1977063000141330 1/1 $.00
Shelby Cnty Judge of Probate, AL
06/30/1977 12:12:00 PM FILED/CERT

PRINTERS — BOOKBINDERS
MICROFILMING AND MICRO-REPRODUCTIONS — LITHOGRAPHERS
ROBERTS & SON, INC.
F. O. BOX 1382 BIRMINGHAM, ALABAMA
PHONE 822-3122

STATE OF ALABAMA

SHELBY COUNTY

I, WILLIAM J. EGAN, JR., A REGISTERED LAND SURVEYOR, HEREBY CERTIFY THAT THE ATTACHED PLAT IS A TRUE AND CORRECT MAP OF A SURVEY OF A PORTION OF THE SW1/4 OF THE SW1/4 OF SECTION 6, T-20-S, R-1-E, AND THE NE1/4 OF THE NW1/4 OF SECTION 7, T-20-S, R-1-E, AND THE SE1/4 OF THE SE1/4 OF SECTION 1, T-20-S, R-1-W, AND THE NE1/4 OF THE NE1/4 OF SECTION 12, T-20-S, R-1-W.

ASSOCIATE REGISTERED LAND SURVEYOR, ALA. 10925

F.B. 7707

NOTES

1- THIS STREET WAS NOT ESTABLISHED TO BE 80 FT. (A 100 FT. EXCEPT AS SHOWN OTHERWISE) BY THAT PORTION OF SHELBY COUNTY ROAD NO. 445, AP, AND WAS NOT PASSES THROUGH THE LAND PRESENTLY OWNED BY HERMAN J. LOHMANN AS DESCRIBED IN DEED BOOK 303, PAGE 703 IN THE PROBATE JUDGE OFFICE OF SHELBY COUNTY, ALA.
2- IHAS LAND AS SHOWN ON A SURVEY MAP MADE BY W.J. EGAN, JR., AND DATED JUNE 15, 1976.
3- FLETCHER LAND AS SHOWN ON A SURVEY MAP MADE BY W.J. EGAN, JR., AND DATED SEPTEMBER 11, 1976.

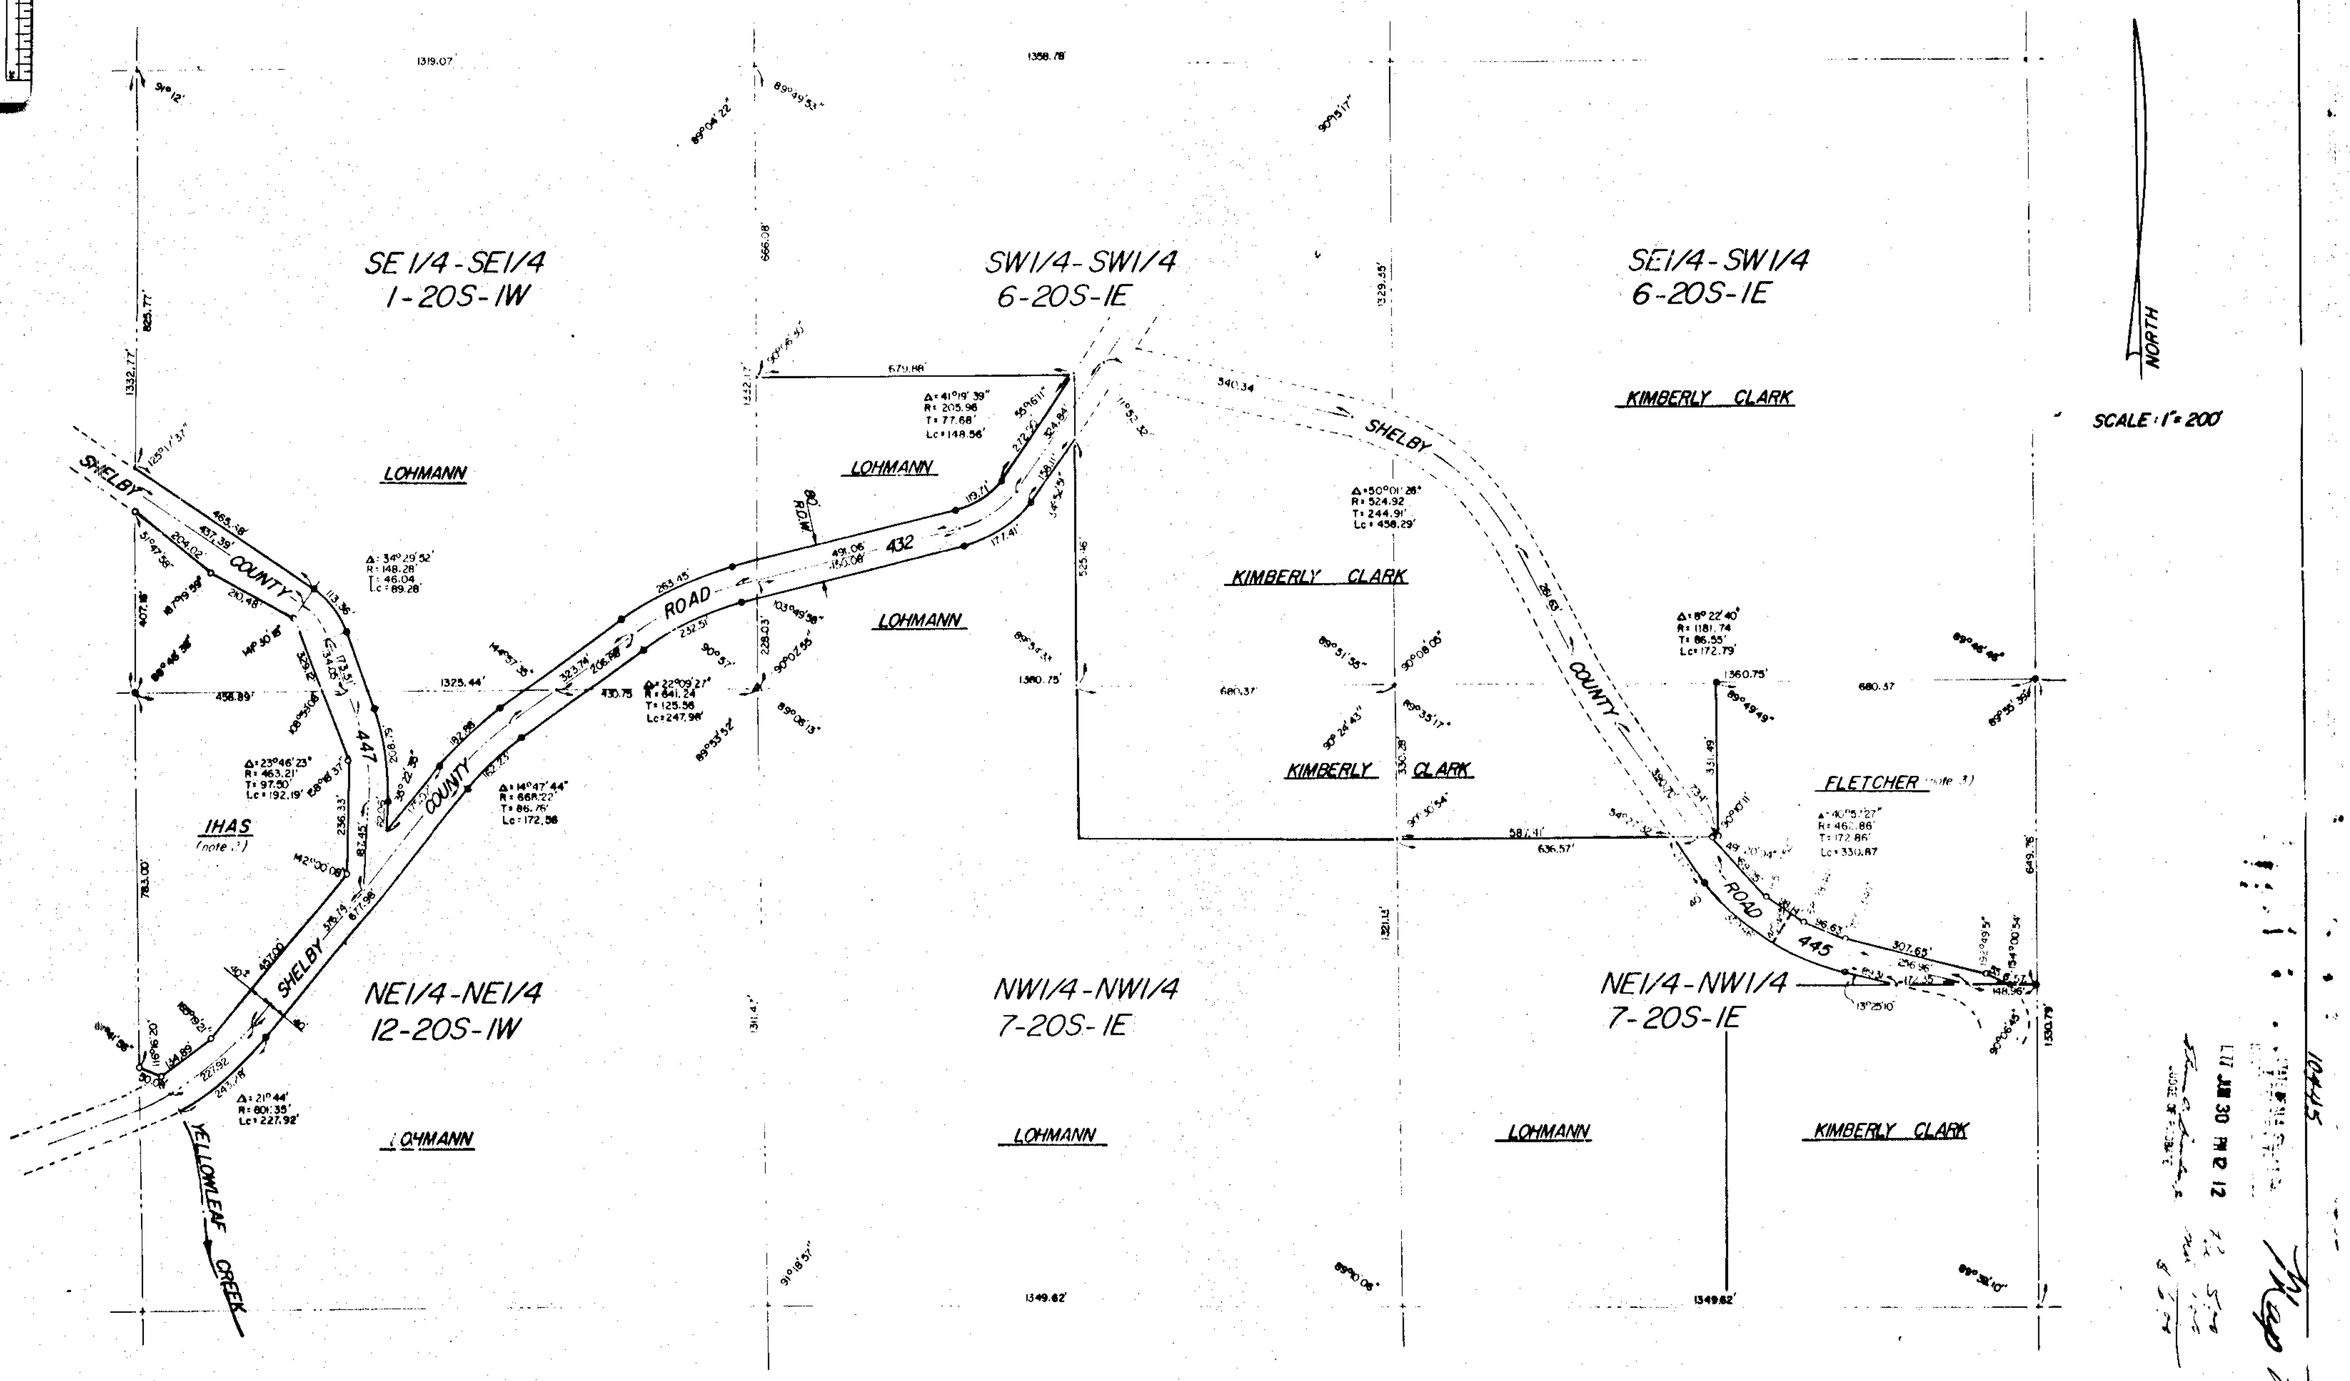

RIGHT OF WAY MAP FOR A PORTION OF

YELLOWLEAF CREEK ESTATES

A PORTION OF
SECTIONS 6 & 7, T-20-S, R-1-E AND SECTIONS 1 & 12, T-20-S, R-1-W
SHELBY COUNTY, ALA.

0 100 200 400 600 800

STATE OF ALABAMA
SHELBY COUNTY

I, [illegible] AS NOTARY PUBLIC IN AND FOR SAID COUNTY AND STATE, DO HEREBY CERTIFY THAT WILLIAM J. EGAN, JR., WHOSE NAME IS SIGNED TO THE FOREGOING CERTIFICATE AS SURVEYOR, AND HERMAN J. LOHMANN WHOSE NAME IS SIGNED TO THE SAME AS OWNER, ALL OF WHOM ARE KNOWN TO ME, ACKNOWLEDGED BEFORE ME, ON THIS DAY, THAT AFTER HAVING BEEN DULY INFORMED OF THE CONTENTS OF SAID CERTIFICATE, THEY EXECUTED SAME VOLUNTARILY AS SUCH INDIVIDUALS, WITH FULL AUTHORITY THEREFOR.

GIVEN UNDER MY HAND AND SEAL THIS 29 DAY OF June, 1977.

APPROVED: James L. Ray Jr. JAMES L. RAY, JR., [illegible] ENGINEER DATE: 6-30-1977

APPROVED: Samuel T. Dunson SHELBY COUNTY PLANNING COMMISSION DATE: 6-30-77

BE IT RESOLVED BY THE SHELBY COUNTY COMMISSION THAT THE ASSENT OF THIS BODY BE, AND THE SAME HEREBY IS, GIVEN TO THE DEDICATION OF THE STREETS, ALLEYS, AND PUBLIC GROUNDS AS SHOWN ON PLAT OR MAP OF THE RIGHT OF WAY MAP OF A PORTION OF YELLOWLEAF CREEK ESTATES, WHICH SAID PLAT OR MAP IS CERTIFIED TO HAVE BEEN MADE BY WILLIAM J. EGAN, JR., AS SURVEYOR, AT THE INSTANCE OF HERMAN J. LOHMANN AS OWNER, AND HAS BEEN EXHIBITED TO THIS BOARD; SAID PLAT OR MAP BEING FURTHER IDENTIFIED BY A RECITAL OF THE APPROVAL OF THIS BOARD SIGNED BY Mary Norman, COUNTY CLERK, OF EVEN DATE HEREWITH.

BY: Herman J. Lohmann HERMAN J. LOHMANN, OWNER

BY: William J. Egan Jr. WILLIAM J. EGAN, JR., L.S. REGISTRATION NUMBER 10925

7741

157

77 JUN 30 PM 2 12
Map Book 6 - Page 157