1977080100007895O 1/1 $.00
Shelby Cnty Judge of Probate,AL
08/01/1977 12:00:00AM FILED/CERT

Map Book 7 - Page 1

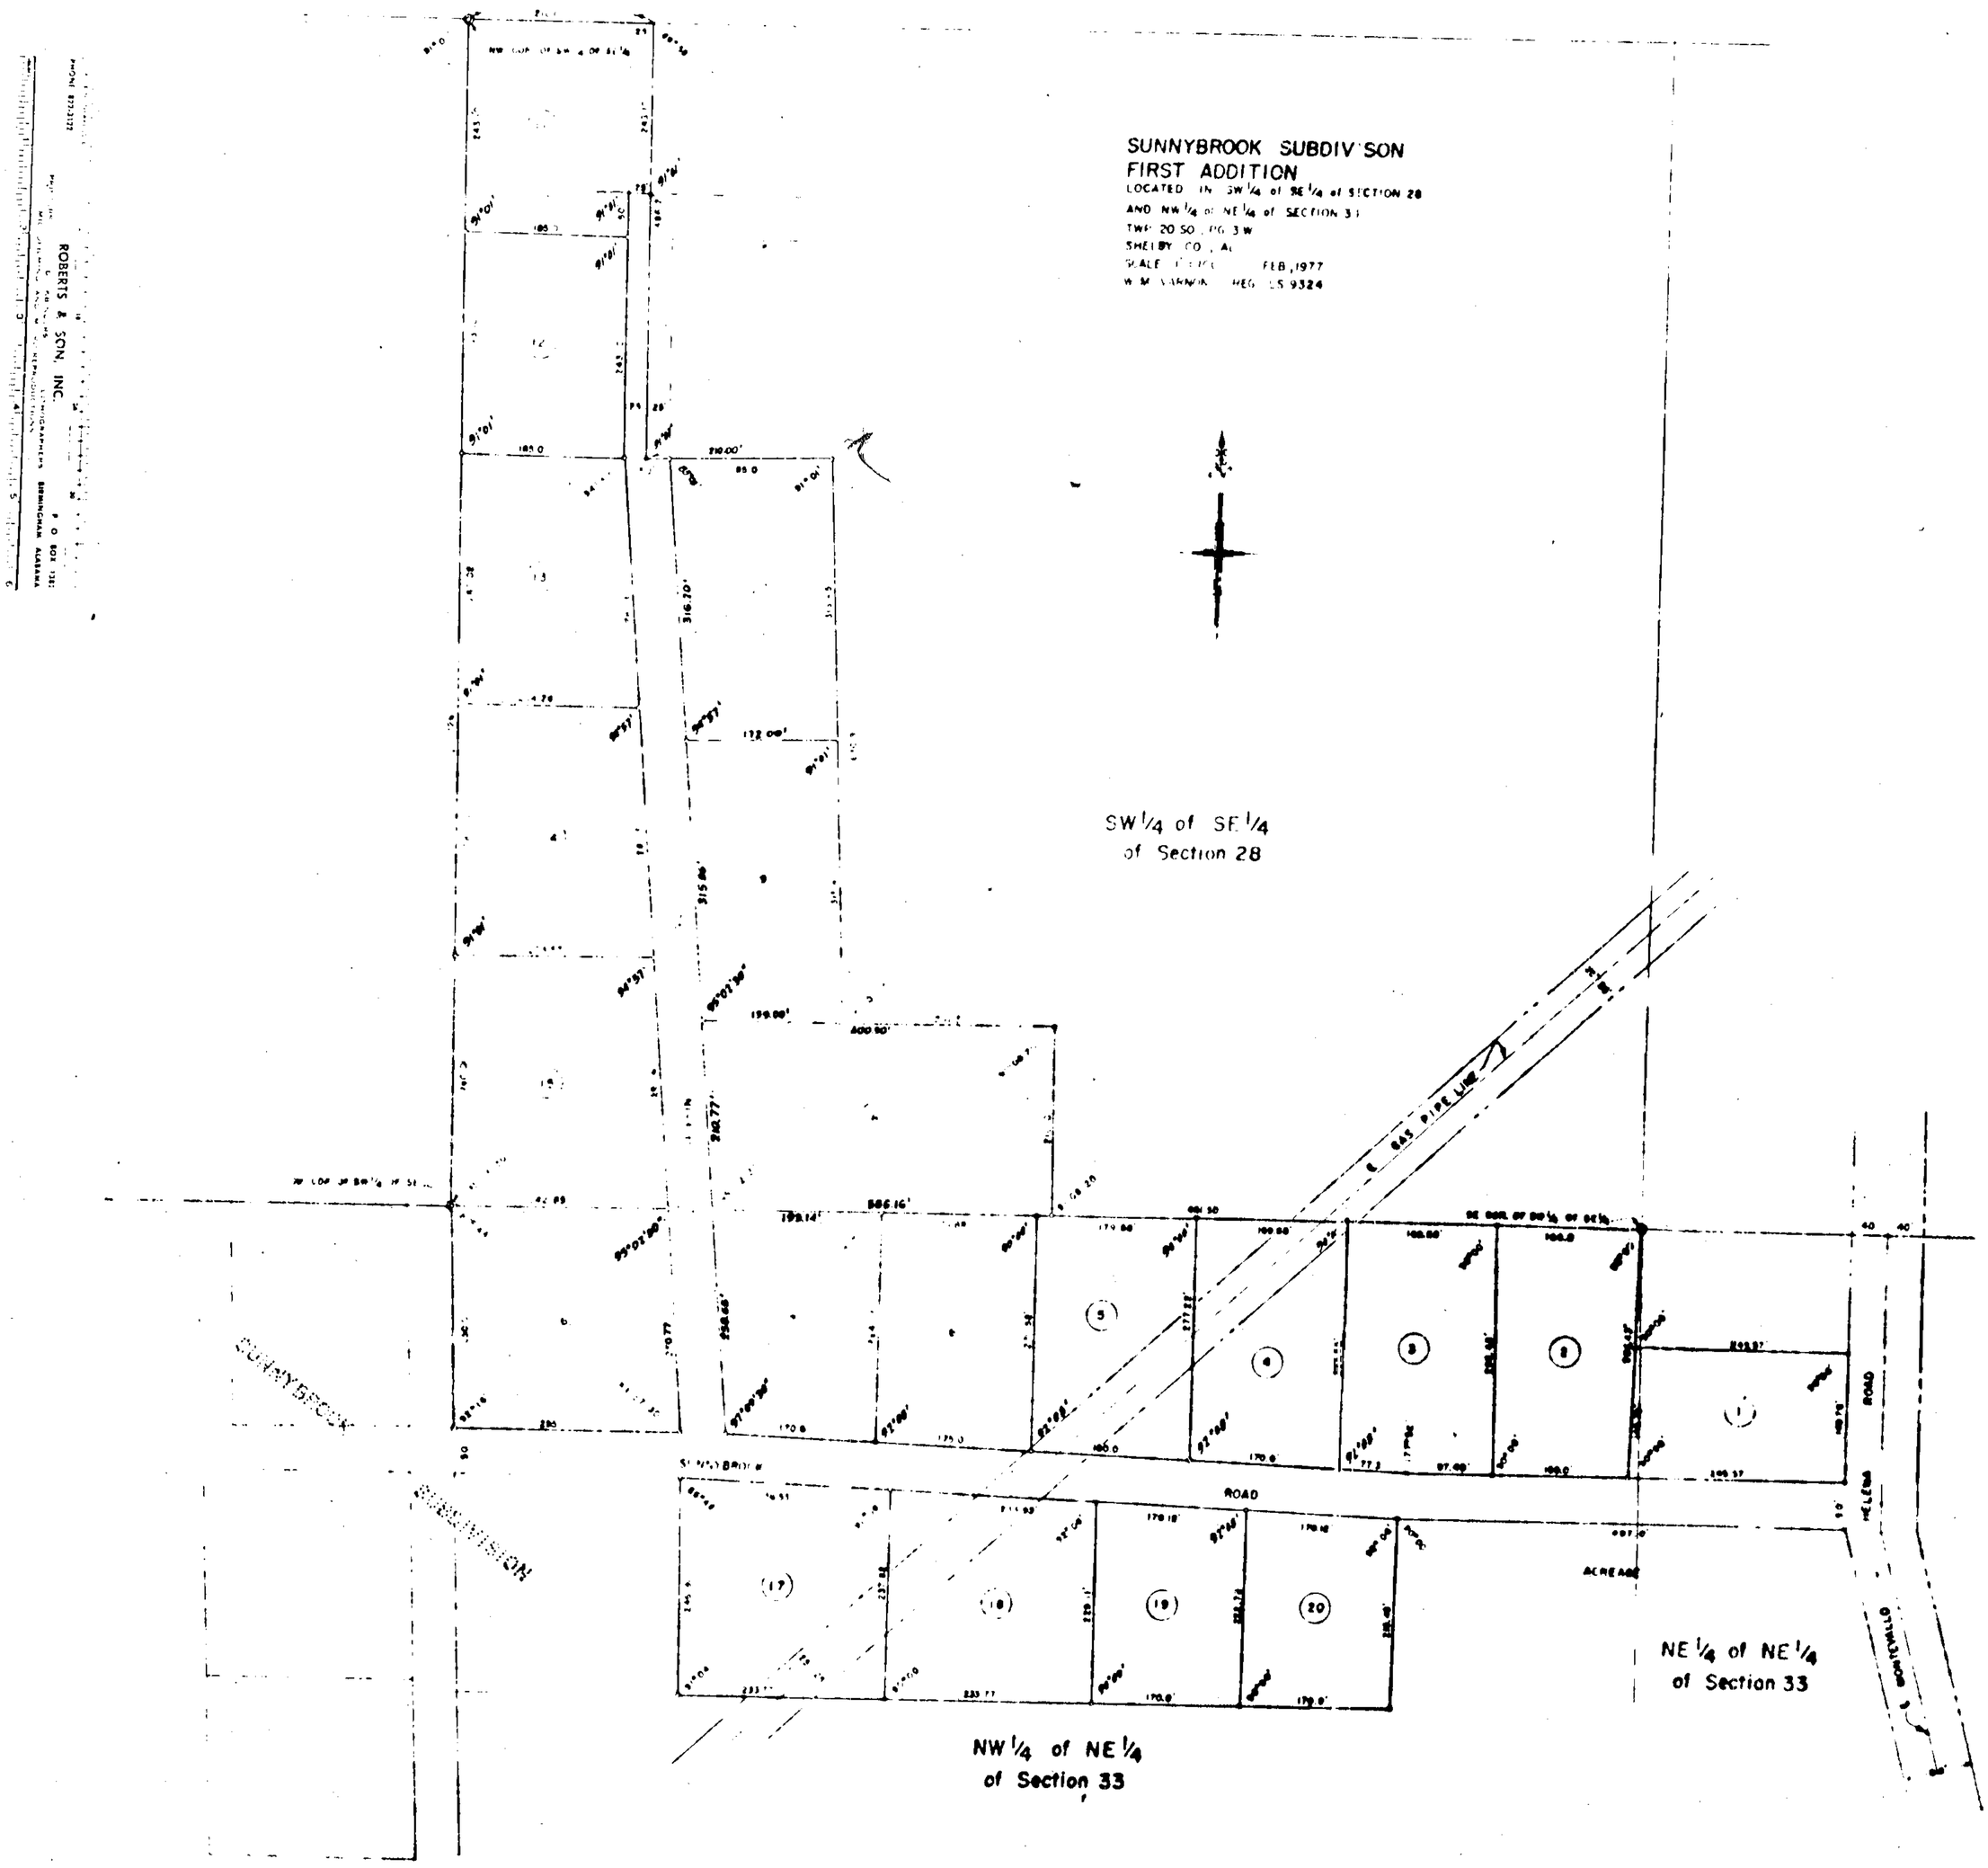

THE STATE OF ALABAMA
TOWN OF HELENA

The undersigned, W. M. Varnon, Registered Land Surveyor, State of Alabama, and Frank R. Griffin and wife, Martha P. Griffin, Owners, hereby certify that this plat or map was made pursuant to a survey made by said surveyor and that said survey and this plat or map were made at the instance of said owners; that this plat or map is a true and correct map of land shown therein and known as SUNNYBROOK SUBDIVISION - FIRST ADDITION, showing the subdivisions into which it is proposed to divide said lands, giving the length and bearings of the boundries of each lot and its number, showing the streets, alleys, and public grounds, giving the bearings, length, width and name of each street, as well as the number of each lot and block, and showing the relation of the lands to the government survey and that iron pins have been installed and all lot corners and curve points as shown and designated by small open circles on said plat or map. Said owners also certify that they are the owners of said lands and that the same are not subject to any mortgage.

Dated 7-29-77

W. M. Varnon
Land Surveyor - Reg. No. 9324

Frank R. Griffin, Owner

Martha P. Griffin, Owner

STATE OF ALABAMA
TOWN OF HELENA

I, O. K. Gaskill, as Notary Public, in and for said County and State, do hereby certify that W. M. Varnon, whose name is signed to the foregoing certificate as a surveyor, and Frank R. Griffin and wife, Martha P. Griffin, whose name is signed to same as Owners, all of whom are known to me, acknowledge before me, on this date, that after having been duly informed of the contents of said certificate, they executed same voluntarily as such individuals with full authority therefore.

Given under my hand and seal this 29 day of July 1977.

O. K. Gaskill
Notary Public (Seal)

BE IT RESOLVED BY the HELENA TOWN COUNCIL that the assent of this body be, and the same hereby is, given to the dedication of the streets, alleys, and public grounds as shown on plat or map of SUNNYBROOK SUBDIVISION - FIRST ADDITION, which said plat or map is certified to be made by W. M. Varnon as surveyor, at the instance of Frank R. Griffin and wife, Martha P. Griffin, as owners, and has been exhibited to this Board; said plat or map being further identified by a recital of the approval of this Board signed by Frances Parsons, Town Clerk, of even date herewith.

APPROVED: Charles E. Zucker
Town Engineer

APPROVED: Charles W. Bartlett
Planning Commission

663-703