19770916000098060 1/1 $.00
Shelby Cnty Judge of Probate, AL
09/16/1977 12:00:00AM FILED/CERT

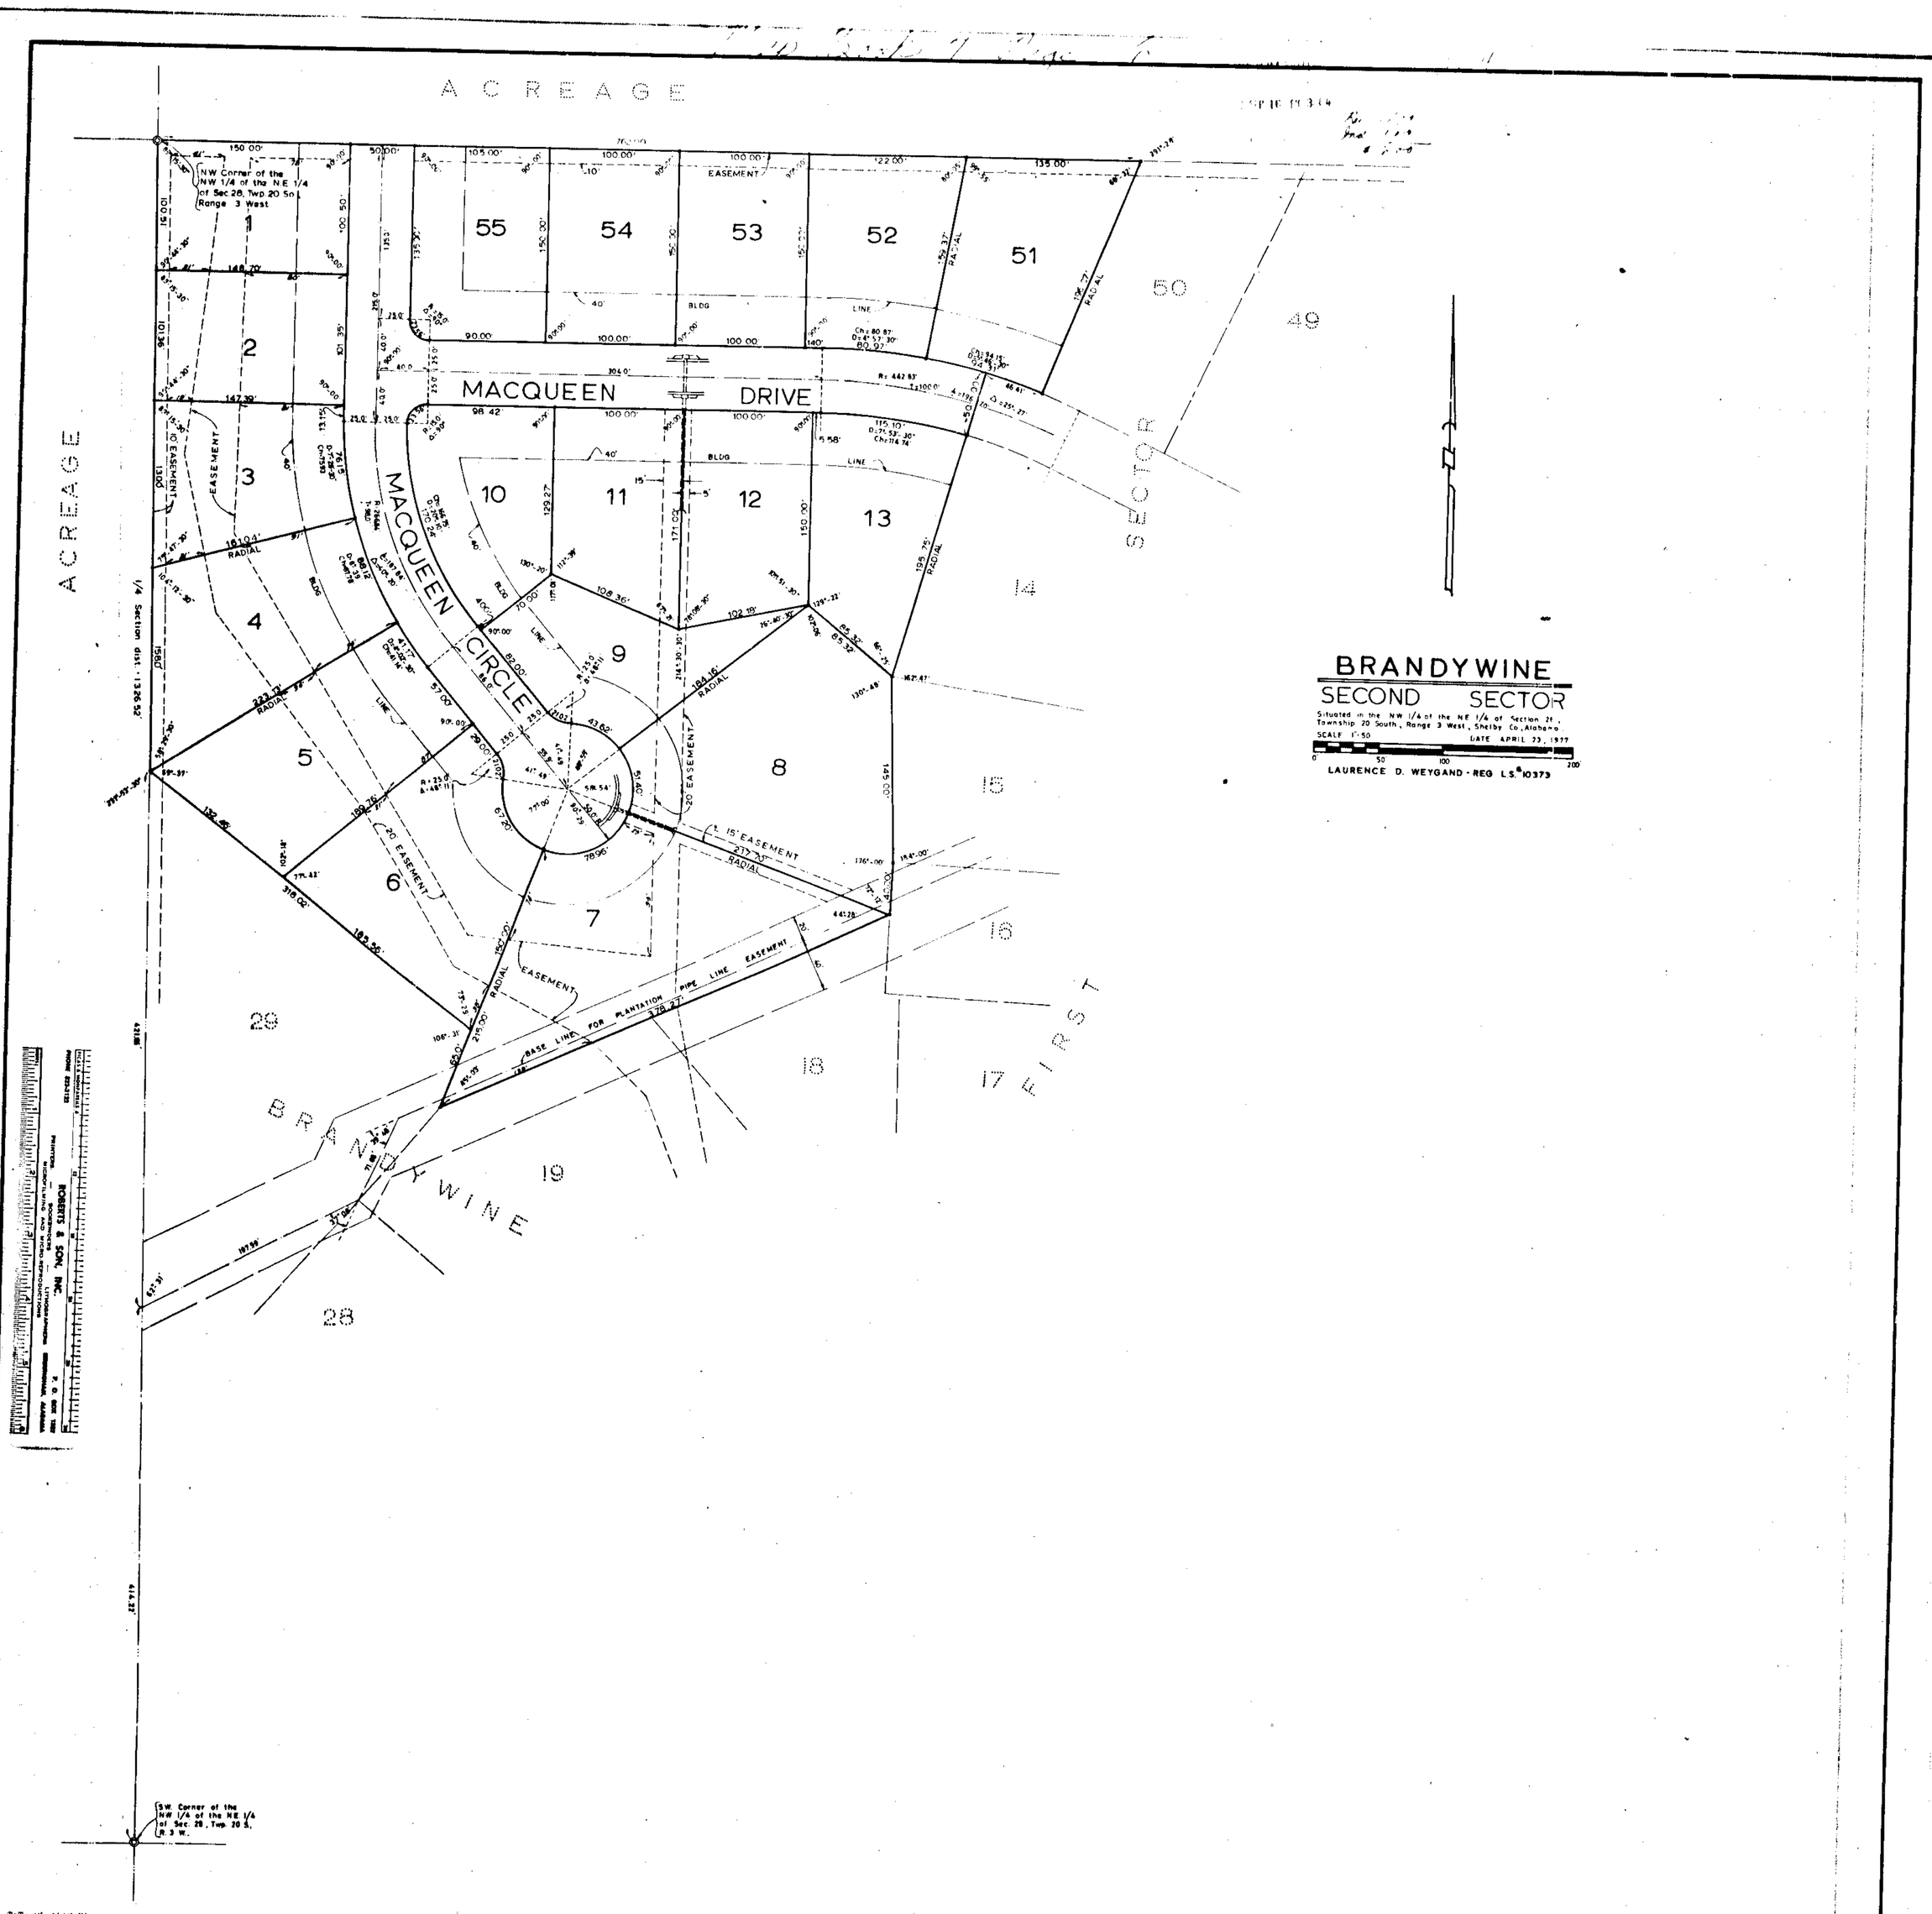

STATE OF ALABAMA
TOWN OF HELENA

The Undersigned Laurence D. Weygand, Registered Land Surveyor, State of Alabama, and Leonard L. Martin, President, Jack McGuire, Vice-President and Eloise Theobald, Secretary of Brandywine Corporation Owner, do hereby certify that this plat or map was made pursuant to a survey made by said surveyor and that said survey and plat or map were made at the instance of said owner; that this plat or map is a true and correct map of lands shown therein and known as Brandywine, Second Sector, showing the subdivisions into which it is proposed to divide said lands, giving the length and bearings of the boundaries of each lot and its number showing the streets, alleys, and public grounds, giving the bearings, length, width and name of each street, as well as the number of each lot and block, and showing the relation of the lands to the government survey and that iron pins have been installed at all lot corners and curve points as shown and designated by small open circles on said plat or map. Said owner also certified that it is the owner of said lands and that the same are not subject to any mortgage, except a mortgage held by Birmingham Trust National Bank, Alabama.

Dated July 6, 1977.

Laurence D. Weygand
Laurence D. Weygand, Reg. Land Surveyor # 10373

Brandywine, Corporation Owner

Leonard L. Martin
Leonard L. Martin, President

Jack A. McGuire
Jack McGuire, Vice-President

Eloise Theobald
Eloise Theobald, Secretary

James B. MacQueen AVP
Birmingham Trust National Bank, Alabama

STATE OF ALABAMA
TOWN OF HELENA

I, Lois C. Reid, as Notary Public, in and for said County and State, do hereby certify that Laurence D. Weygand, whose name is signed to the foregoing certificate as a surveyor, Leonard L. Martin, President, Jack McGuire, Vice-President and Eloise Theobald, Secretary of Brandywine Corporation, whose names are signed as Owner and Birmingham Trust National Bank, Alabama, whose name is signed to same as mortgagee, all of whom are known to me, acknowledge before me, on this date, that after having been duly informed of the contents of said certificate, they executed same voluntarily as such individuals and officers with full authority therefor.

Given under my hand and seal this 6 day of July, 1977.

Lois C. Reid
Notary Public (Seal)

BE IT RESOLVED BY THE HELENA TOWN COUNCIL that the assent of this body be, and the same hereby is, given to the dedication of the streets, alleys, and public grounds as shown on plat or map of Brandywine, Second Sector, which said plat or map is certified to have been made by Laurence D. Weygand as surveyor, at the instance of Leonard L. Martin, President, Jack McGuire, Vice-President and Eloise Theobald, Secretary of Brandywine Corporation, Owner, and has been exhibited to this board; said plat or map being further identified by a recital of the approval of this board signed by [illegible] Town Clerk, of even date herewith.

Approved: [illegible] Helena, Town Engineer

Approved: [illegible] Helena, Planning Commission

6