25 A

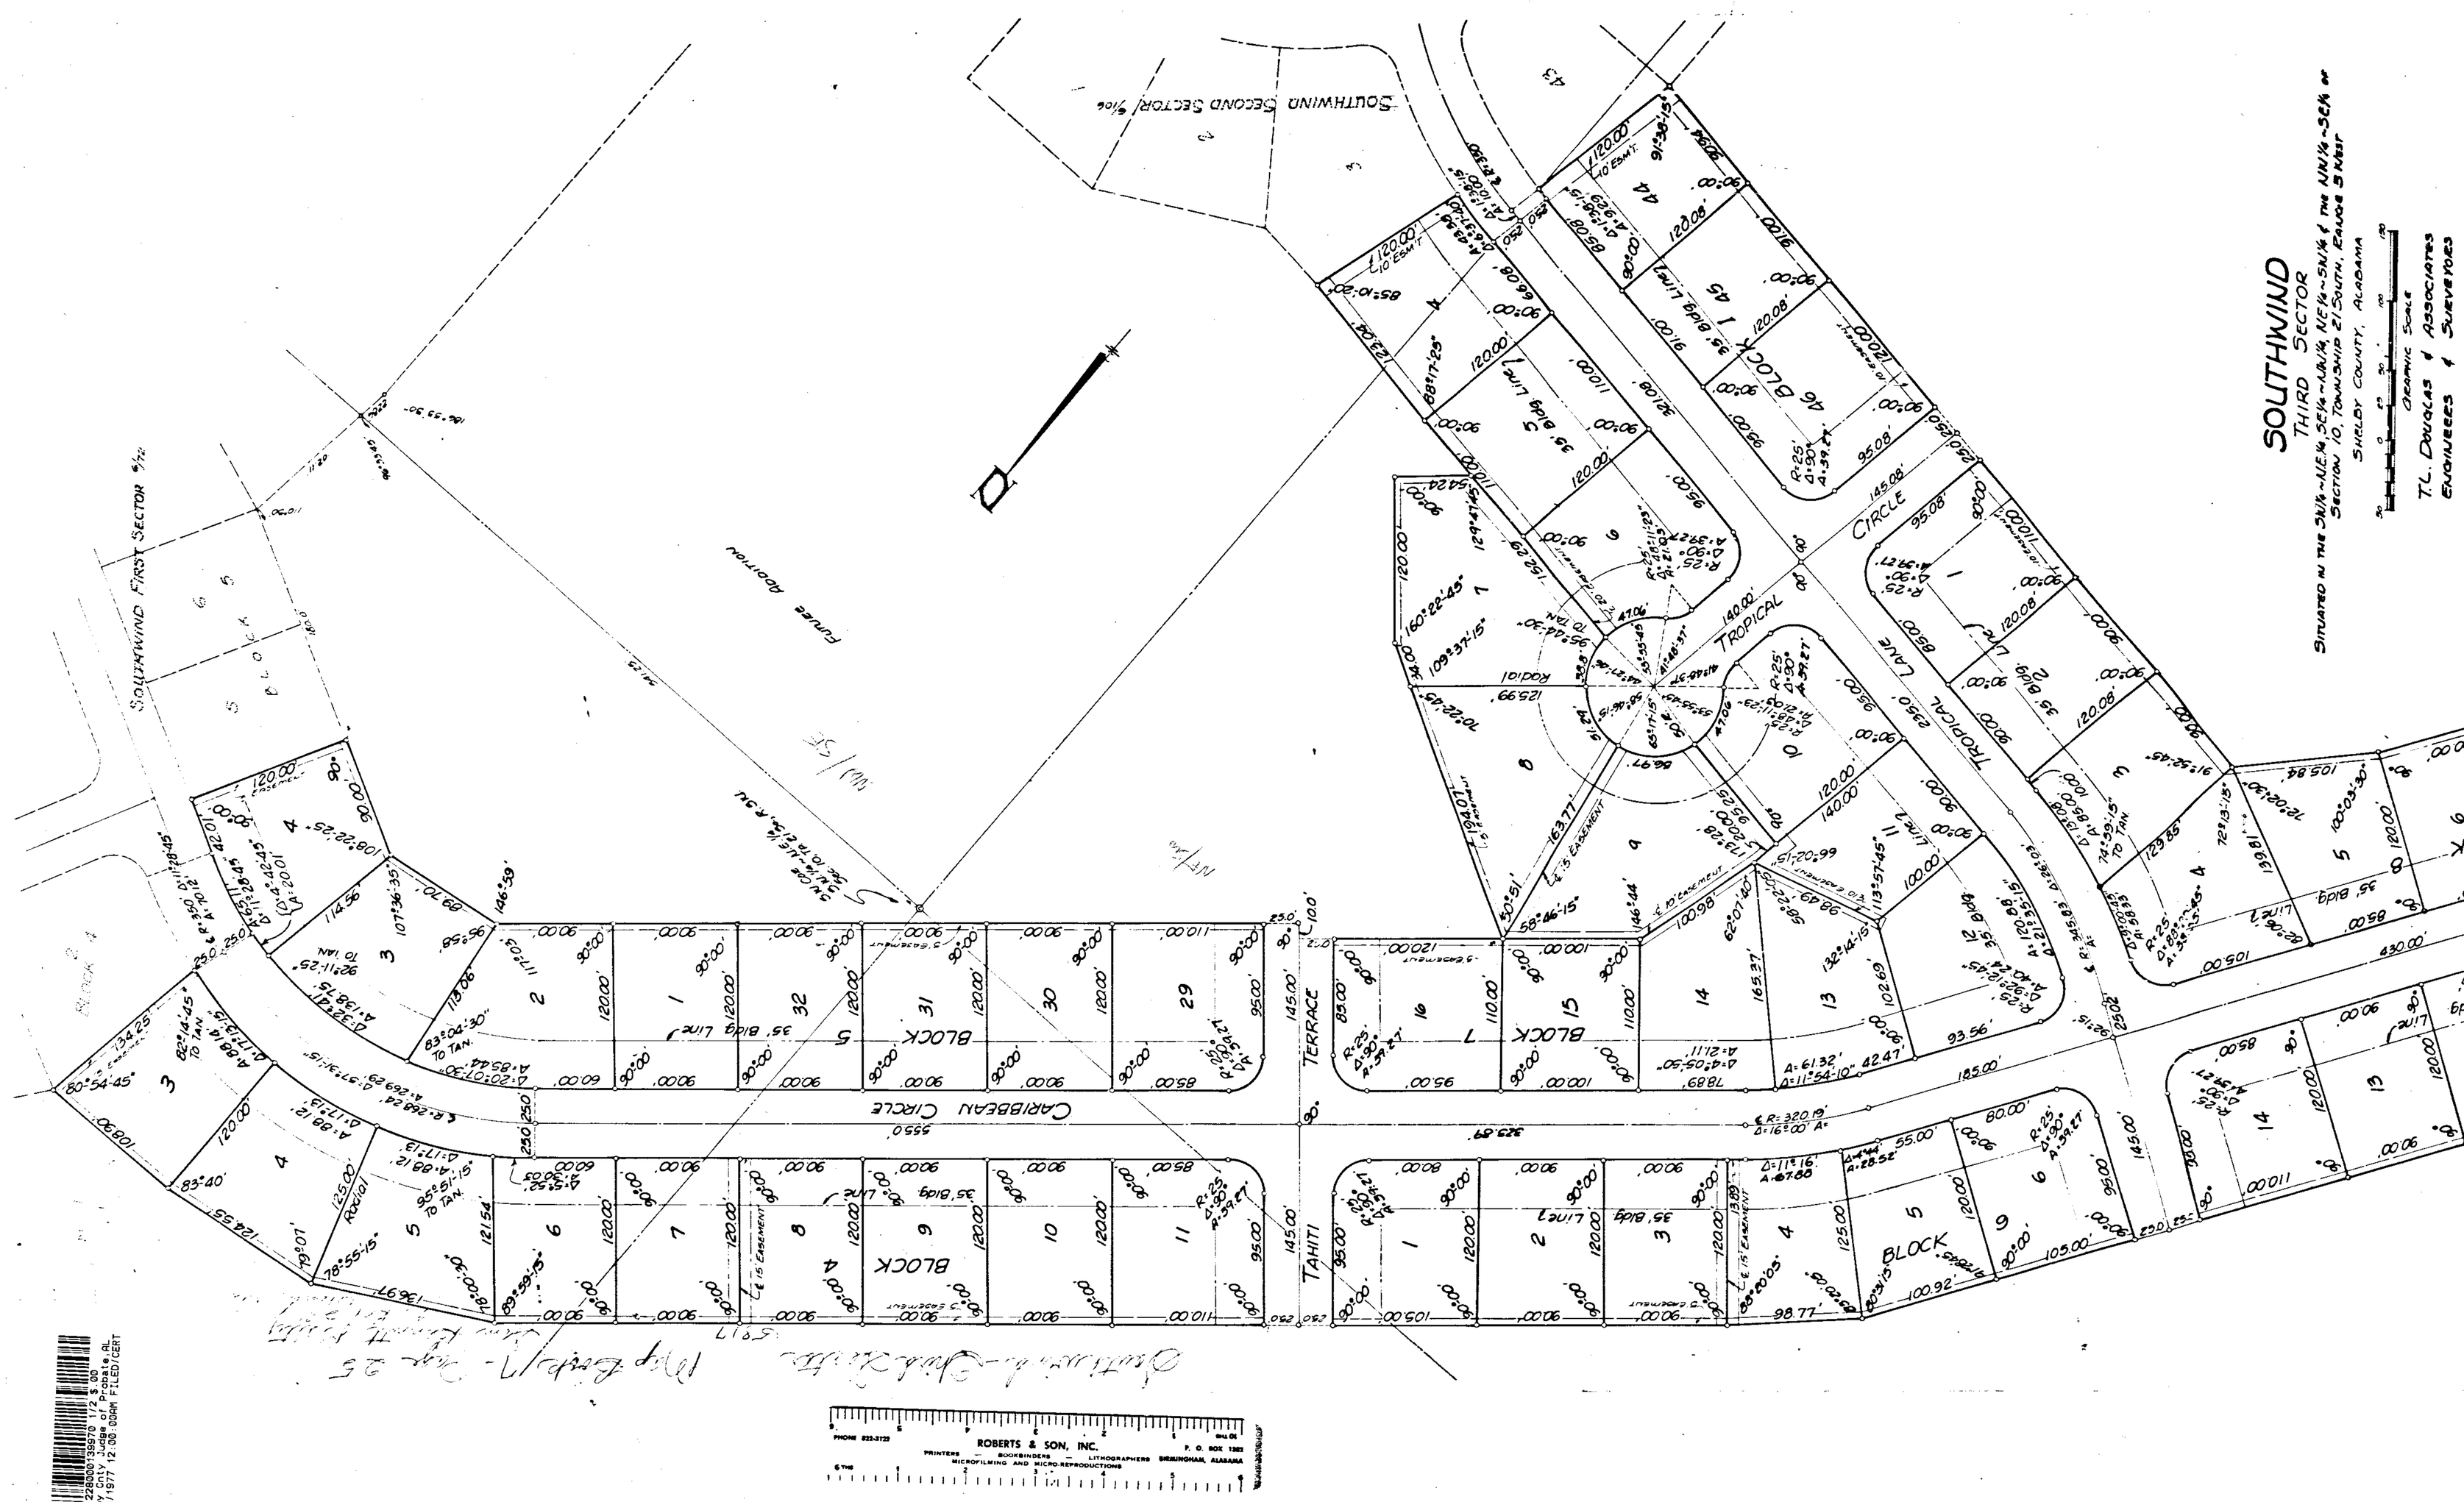

1977122800039970 1/2 $ .00
Shelby Cnty Judge of Probate, AL
12/28/1977 12:00:00AM FILED/CERT

ROBERTS & SON, INC.
PHONE 823-3723
PRINTERS — BOOKBINDERS — LITHOGRAPHERS
MICROFILMING AND MICRO-REPRODUCTIONS
P. O. BOX 13821 BIRMINGHAM, ALABAMA

19771228000139970 2/2 $.00
Shelby Cnty Judge of Probate,AL
12/28/1977 12:00:00AM FILED/CERT

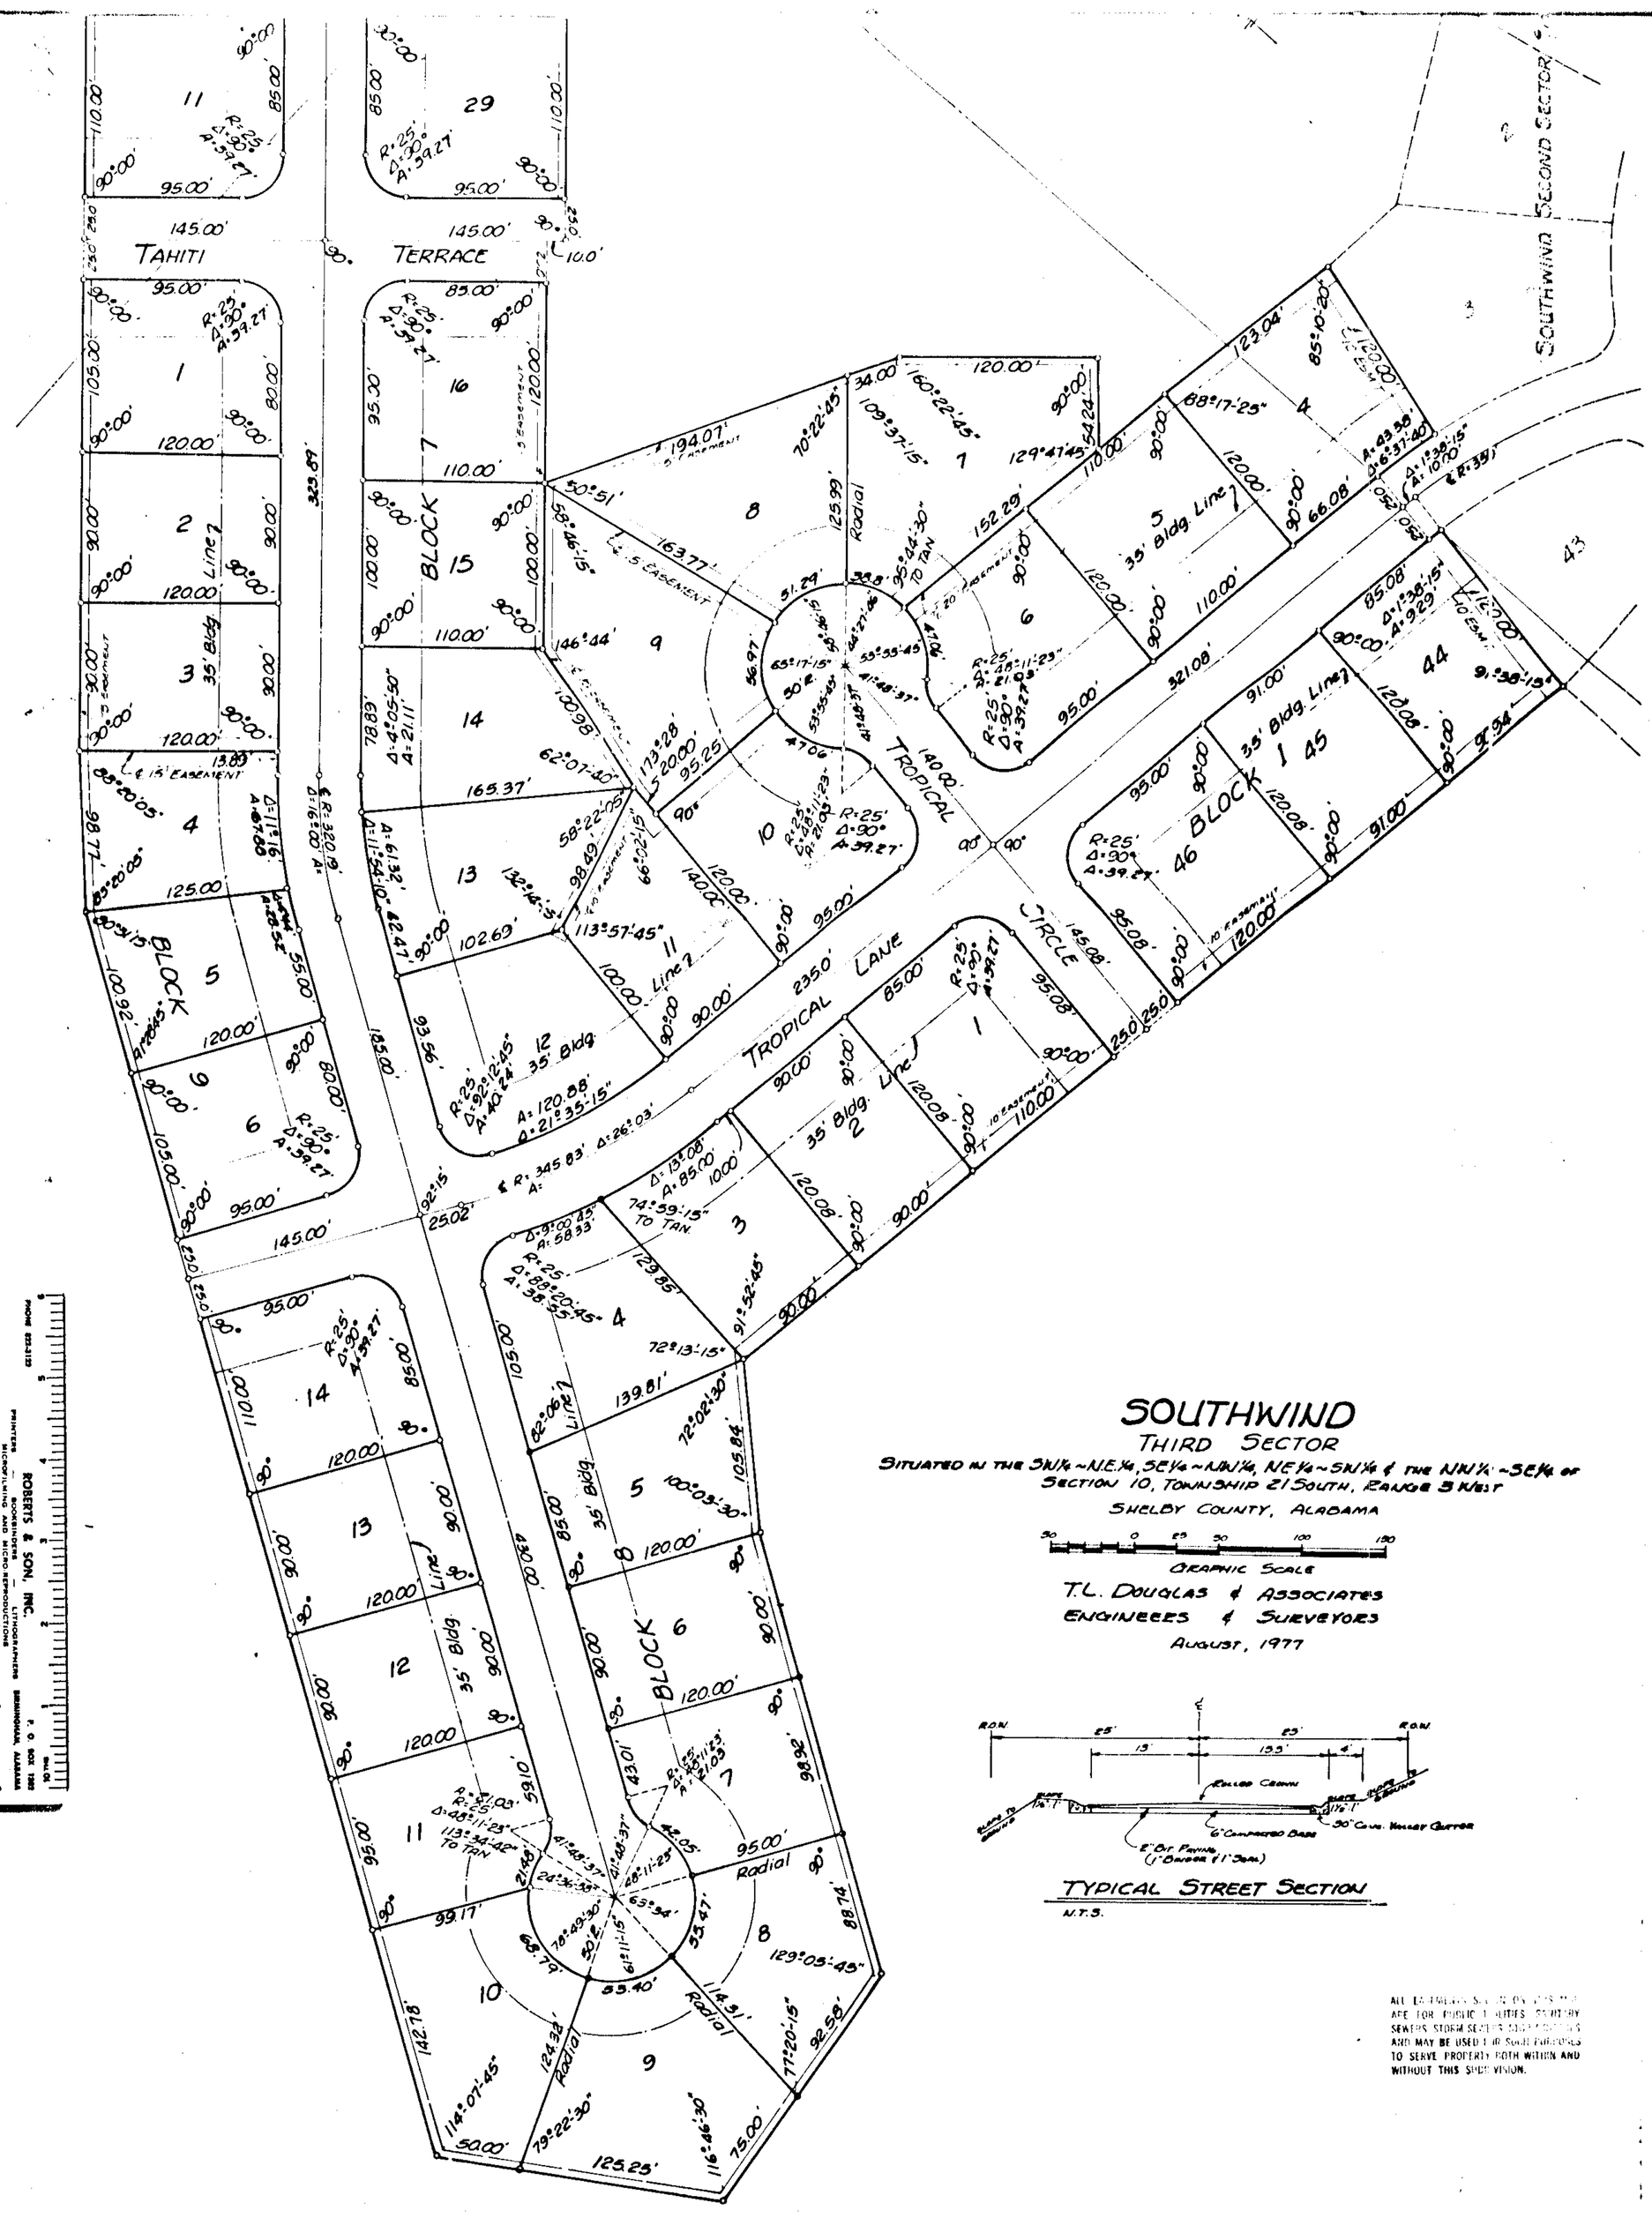

SOUTHWIND
THIRD SECTOR

SITUATED IN THE SW¼~NE¼, SE¼~NW¼, NE¼~SW¼ & THE NW¼~SE¼ OF SECTION 10, TOWNSHIP 21 SOUTH, RANGE 3 WEST

SHELBY COUNTY, ALABAMA

GRAPHIC SCALE

T.L. DOUGLAS & ASSOCIATES
ENGINEERS & SURVEYORS
AUGUST, 1977

TYPICAL STREET SECTION

N.T.S.

ALL EASEMENTS SHOWN ON THIS PLAT ARE FOR PUBLIC UTILITIES, SANITARY SEWERS, STORM SEWERS AND DRAINAGE AND MAY BE USED FOR SUCH PURPOSES TO SERVE PROPERTY BOTH WITHIN AND WITHOUT THIS SUBDIVISION.

[illegible] 22 day of DECEMBER, [illegible].

T. L. DOUGLAS & ASSOCIATES
[illegible]

By: Thomas L. Douglas
[illegible]

JAMES BENNETT REALTY & DEVELOPMENT CO., INC.
OWNER

By: James D. Bennett
[illegible]

STATE OF ALABAMA
[illegible]

I, the undersigned, a Notary Public in and for said County, in said State, hereby certify that [illegible], whose name is signed to the foregoing [illegible], and who is known to me, acknowledged before me on this day that, being informed of the contents of the [illegible], he executed the same voluntarily on the day the same bears date.

Given under my hand and seal this 22 day of December, [illegible].

Notary Public

APPROVED BY:
[illegible]

By: Thomas M. Allen

APPROVED BY: Harold Emmons
[illegible]

ATTEST: Dorothy Henry
[illegible]

258