7305 Map Book 7 - Page 33 Lowe Eng.

STATE OF ALA. SHELBY CO.
I CERTIFY THIS INSTRUMENT WAS FILED
1978 FEB -6 AM 9 51 Rec. 5.00
Jud. 1.00
6.00
JUDGE OF PROBATE

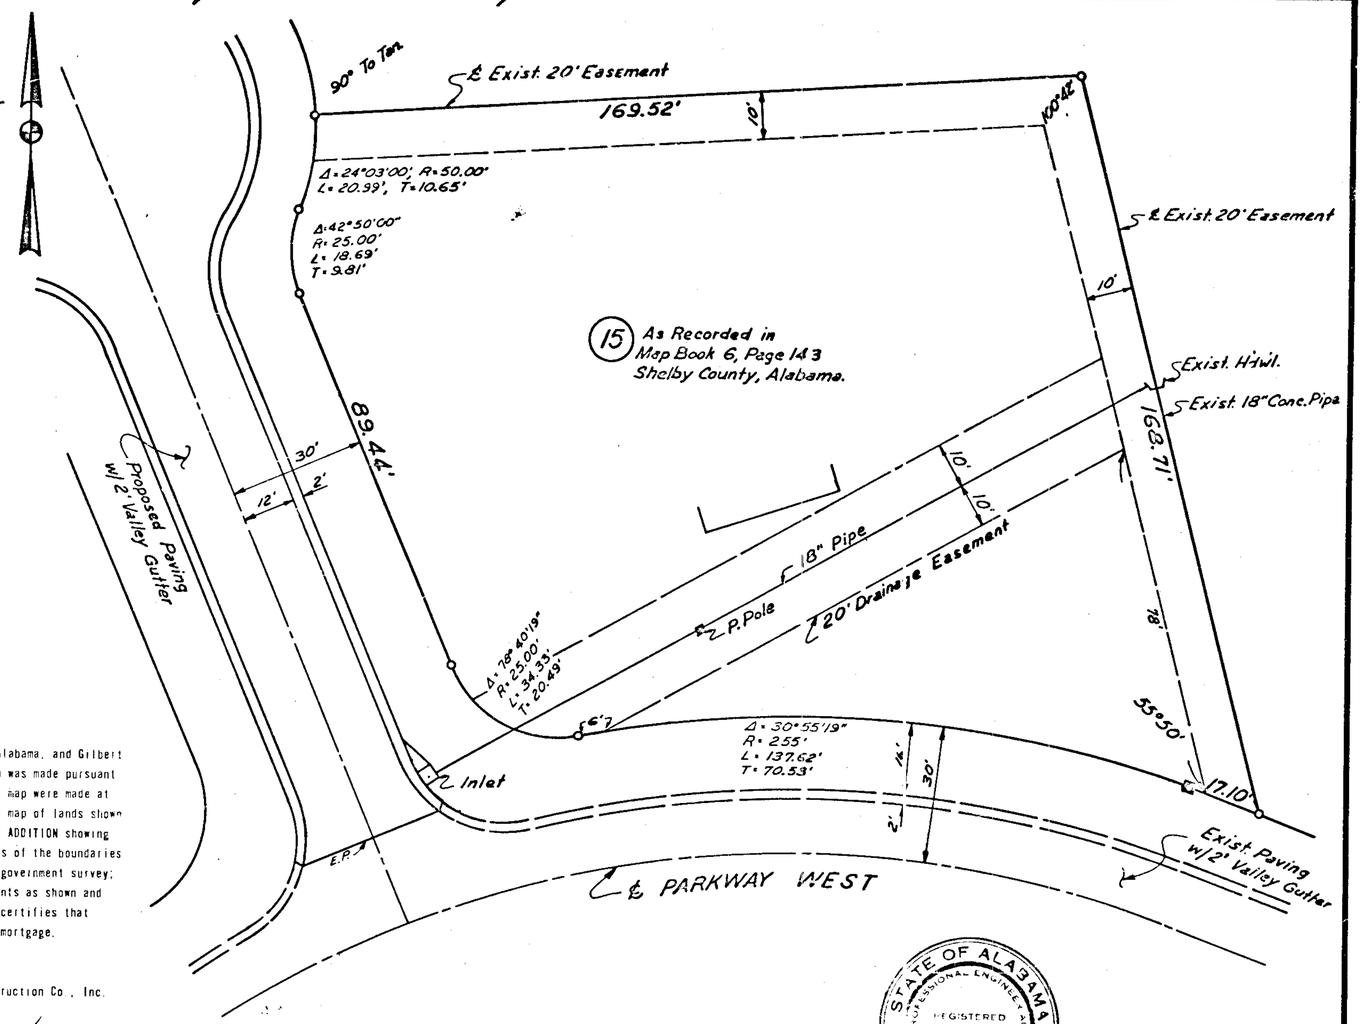

STATE OF ALABAMA
COUNTY OF SHELBY

The undersigned, John Evan Norton, Registered Land Surveyor, State of Alabama, and Gilbert Construction Company, Inc., owner, hereby certify that this plat or map was made pursuant to a survey made by said surveyor and that said survey and this plat or map were made at the instance of said owner; that this plat or map is a true and correct map of lands shown therein and known as A RESURVEY OF LOT 15 RIVERCHASE COUNTRY CLUB FIRST ADDITION showing the lot which is proposed to be resurveyed, giving the length and angles of the boundaries of the lot and its number and showing the relation of the lands to the government survey; and that iron pins have been installed at all lot corners and curve points as shown and designated by small open circles on said plat or map. Said owner also certifies that it is the owner of said lands and that the same are not subject to any mortgage.

DATE 2-1-78 John Evan Norton
John Evan Norton
Reg. No. 10287

Gilbert Construction Co., Inc.
Owner:
Hiram H. Gilbert
Hiram H. Gilbert, President
Greg Gilbert
Greg Gilbert, Vice President

STATE OF ALABAMA
COUNTY OF SHELBY

I, Donna C White as Notary Public in and for said County and State, do hereby certify that John Evan Norton, whose name is signed to the foregoing certificate as a surveyor, Hiram H. Gilbert and Greg Gilbert, whose names are signed to same as qualified officers of owner, all of whom are known to me, acknowledged before me, on this date, that after being duly informed of the contents of said certificate, they executed same voluntarily as such individuals with full authority therefor.

Given under my hand and seal this 2nd day of February 1978.
Donna C White

STATE OF ALABAMA
PROFESSIONAL ENGINEER
REGISTERED
No. 10297
LAND SURVEYOR
JOHN E. NORTON

RESOLUTION: There being no new street dedication involved, the regular resolution is hereby omitted.

APPROVED BY Samuel T. Duncan DATE 2-3-78
SHELBY COUNTY PLANNING AND ZONING

APPROVED BY James L. Ray Jr DATE 2/3/78
SHELBY COUNTY ENGINEER

APPROVED BY J.R. Stutts DATE 2/6/78
SHELBY COUNTY HEALTH DEPARTMENT

APPROVED BY John E. Norton DATE 2/1/78
LOWE ENGINEERS, INC.

NO.	REVISIONS	DATE

Resurvey of
Lot 15
of
RIVERCHASE COUNTRY CLUB 1st ADD.
Situated in the N.W. 1/4 of the NE 1/4, Sect. 35, Tp. 19-S, R. 3-W.
Shelby County, Alabama

LOWE ENGINEERS
Birmingham, Ala.

Scale: 1" = 20'
Date: 1-3-78
Drawing Number:

19780206000015130 1/1 $.00
Shelby Cty Judge of Probate, AL
02/06/1978 12:00:00AM FILED/CERT

BRUNING 44-142 —
PICAS & NONPAREILS
PHONE 822-3122 ROBERTS & SON, INC. P. O. BOX 1382
PRINTERS — BOOKBINDERS — LITHOGRAPHERS BIRMINGHAM, ALABAMA
MICROFILMING AND MICRO-REPRODUCTIONS
INCHES