19780213000017830 1/1 $.00
Shelby Cnty Judge of Probate, AL
02/13/1978 12:00:00AM FILED/CERT

Map Book 7 - Page 34

STATE OF ALA. SHELBY CO.
I CERTIFY THIS
INSTRUMENT WAS FILED
1978 FEB 13 AM 9 32 Rec. 5.00 Ind. 1.00 6.00
JUDGE OF PROBATE

RESURVEY OF LOTS 7 & 8
COUNTRYSIDE

Situated in the NW 1/4 of the NW 1/4 of Section 13, Township 20 South, Range 4 West, Shelby Co. Alabama.

SCALE: 1" = 100' DATE 12-27-77

LAURENCE D. WEYGAND - REG. L.S. # 10373

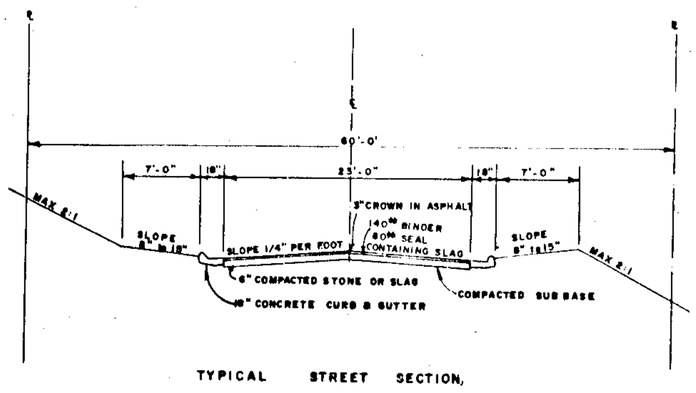

TYPICAL STREET SECTION,

NOTE:

1. THIS SUBDIVISION IS TO PROVIDE LOTS FOR THE CONSTRUCTION OF SINGLE FAMILY RESIDENCES.
2. ALL EASEMENTS SHOWN ARE FOR PUBLIC UTILITIES, STORM SEWERS, STORM DITCHES, SANITARY SEWERS, AND MAY BE USED TO SERVE PROPERTY BOTH WITHIN AND WITHOUT THIS SUBDIVISION

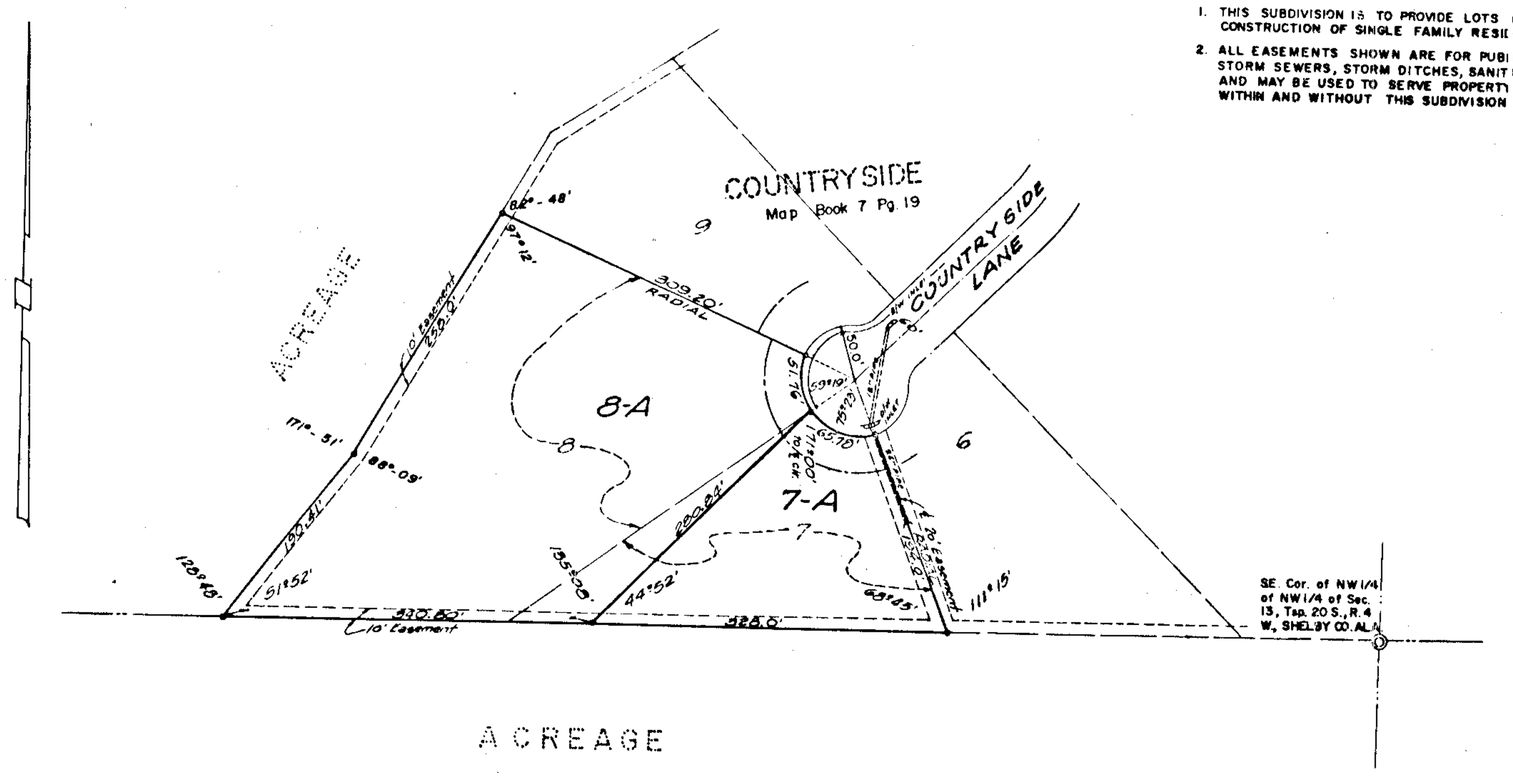

ACREAGE

STATE OF ALABAMA)
JEFFERSON COUNTY)

The undersigned, Laurence D. Weygand, registered Land Surveyor, State of Alabama, and Harold R. Walker, President and Frances J. Walker, Secretary of H. Walker & Associates, Inc., owner, hereby certify that this plat or map was made pursuant to a survey made by said surveyor and that said survey and this plat or map were made at the instance of said owner; that this plat or map is a true and correct map of lands shown therein and known as Resurvey of Lots 7 & 8 Countryside, showing the subdivisions into which it is proposed to divide said lands, giving the length and bearings of the boundaries of each lot and its number, showing the streets, alleys and public grounds, giving the bearings, length, width and name of each street, as well as the number of each lot and block, and showing the relation of the lands to the government survey; and that iron pins have been installed at all lot corners and curve points as shown and designated by small open circles on said plat or map. ~~Said owner also certifies that it is the owner of said lands and that the same are not subject to any mortgage, except a mortgage or mortgages held by the following mortgagee: First Bank of Alabaster.~~

Dated: JAN. 3, 19 78.

By: Laurence D. Weygand
Laurence D. Weygand, Reg. L.S. No. 10373

By: Not Applicable
Designated Officer for First Bank of Alabaster

H. WALKER & ASSOCIATES, INC., OWNER

By: Harold R Walker
Harold R. Walker, President

By: Frances J. Walker
Frances J. Walker, Secretary

STATE OF ALABAMA)
JEFFERSON COUNTY)

I, Judith B. Dupree, as Notary Public in and for said county and state, do hereby certify that Laurence D. Weygand, whose name is signed to the foregoing certificate as a surveyor, and Harold R. Walker, President and Frances J. Walker, Secretary of H. Walker & Associates, Inc., whose names are signed to same as owner, all of whom are known to me, acknowledged before me on this date, that after having been duly informed of the contents of said certificate, they executed same voluntarily as such individual and officers with full authority therefor.

Given under my hand and seal this 6th day of January, 19 78.

STATE OF ALABAMA)
JEFFERSON COUNTY)

I, Not Applicable, as Notary Public in and for said county and state, do hereby certify that _____, as Designated Officer for First Bank of Alabaster whose name is signed to same as such officer, who is known to me, acknowledged before me, on this date, that after having been duly informed of the contents of said certificate, he executed same voluntarily as such officer with full authority therefor.

Given under my hand and seal this _____ day of _____, 19____.

By: _____
Notary Public

BE IT RESOLVED BY the Shelby County Commission that the assent of this body be, and the same hereby is, given to the dedication of the streets, alleys, and public grounds as shown on play or map of Resurvey of Lots 7 & 8 Countryside, which said plat or map is certified to have been made by Laurence D. Weygand as surveyor, at the instance of Harold R. Walker, President and Frances J. Walker, Secretary of H. Walker & Associates, Inc., as owner, and has been exhibited to this Board; said plat or map being further identified by a recital of the approval of this Board signed by _____, County Clerk, of even date herewith.

Dated: _____, 19____.

APPROVED: James L. Ray Jr. COUNTY ENGINEER DATE: 1/16/78

APPROVED: Lonnie T. Dudney PLANNING COMMISSION DATE: 1-16-78

APPROVED: J.R. Stutts SHELBY COUNTY HEALTH OFFICER DATE: 2/9/78

ROBERTS & SON, INC.
PRINTERS — BOOKBINDERS — LITHOGRAPHERS
MICROFILMING AND MICRO-REPRODUCTIONS
P. O. BOX 1382 BIRMINGHAM, ALABAMA
PHONE 822-3122
PICAS & NONPAREILS

34