19780406000041660 1/1 $.00
Shelby Cnty Judge of Probate,AL
04/06/1978 12:00:00AM FILED/CERT

145 Map Book 1 Page 45

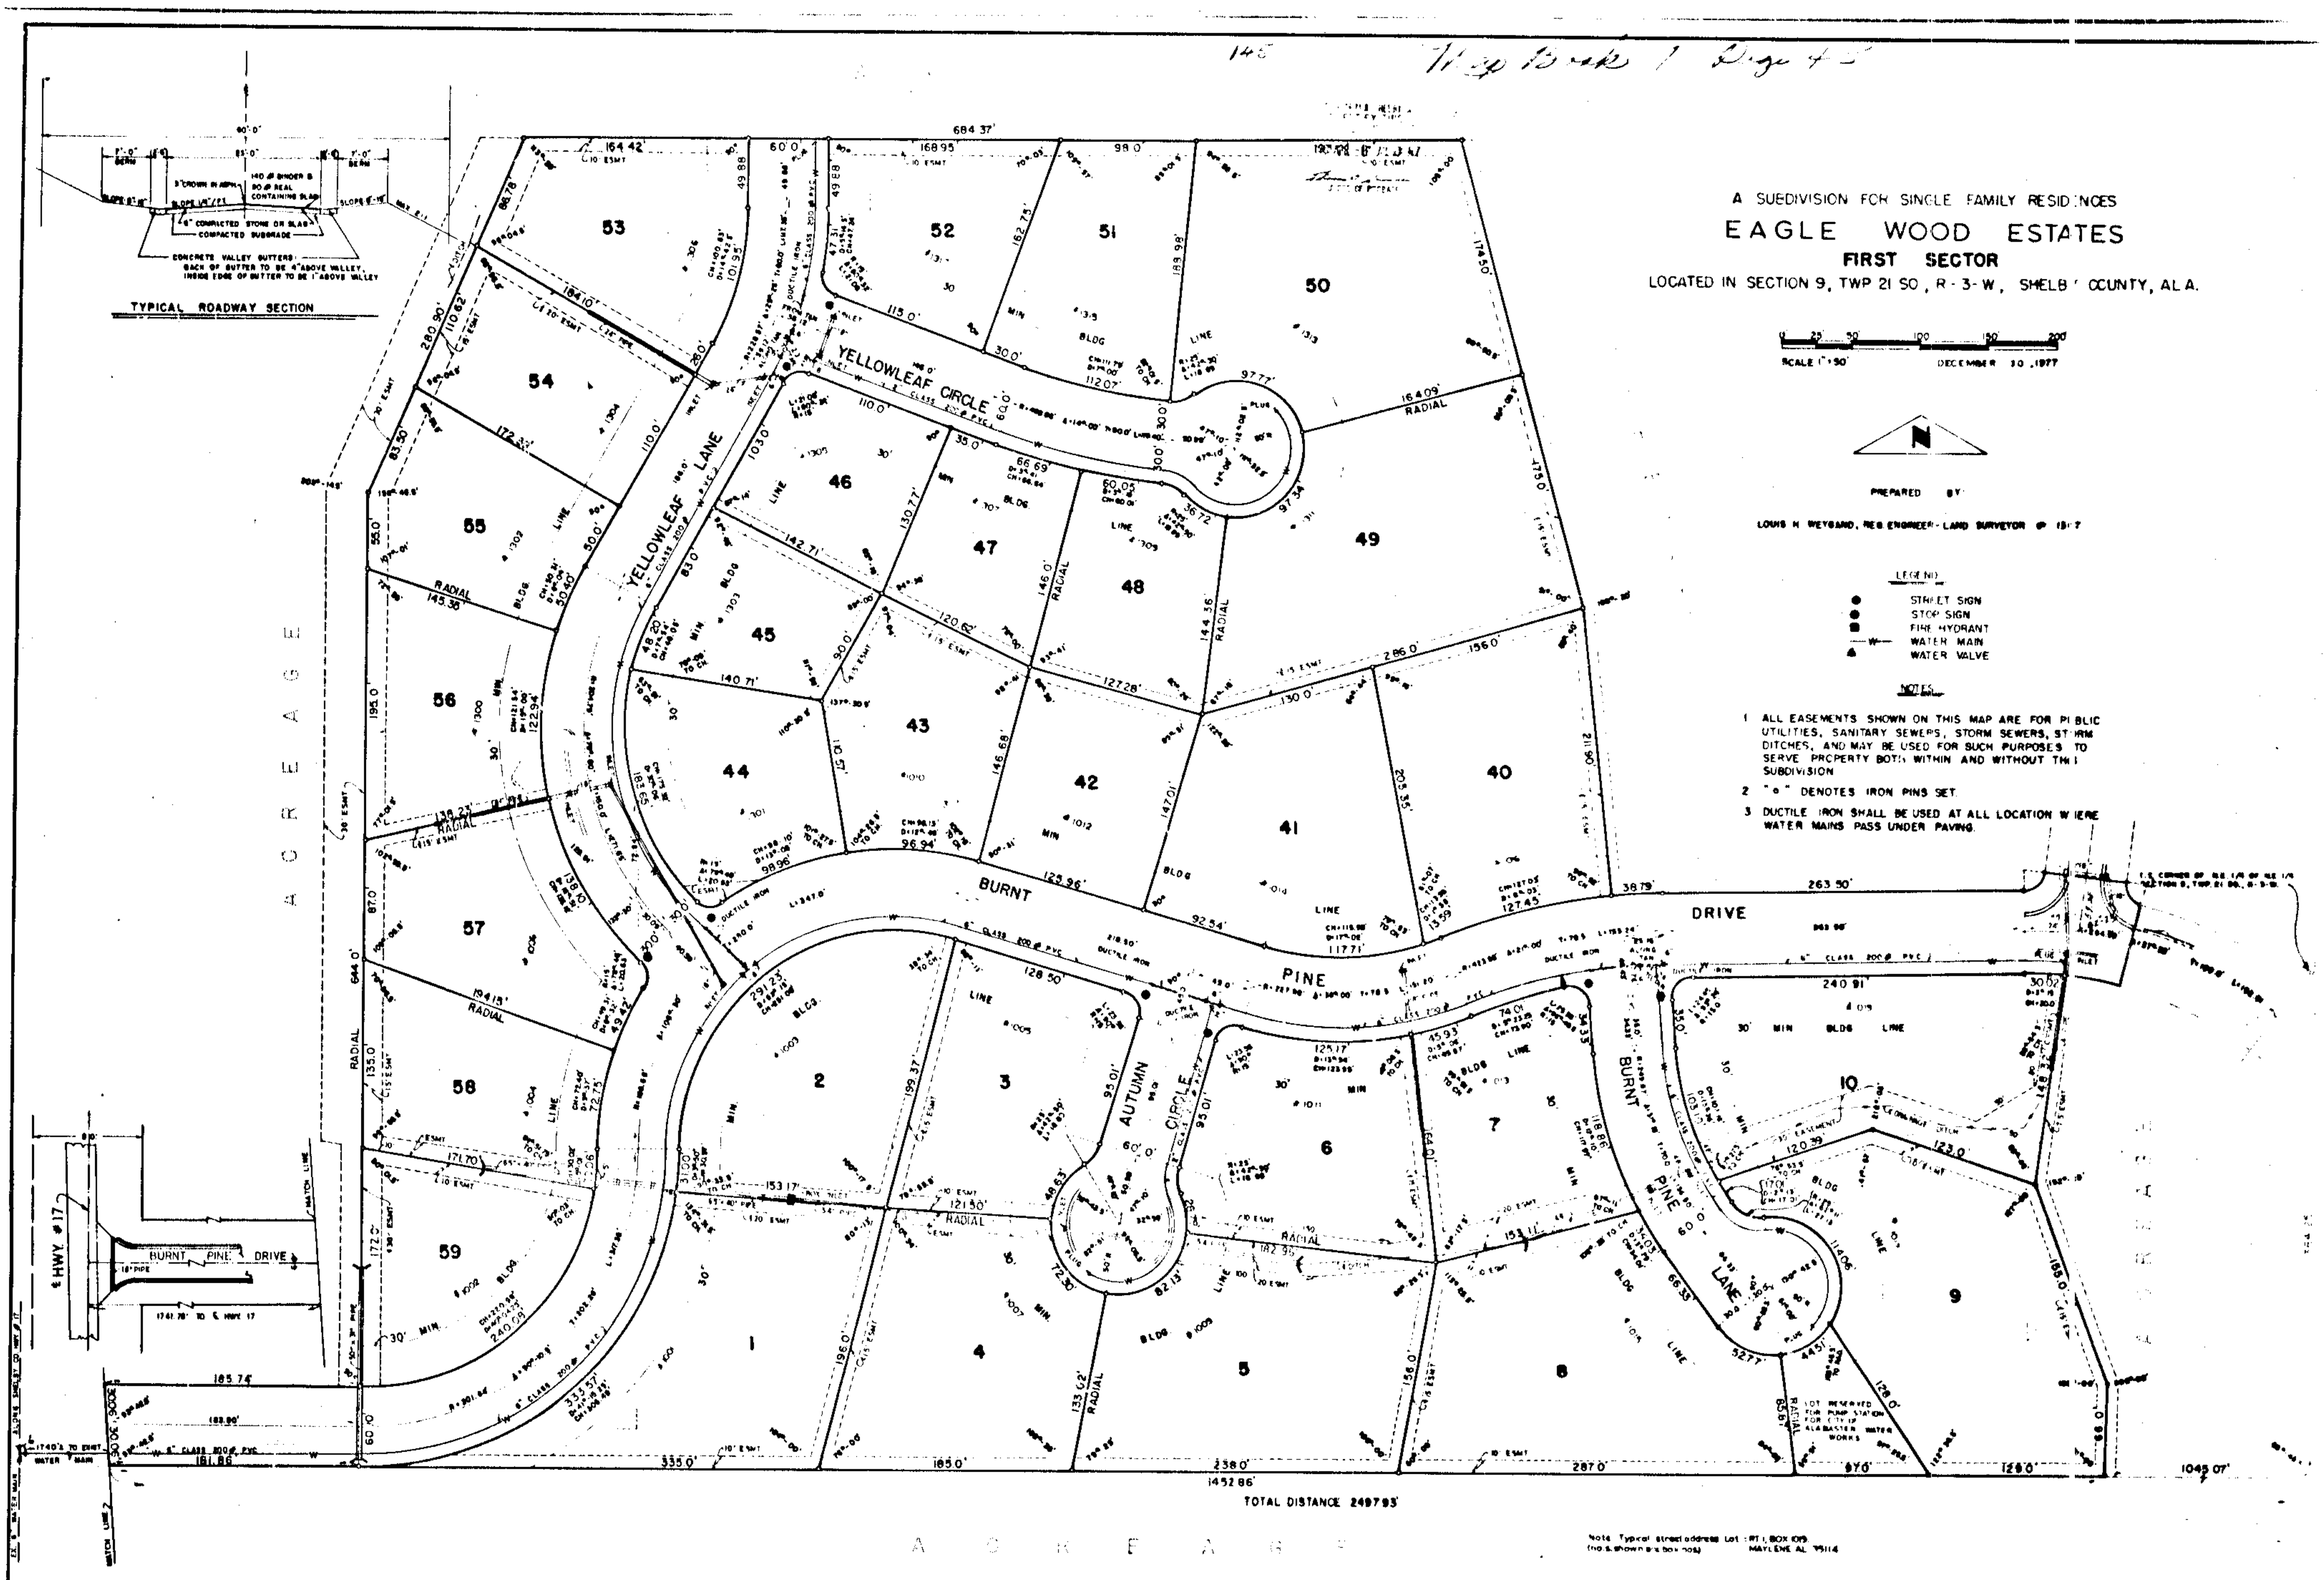


Note: Typical street address Lot : RT. 1, BOX 109 (no st. shown on box nos) MAYLENE AL 35114

STATE OF ALABAMA)
JEFFERSON COUNTY)

The undersigned Louis H. Weygand, a Registered Engineer-Surveyor, in the State of Alabama, and Steven E. Chambers, Charles A. Cormentino, and William Martin Cles, Jr., as partners of Three C's, a partnership, Owners, hereby certify that this plat or map was made pursuant to a survey made by said Engineer-Surveyor, and that said survey and this plat or map were made at the instance of said owners; that this plat or map is a true and correct map of lands shown thereon and known as Eagle Wood Estates First Sector; showing the subdivision into which it is proposed to divide said lands, giving the length and bearings of the boundaries of each lot and its number, showing the streets, alleys and public grounds, giving the location, length, width and name of each street, as well as the number of each lot and block, and showing the relation of the lands to the government survey; and that iron pins have been installed at all lot corners and curve points as shown and designated by small open circles on said plat or map. Said owner also certifies that it is the owner of said lands and that the same are not subject to any mortgages.

Dated: March 29, 19 78.

By: Louis H. Weygand, Registered Engineer-Surveyor, Reg. No. 1917

THREE C'S, A PARTNERSHIP

Steven E. Chambers

Charles A. Cormentino

William Martin Cles, Jr.

RESOLUTION:

Be it resolved by the Shelby County Commission, that the easement of this body be and the same hereby is, given to the dedication of the streets, alleys and public grounds as shown on plat or map of Eagle Wood Estates First Sector, which said plat or map is certified to have been made by Louis H. Weygand, as Engineer-Surveyor at the instance of Steven E. Chambers, Charles A. Cormentino and, William Martin Cles, Jr., as partners, and has been exhibited to this board, said plat or map being further identified by a recital of the approval of this board signed by: _____. County Clerk of even date herewith.

Date: _____

By: _____
County Clerk

STATE OF ALABAMA)
JEFFERSON COUNTY)

I, _____, as Notary Public in and for said County and State, do hereby certify that Louis H. Weygand whose name is signed to the foregoing certificate as Engineer-Surveyor, being known to me, acknowledged before me, on this date, that after having been duly informed of the contents of said certificate, he executed same voluntarily as such Engineer-Surveyor and with full authority therefor.

Given under my hand and seal this the 29th day of March, 19 78.

By: _____
Notary Public

STATE OF ALABAMA)
JEFFERSON COUNTY)

I, _____, as Notary Public in and for said County and State, do hereby certify that Steven E. Chambers, Charles A. Cormentino and, William Martin Cles, Jr., whose names are signed to the foregoing certificate as partners of Three C's, a partnership, as owner of Eagle Wood Estates First Sector, all being known to me, acknowledged before me, on this date, that after having been duly informed of the contents of said certificate, they executed same voluntarily as such partners and with full authority therefor.

Given under my hand and seal this the 30th day of March, 19 78.

By: _____
Notary Public

APPROVED: James R. Ley Jr. DATE: 4/4/78
County Engineer

APPROVED: Sam T. Drennen DATE: 4-4-78
Health Department

APPROVED: J.R. Stutts DATE: 4-6-78
Shelby County Commission

45