1978070500085930 1/1 $.00
Shelby Cnty Judge of Probate,AL
07/05/1978 12:00:00AM FILED/CERT

Map Book 7 Page 77
1608

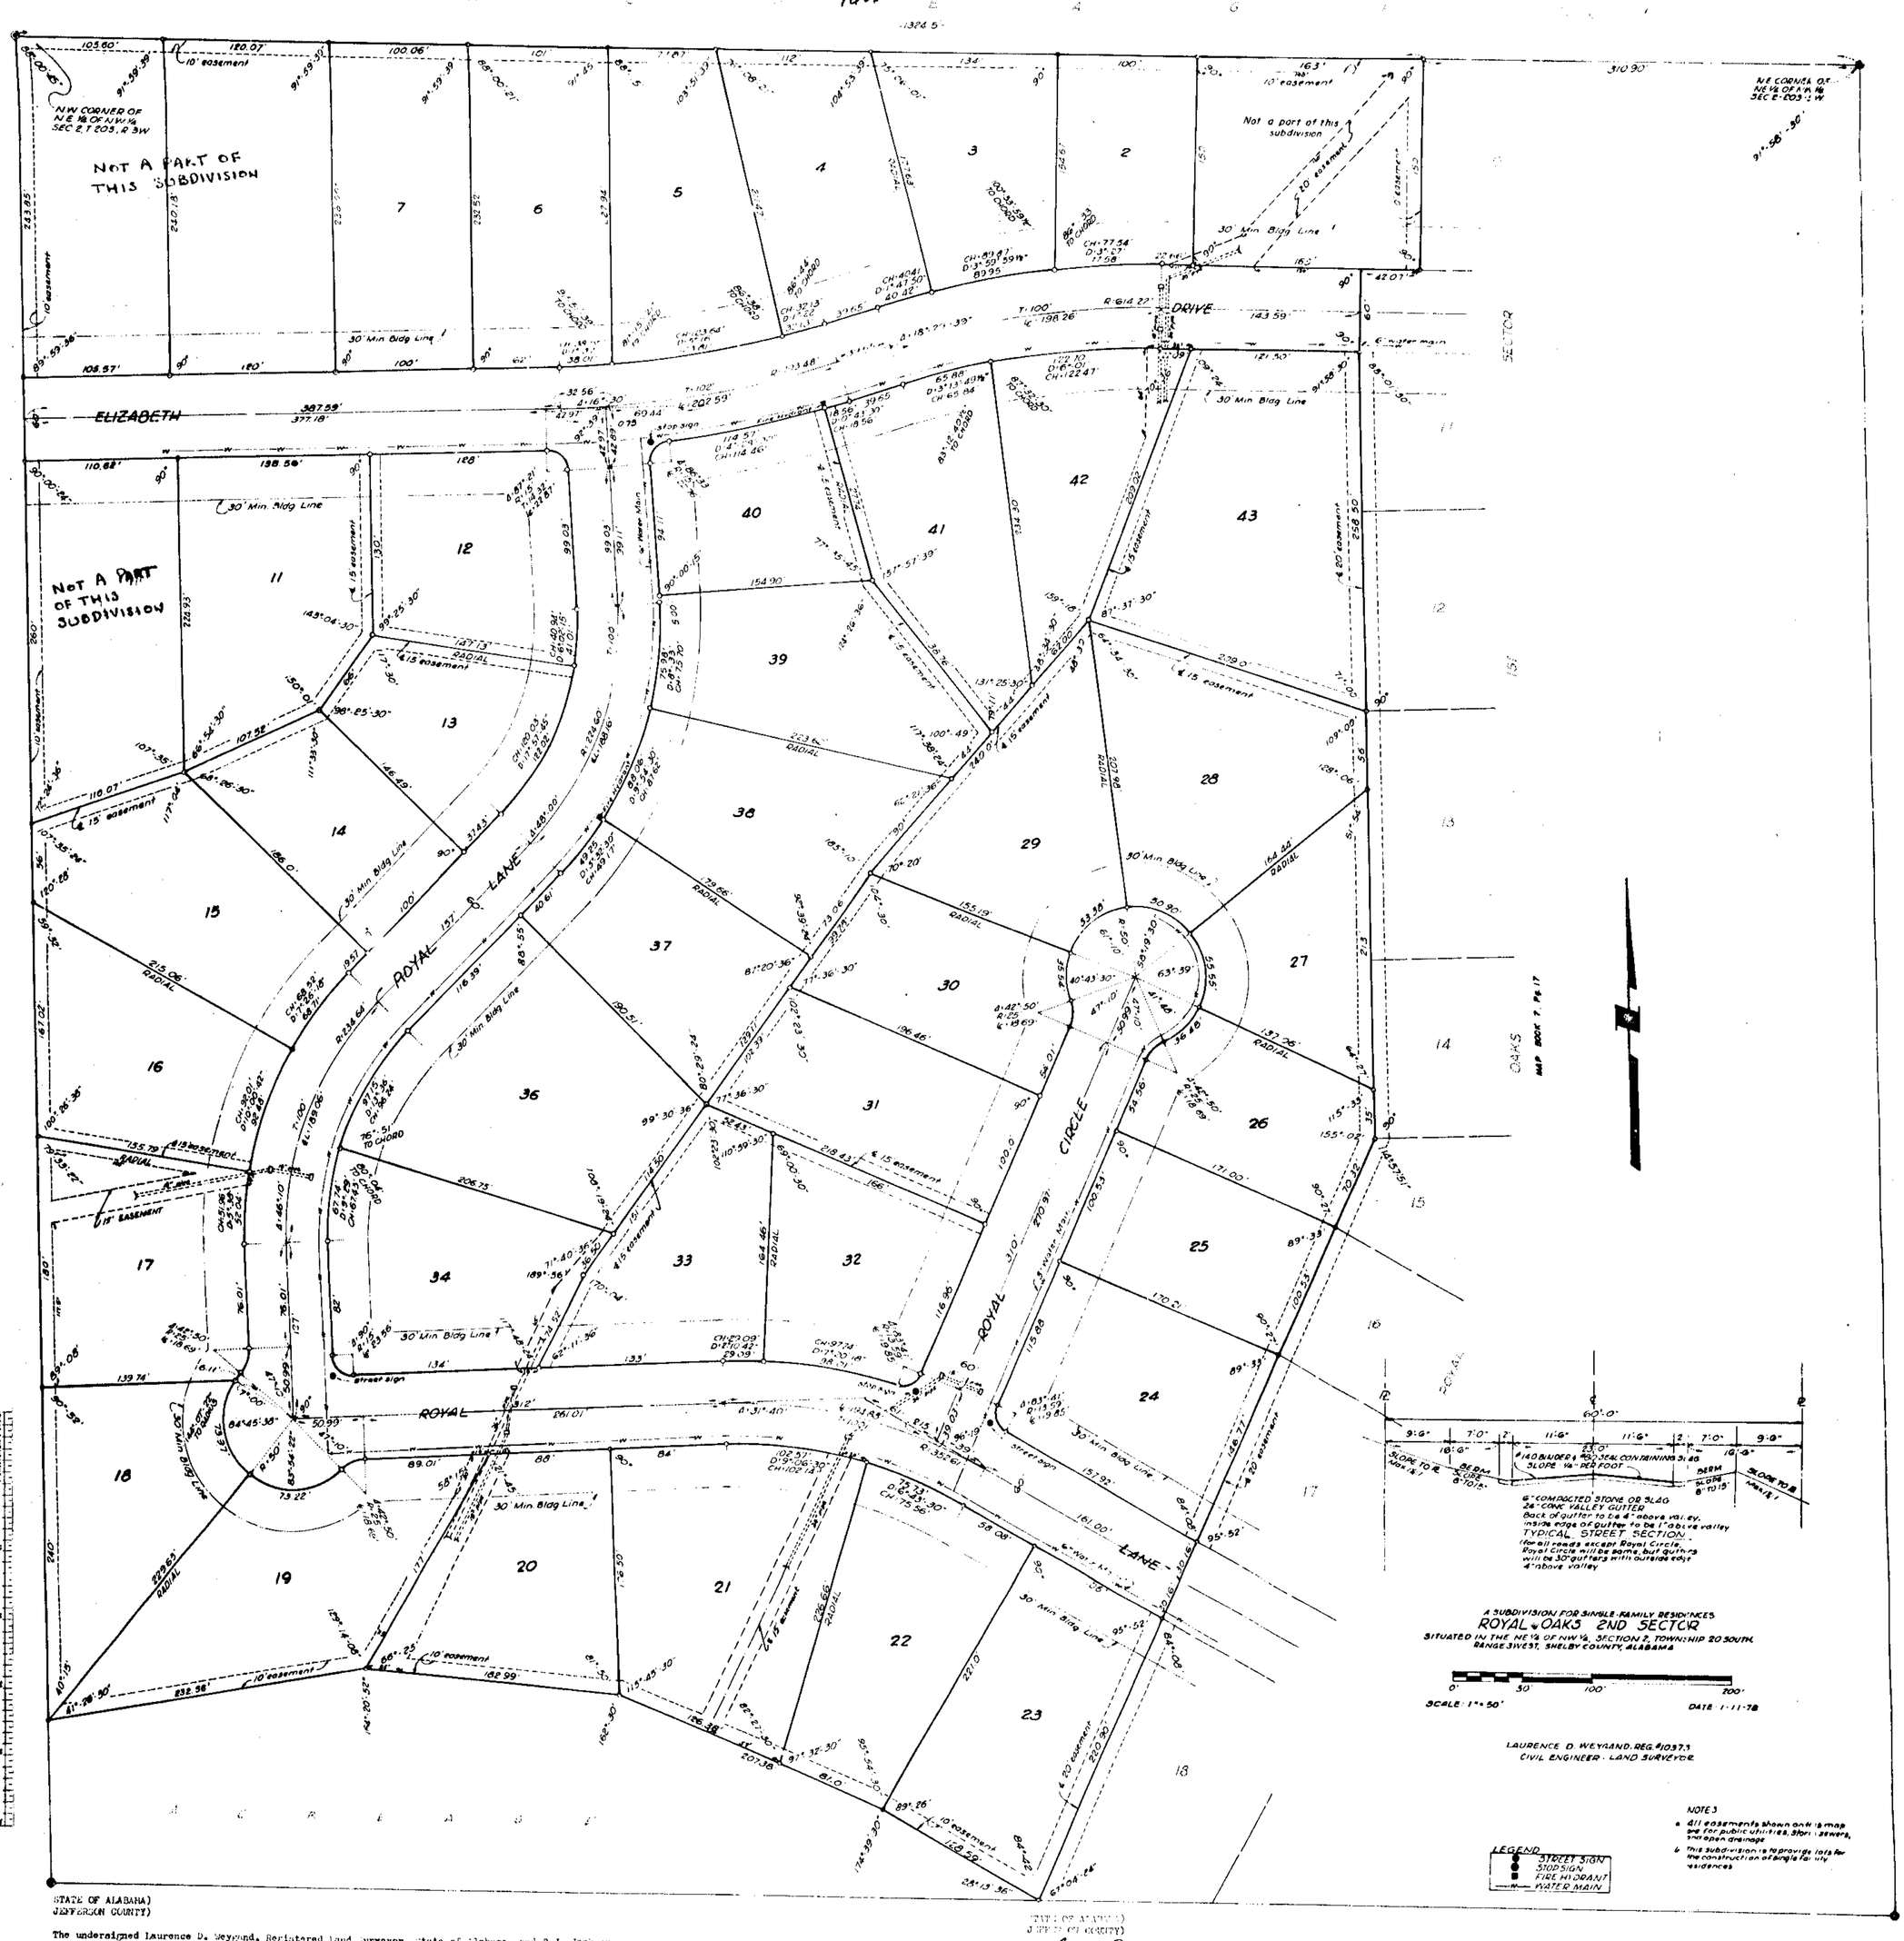

STATE OF ALABAMA)
JEFFERSON COUNTY)

The undersigned Laurence D. Weygand, Registered Land Surveyor, State of Alabama, and B.J. Jackson, and H. Walker, President and Vice-President, respectively of Royal Development, Inc., Owner, hereby certify that this plat or map was made pursuant to a survey made by said surveyor and that said survey and this plat or map were made at the instance of said owner; that this plat or map is a true and correct map of lands shown thereon and known as Royal Oaks Second Sector; showing the subdivisions into which it is proposed to divide said lands, giving the length and bearings of the boundaries of each lot and its number; showing the streets, alleys and public grounds, giving the bearings, length, width and name of each street, as well the number of each lot and block, and showing the relation of the lands to the government survey; and that iron pins have been installed at all lot corners and curve point on alleys and designated by small open circles on said plat or map.

Dated: June 7th, 1978.

ROYAL DEVELOPMENT, INC.

By: B. J. Jackson
B. J. Jackson, President

By: Laurence D. Weygand
Laurence D. Weygand, Reg. L.S. No. 10373

By: Harold R. Walker
H. Walker, Vice-President

STATE OF ALABAMA)
JEFFERSON COUNTY)

I, Carol J. Thomas, as Notary Public in and for said County and State, do hereby certify that Laurence D. Weygand whose name is signed to the foregoing certificate as surveyor, being known to me, acknowledged before me, on this date, that after being duly informed of the contents of said certificate, he executed same voluntarily on such surveyor with full authority therefor.

Given under my hand and seal this the 7th day of June, 1978.

By: Carol J. Thomas
Notary Public

STATE OF ALABAMA)
JEFFERSON COUNTY)

I, _____, as Notary Public in and for said County and State, do hereby certify that B.J. Jackson, and H. Walker, as President and Vice-President respectively of Royal Development, Inc., whose names are signed to the foregoing certificate as Owner of Royal Oaks Second Sector, both being known to me, acknowledged before me, on this date, that after being duly informed of the contents of said certificate, they executed same voluntarily on such officers with full authority therefor.

Given under my hand and seal this the _____ day of _____, 19____.

By: _____
Notary Public

RESOLUTION:

Be it resolved by the Shelby County Commission, that the assent of this body be and the same hereby is, given to the dedication of the streets, alleys and public grounds as shown on plat or map of Royal Oaks Second Sector, which said plat or map is certified to have been made by Laurence D. Weygand, as surveyor at the instance of B. J. Jackson, and H. Walker, President and Vice-President, respectively of Royal Development, Inc., Owner, and has been exhibited to this board, said plat or map being further identified by a recital of the approval of this board, signed by: _____ County Clerk of even date herewith.

Date: _____, 19____.

By: _____

APPROVED Carol T. Owens PLANNING COMMISSION DATE 6-26-78

APPROVED _____ SHELBY COUNTY HEALTH OFFICER DATE 6/9/78

APPROVED James L. Ray Jr. COUNTY ENGINEER on 6/26/78

77