Map Book 7 Page 86 1415 Map Book - 7 page 84 AMENDED Map Book 7 - Page 35 Covenants Bk 24 pg 87 Return to Scott Long

Rec. 15.00 Cert. 1.00 16.00

Rec. 15.00 1.00 16.00

Rec. 15.00 Cert. 1.00 16.00

TYPICAL STREET SECTION

LOT NO. 19
BLOCK—"C"

TYPICAL LOT NO
TYPICAL BLOCK NO.

ROUTE 1 - BOX 19C
MAYLENE, ALABAMA 35114

TYPICAL STREET ADDRESS

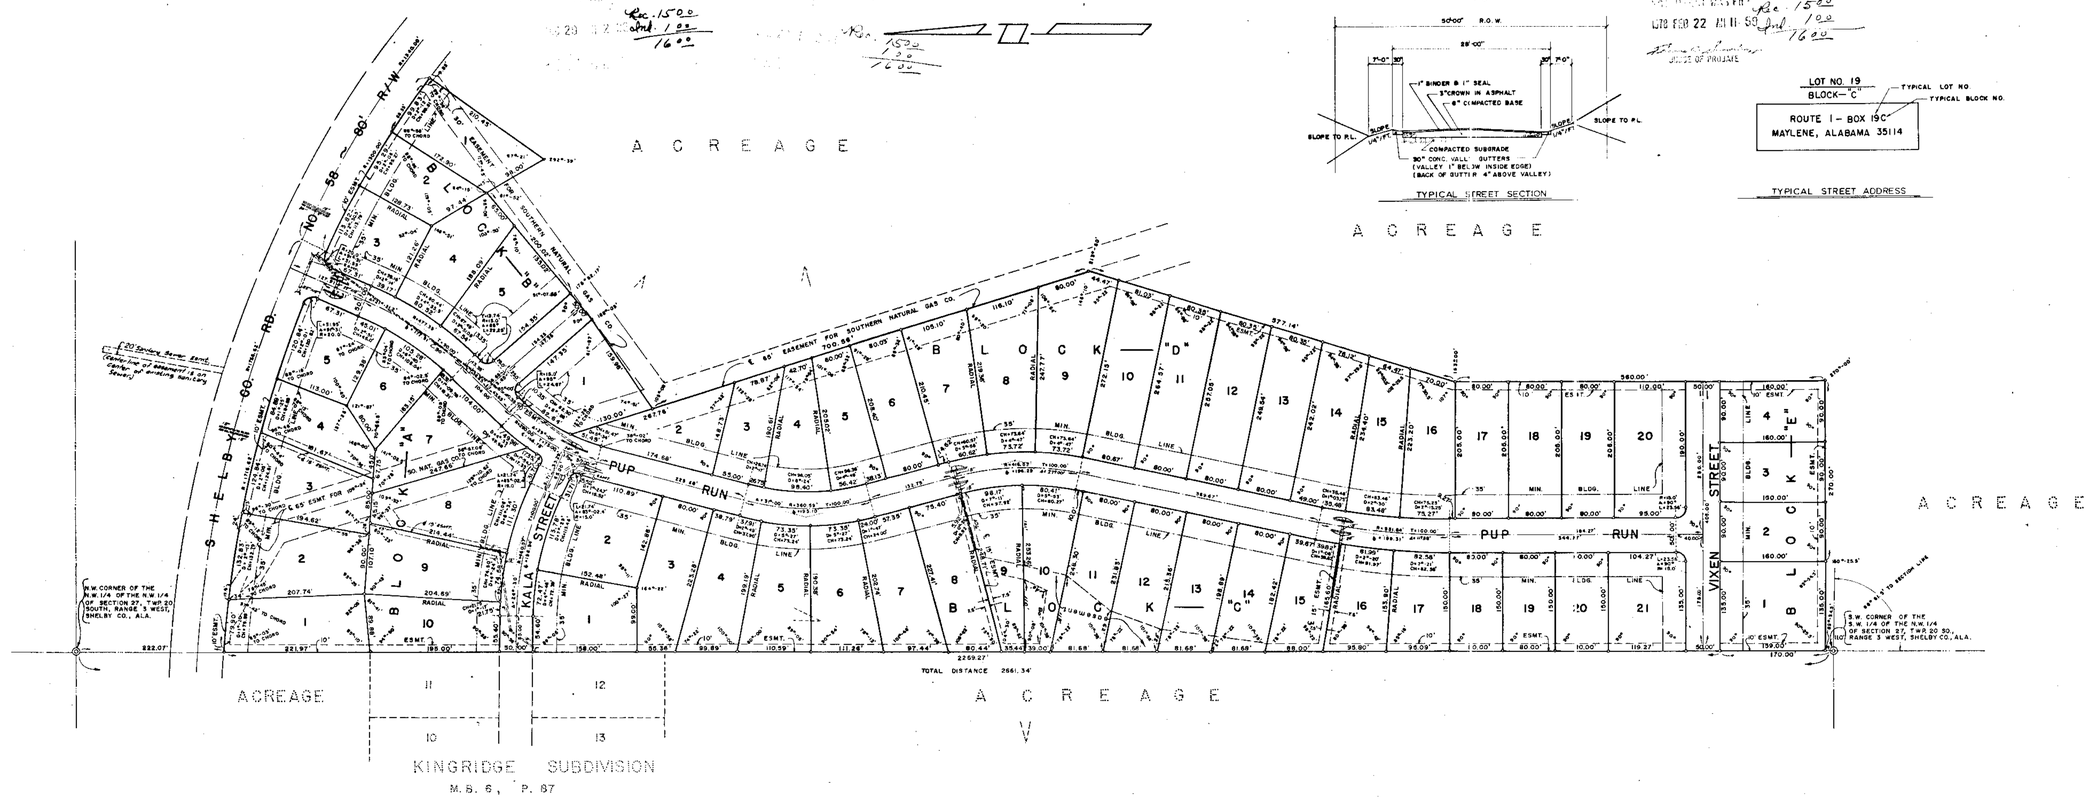

AMENDED MAP OF
FOX HAVEN
FIRST SECTOR

SITUATED IN THE WEST 1/2 OF SECTION 27, TWP 20 SOUTH, RANGE 3 WEST, SHELBY COUNTY, ALABAMA WITHIN THE CITY LIMITS OF HELENA

0 50' 100' 200' 300' 400'
GRAPHIC SCALE: 1" = 100'

JANUARY 27, 1978
AMENDED JULY 28, 1978

LAURENCE D. WEYGAND—REG. LAND SURVEYOR—NO. 10373

NOTE:
Old easement: on lots 9, 10, 11, 12, 13, & 14, Block C, are vacated on I new easements are dedicated as shown on this map.

Subdivision covenants recorded — MISC BK.-24 PAGE 87
Map Book 7, Pages 35
Date: Feb. 22 - 11:34
Shelby County Courthouse.
AMENDED-MAP BOOK 7 PAGE 84

STATE OF ALABAMA
TOWN OF HELENA

The Undersigned Laurence D. Weygand, Registered Land Surveyor, State of Alabama, and Victor Scott, President, and Charlene H. Scott, Secretary of Scott Long Realty, Inc. Owner, hereby certify that this plat or map was made pursuant to a survey made by said surveyor and that said survey and plat or map were made at the instance of said owner; that this plat or map is a true and correct map of lands shown therein and known as Fox Haven, First Sector, showing the subdivisions into which it is proposed to divide said lands, giving the length and bearings of the boundaries of each lot and its number showing the streets, alleys, and public grounds, giving the bearings, length, width and name of each street, as well as the number of each lot and block, and showing the relation of the lands to the government survey and that iron pins have been installed at all lot corners and curve points as shown and designated by small open circles on said plat or map. Said owner also certified that it is the owner of said lands and that the same are not subject to any mortgage.

Date JAN. 27, 1978.

Laurence D. Weygand
Laurence D. Weygand,
Reg. Land-Surveyor, No. 10373

Scott Long Realty, Inc., Owner:

Victor Scott
Victor Scott, President

Charlene H. Scott
Charlene H. Scott, Secretary

STATE OF ALABAMA
TOWN OF HELENA

I, Corinne P. Parr, as Notary Public, in and for said County and State, do hereby certify that Laurence D. Weygand, whose name is signed to the foregoing certificate as surveyor, Victor Scott, President, and Charlene H. Scott, Secretary of Scott Long Realty, Inc., whose names are signed as Owner, all of whom are known to me, acknowledge before me, on this date, that after having been duly informed of the contents of said certificate, they executed same voluntarily as such individuals and officers with full authority therefor.

Given under my hand and seal this 27 day of February, 1978.

Corinne P. Parr
Notary Public (Seal)
My commission expires 2-25-77

BE IT RESOLVED BY the HELENA TOWN COUNCIL that the assent of this body be, and the same hereby is, given to the dedication of the streets, alleys, and public grounds as shown on plat or map of Fox Haven, First Sector, which said plat or map is certified to have been made by Laurence D. Weygand as surveyor, at the instance of Victor Scott, President, and Charlene H. Scott, Secretary of Scott Long Realty, Inc., Owner, and has been exhibited to this board: said plat or map being further identified by a recital of the approval of this Board signed by [illegible], Town Clerk, of even date herewith.

Approved: [illegible]
Helena, Town Engineer

Approved: Charles W. Pinkley
Helena, Planning Commission

Approved: J.R. Stutts 2-1-78
SHELBY COUNTY HEALTH OFFICER

CORINNE P. PARR NOTARY PUBLIC ALABAMA STATE AT LARGE

19780230001 15890 1/1 $.00
SHELBY Cnty Judge of Probate, AL
03/29/1978 12:00:00AM FILED/CERT