CANDLEWOOD

Map Book 7 - Page 103

LOCATED IN THE N.E. 1/4 OF THE N.E. 1/4 OF SEC. 28, TP. 20 S., R. 3 W.
SHELBY COUNTY, ALABAMA

SCALE 1" = 40'

OCTOBER 1978

GRAPHIC SCALE
0 25 50 100 200 300

RALPH SANDERSON REALTY CO., INC. — OWNER
ALLEN WHITLEY — CIVIL ENGINEER & SURVEYOR

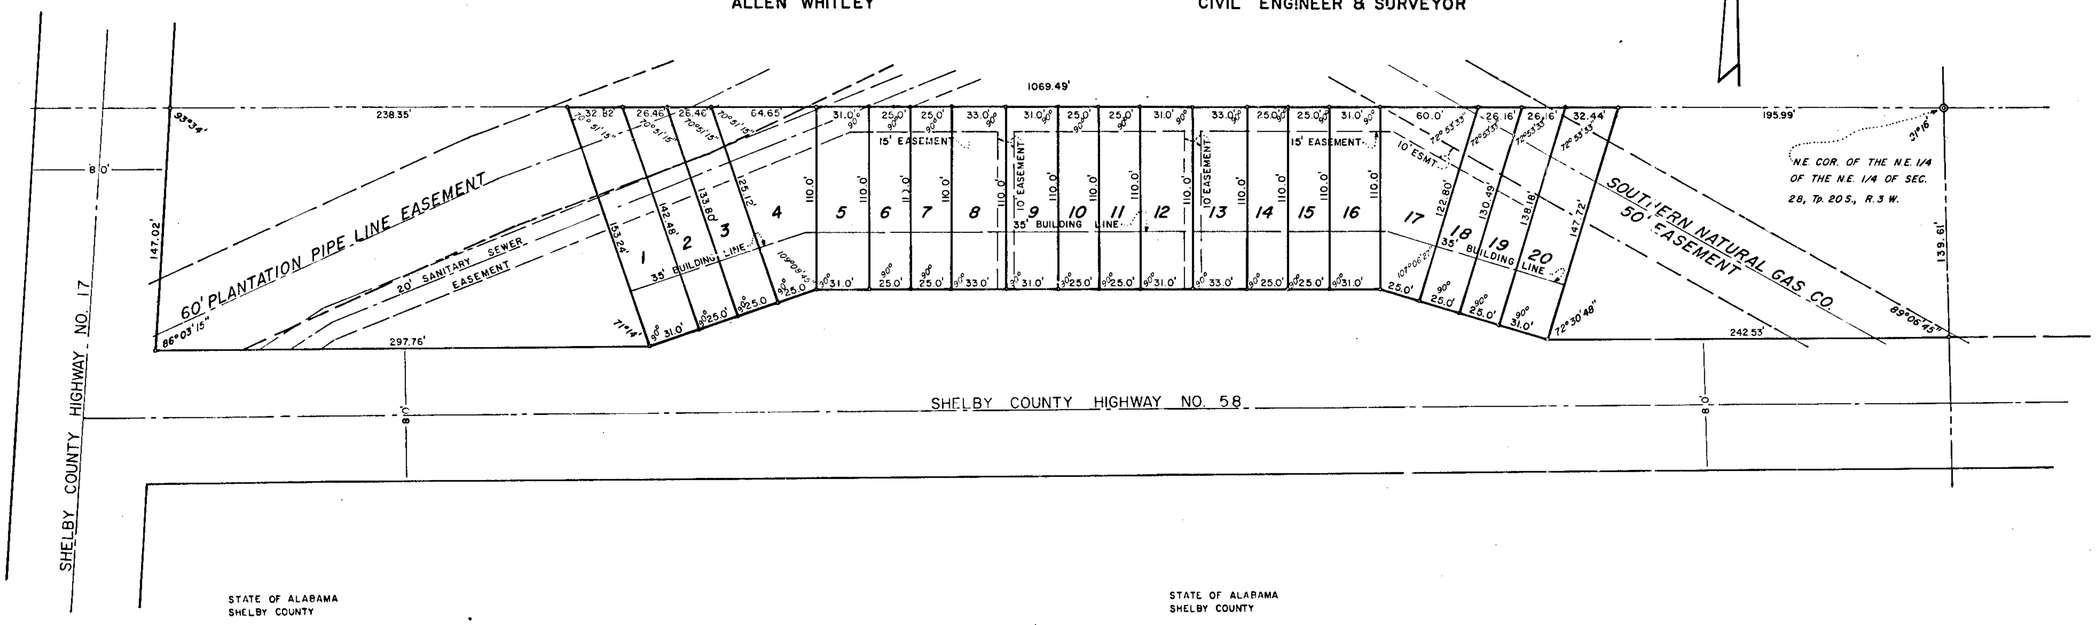

STATE OF ALABAMA
SHELBY COUNTY

THE UNDERSIGNED ALLEN WHITLEY, A REGISTERED ENGINEER AND LAND SURVEYOR, STATE OF ALABAMA, AND RALPH SANDERSON, AS PRESIDENT OF RALPH SANDERSON REALTY CO., INC., OWNER, HEREBY CERTIFY THIS PLAT OR MAP WAS MADE PURSUANT TO A SURVEY MADE BY SAID SURVEYOR AND THAT SAID SURVEY AND THIS PLAT OR MAP WERE MADE AT THE INSTANCE OF SAID OWNER; THAT THIS PLAT OR MAP IS A TRUE AND CORRECT MAP OF LANDS SHOWN THEREIN AND KNOW AS CANDLEWOOD; SHOWING THE SUBDIVISIONS INTO WHICH IT IS PROPOSLD TO DIVIDE SAID LANDS, GIVING THE LENGTHS AND BEARING OF THE BOUNDARIES OF EACH LOT AND ITS NUMBER, SHOWING THE STREETS, ALLEYS AND PUBLIC GROUNDS, GIVING THE BEARING, LENGTH, WIDTH AND NAME OF EACH STREET, AS WELL AS THE NUMBER OF EACH LOT AND BLOCK, AND SHOWING THE RELATION OF THE LANDS TO THE GOVERNMENT SURVEY; AND THAT IRON PINS HAVE BEEN INSTALLED AT ALL LOT CORNERS AND CURVE POINTS AS SHOWN AND DESIGNATED BY SMALL OPEN CIRCLES ON SAID PLAT OR MAP. SAID OWNER ALSO CERTIFIES THAT HE IS THE OWNER OF SAID LANDS AND THE SAME ARE NOT SUBJECT TO ANY MORTGAGE.

IN WITNESS WHEREOF WE HAVE HEREUNTO SET OUR HANDS THIS THE 17TH DAY OF OCTOBER, 1978.

BY: Ralph Sanderson
RALPH SANDERSON, PRESIDENT

BY: Allen Whitley
ALLEN WHITLEY, CIVIL ENGINEER- LAND SURVEYOR
ALABAMA REG. NO. 3943

STATE OF ALABAMA
SHELBY COUNTY

I, E.F. SLOAN, AS NOTARY PUBLIC IN AND FOR SAID COUNTY AND STATE, DO HEREBY CERTIFY THAT ALLEN WHITLEY, WHOSE NAME IS SIGNED TO THE FOREGOING CERTIFICATE AS SURVEYOR, AND RALPH SANDERSON, WHOSE NAME IS SIGNED TO THE SAME AS PRESIDENT OF RALPH SANDERSON REALTY CO. INC., OWNER OF CANDLEWOOD, WHO ARE KNOWN TO ME, ACKNOWLEDGED BEFORE ME ON THIS DATE, THAT AFTER HAVING BEEN DULY INFORMED OF THE CONTENTS OF SAID CERTIFICATE, THEY EXECUTED SAME VOLUNTARILY AS SUCH OFFICERS AND/OR INDIVIDUALS WITH FULL AUTHORITY THEREFOR.

GIVEN UNDER MY HAND AND SEAL THIS THE 17 TH DAY OF OCTOBER, 1978.

BY: E.F. Sloan
E.F. SLOAN, NOTARY PUBLIC

BE IT RESOLVED BY THE HELENA TOWN COUNCIL THAT THE ASSENT OF THIS BODY BE, AND THE SAME HEREBY IS GIVEN TO THE DEDICATION OF THE STREETS, ALLEYS AND PUBLIC GROUNDS AS SHOWN ON PLAT OR MAP OF CANDLEWOOD, WHICH PLAT OR MAP IS CERTIFIED TO HAVE BEEN MADE BY ALLEN WHITLEY AS SURVEYOR, AT THE INSTANCE OF RALPH SANDERSON REALTY CO. INC., AS OWNER, AND HAS BEEN EXHIBITED TO THIS BOARD; SAID PLAT OR MAP BEING FURTHER IDENTIFIED BY A RECITAL OF THE APPROVAL OF THIS BOARD SIGNED BY FRANCES PARRISH, TOWN CLERK, OF EVEN DATE HEREWITH.

BY: Frances Parrish DATE: Nov. 16 1978
FRANCES PARRISH, TOWN CLERK

APPROVED: J. R. Stutts DATE: 10/19/78
JAMES P. STUTTS, ENVIRONMENTALIST

APPROVED: Charles W. Penhale DATE: Nov 16 1978
CHARLES W. PENHALE, MAYOR
TOWN OF HELENA

APPROVED: Charles E. Tucker DATE: Nov 28, 1978
CHARLES E TUCKER, ENGINEER
TOWN OF HELENA

APPROVED: Charles W. Penhale DATE: Nov. 16, 1978
CHARLES W. PENHALE, CHAIRMAN
HELENA PLANNING COMMISSION

1978120500016217 0 1/1 $.00
Shelby Cnty Judge of Probate AL
12/05/1978 12:00:00AM FILED/CERT

ROBERTS & SON, INC.
PHONE 325-5125 — P. O. BOX 1386
PRINTERS — BOOKBINDERS — LITHOGRAPHERS BIRMINGHAM, ALABAMA
MICROFILMING AND MICRO REPRODUCTIONS