19781228000170980 1/1 $.00
Shelby Cnty Judge of Probate,AL
12/28/1978 12:00:00AM FILED/CERT

778

Map Book 7 Page 99

Map Book 7 Page 109

AMENDED MAP
DOUBLE TREE

RESIDENTIAL SUBDIVISION
Situated in Part of the NE ¼ of the SW ¼, Section 13, Township 19 South, Range 2 West, Shelby County, Alabama

Scale: 1" = 50' May 16, 1978 *

0 25 50 100 150 200

J.M. Keel and Associates
Engineers and Surveyors
505 Stallings Building
Birmingham, Alabama
Telephone (205) 322-8686

* Amended October 31, 1978

NOTES.
1. LOTS 1, 12, 13, 14, 15 AND 16 SHALL NOT HAVE DIRECT ACCESS TO CAHABA VALLEY ROAD - ALABAMA HIGHWAY NO. 119
2. ALL HOUSES AND/OR RESIDENCES TO FRONT ON DOUBLE TREE CIRCLE
3. ALL EASEMENTS SHOWN HEREON ARE FOR PUBLIC UTILITIES, SANITARY SEWERS, STORM SEWERS, AND/OR OPEN STORM DRAINS AND MAY BE USED FOR SUCH PURPOSES AS TO SERVE PROPERTY BOTH WITHIN AND WITHOUT THIS SUBDIVISION.

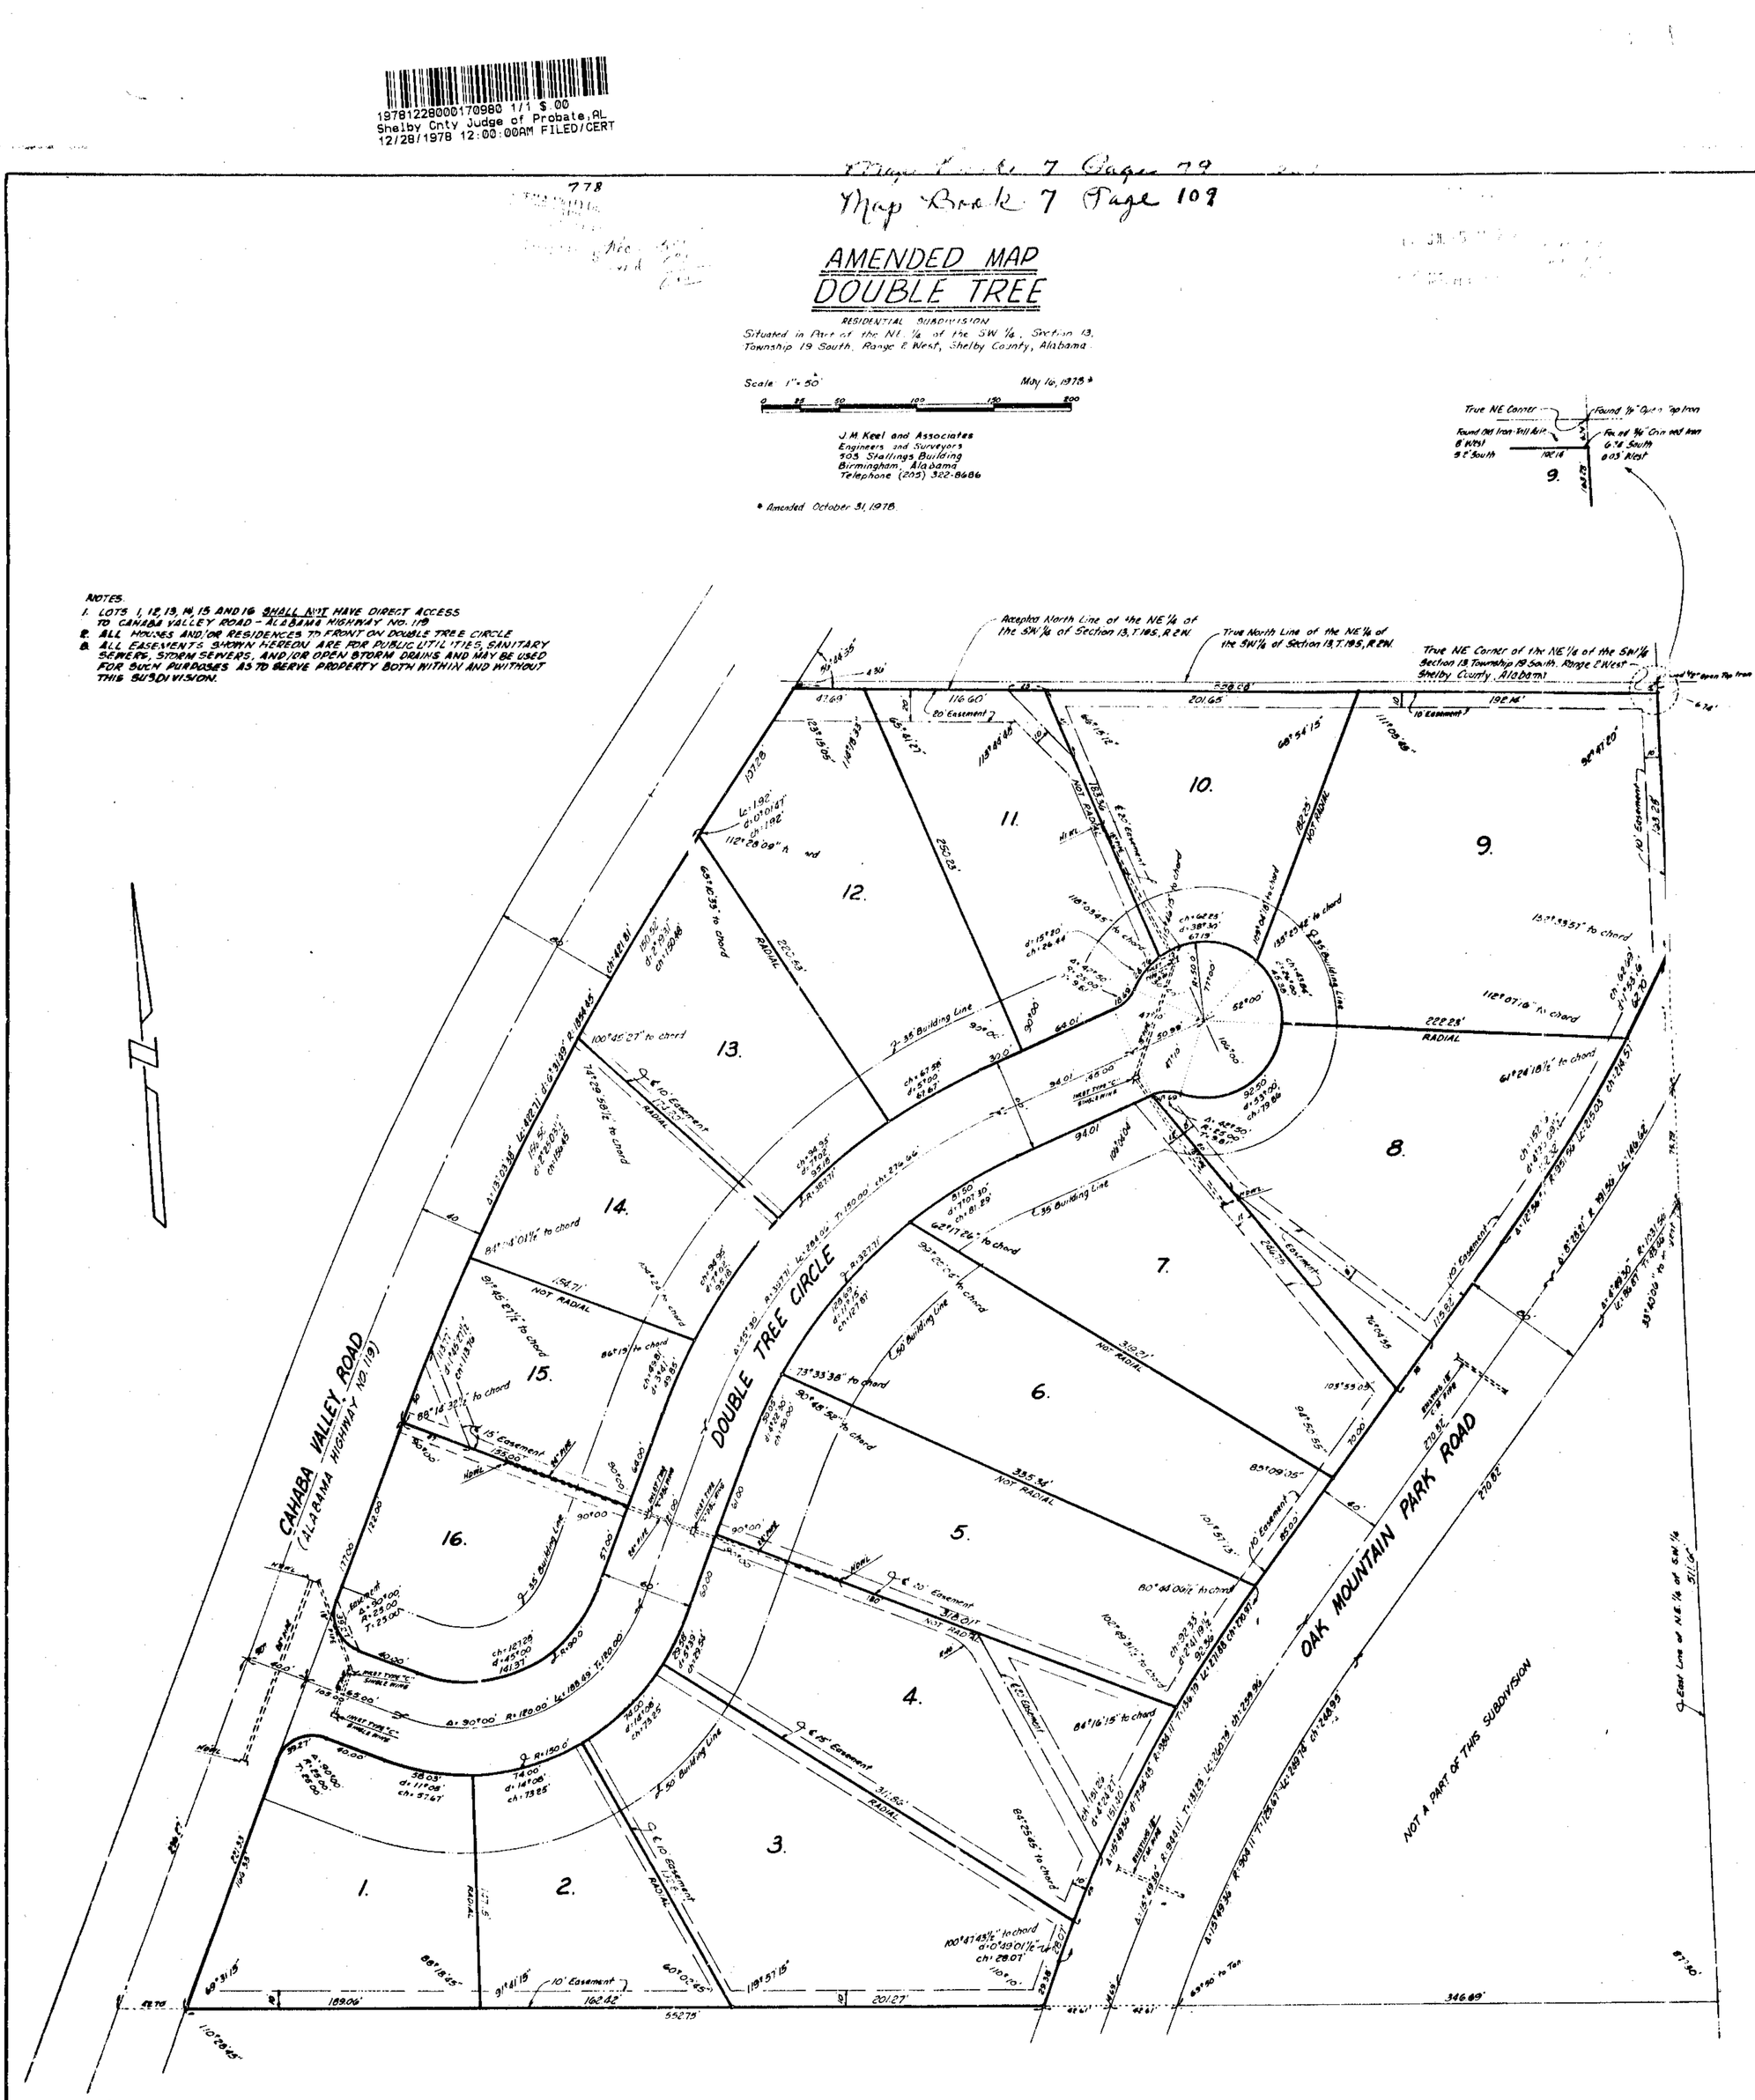

STATE OF ALABAMA
SHELBY COUNTY

The undersigned, Sydney H. Keel, a Registered Surveyor State of Alabama and Gilbert Construction Company, Inc., Owner hereby certify that this plat or map was made pursuant to a survey made by said surveyor and that said survey and this plat or map were made at the instance of said owner; that this plat or map is a true and correct map of lands shown therein and known as DOUBLE TREE, showing the subdivisions into which it is proposed to divide said lands, giving the length and bearings of the boundaries of each lot and its number, showing the streets, alleys and public grounds, giving the bearings, length, width and name of each street, as well as the number of each lot and block, and showing the relation of the lands to the government survey; and that iron pins have been installed at all lot corners and curve points as shown and designated by small open circles on said plat or map.

Dated: May 16, 1978.

J. M. KEEL & ASSOCIATES
Engineers & Surveyors
by: Sydney H. Keel
Sydney H. Keel, Reg. No. 10095

GILBERT CONSTRUCTION COMPANY, INC.
Owners
by: Hiram H. Gilbert, President attest: Hiram C. Gilbert, Vice-Pres.

BIRMINGHAM TRUST NATIONAL BANK
Mortgagee
by: David W. Farr, Vice President attest: Vallie H. Sligh

STATE OF ALABAMA
SHELBY COUNTY

I, Maxine B. Donnelly, as Notary Public in and for said County and State, do hereby certify that Sydney H. Keel, whose name is signed to the foregoing certificate as Surveyor; and Hiram H. Gilbert and Hiram C. Gilbert whose names are signed to same as Owner, all of whom are known to me, acknowledged before me on this date, that after having been duly informed of the contents of said certificate, they executed same voluntarily as such individuals with full authority therefor.

Given under my hand and seal this the 17th day of May, 1978.

Maxine B. Donnelly
Notary Public.

STATE OF ALABAMA
SHELBY COUNTY

I, Maxine B. Donnelly, as Notary Public in and for said County and State, do hereby certify that David W. Farr and Vallie H. Sligh, whose name is signed to the foregoing certificate as Officials of Birmingham Trust National Bank as Mortgagee, and who are known to me, acknowledged before me on this date, that after having been duly informed of the contents of said certificate, they executed same voluntarily as such individuals with full authority therefor.

Given under my hand and seal this the 17th day of May, 1978.

Maxine B. Donnelly
Notary Public.

BE IT RESOLVED BY the Shelby County Commission that the assent of this body be, and the same hereby is, given to the dedication of the streets, alleys and public grounds as shown on plat or map of DOUBLE TREE, which said plat or map is certified to have been made by Sydney H. Keel, as Surveyor, at the instance of Gilbert Construction Company, Inc. as Owner, and has been exhibited to this Board; said plat or map being further identified by a recital of the approval of this Board signed by _____, County Clerk, of even date herewith.

APPROVED BY _____ Shelby County Planning and Zoning DATE: 7-5-78

APPROVED BY _____ Shelby County Engineer DATE: 7/5/78

APPROVED BY _____ Shelby County Health Department DATE: 6-30-78

109