E A S E M E N T

STATE OF ALABAMA

COUNTY OF SHELBY

19790611000072040 1/8 $.00
Shelby Cnty Judge of Probate,AL
06/11/1979 12:00:00AM FILED/CERT

KNOWN ALL MEN BY THESE PRESENTS, that 2154 TRADING CORPORATION, a New York Corporation, doing business as INVERNESS whose address is P. O. Box 43248, Birmingham, Alabama (herein referred to as Grantor) for and in consideration of ONE and NO/100 DOLLAR ($1.00) and other considerations, received from the Alabama Power Company, an Alabama Corporation (herein referred to as Grantee), the receipt and sufficiency of which are hereby acknowledged by Grantor, and in consideration of the covenants and agreements of the Grantee hereinafter set forth, does hereby grant and convey to Grantee, upon the conditions and subject to the limitations hereinafter set forth, an easement in, through, under, and upon that portion of that certain tract located in Sections 35 & 36 of Township 18S, Range 2W of Shelby County, Alabama which portion is shown shaded in on the Exhibit A drawings, Sheets 1, 2, and 3, attached hereto and made a part hereof, as furnished by ALABAMA POWER COMPANY, drawn and traced by Mullinax, approved on 11/6/78 by J. Vaughn and approved on 11/7/78 by R. R. Moore, Map Reference D-BD-71845 #39, Sec. 36, Tn 18S, R 2W., further referenced B/M0170-060014-802, C-BD-13445; said Easement is to be utilized for the purpose of constructing, using, maintaining, and repairing underground electrical transmission and/or distribution facilities consisting of wires, cables, equipment and other appurtenances as shown on said Exhibit A drawings for the purpose of transmitting and distributing electrical power under and through the easement land, together with the right to keep the wires, cables,

19790611000072040 2/8 $.00
Shelby Cnty Judge of Probate,AL
06/11/1979 12:00:00AM FILED/CERT

and other appurtenances free of any obstructions which would interfere with the use, maintenance or operation of such equipment and appurtenances.

Grantor reserves to itself, its heirs, legal representatives, successors, assigns, tenants and other claiming under or through Grantor, as the case may be, the unrestricted use of the Easement Land, subject only to the rights of the Grantee as herein set forth. Grantor, itself, its heirs, legal representatives, successors, assigns, tenants, and other claiming under or through Grantor shall not cause any interference with Grantee's enjoyment of the rights granted herein.

320 PAGE 23

TO HAVE AND TO HOLD the Easement unto said Grantee, its successor and assigns.

The Easement is granted upon the express condition that the Grantee shall, and the Grantee by the acceptance of the grant hereby, does covenant and agree with Grantor as follows:

1. Grantee, its successors, assigns, agents, servants, and employees shall have the right and authority to enter upon the Easement Land for the purpose of constructing, repairing, replacing and maintaining said electrical transmission and/or distribution facilities, provided, however, that Grantee shall and hereby agrees that it will, at its sole expense, promptly restore the Easement Land to as near to the original condition as possible after any such maintenance, repair, or replacement of said underground electrical transmission and/or distribution facilities.

2. Grantee shall, upon the giving of written notice by Grantor, its heirs, legal representatives, successors, or assigns, as the case may be, move and relocate any or all or any part of its underground electrical facilities on the Easement Land to another location; provided, however, that Grantor, its heirs, legal representatives, successors, or assigns, as the case may be, shall reimburse Grantee for any costs or expense incurred by Grantee in such

19790611000072040 3/8 $.00
Shelby Cnty Judge of Probate,AL
06/11/1979 12:00:00AM FILED/CERT

relocation, including any costs or expense of acquiring replacement right of way should the new location not be on the Easement Land described herein. Grantee agrees to commence relocation with sixty (60) days after the date of the giving of such written notice and to complete all work involved in such relocation within one hundred twenty (120) days of said date.

3. Grantee will protect, defend, hold harmless, and indemnify Grantor, its heirs, legal representatives, successors, and assigns, as the case may be, from and against any and all claims for death of or injury to person or damage to property, and from all actions of every kind and nature which may arise out of or in connection with or by reason of the negligent installation, operation, maintenance, or use of any of said electrical facilities by Grantee, its successors, assigns, agents, or employees, upon or adjacent to the Easement Land; provided, however, nothing contained in this paragraph shall be construed to mean that Grantee will protect, defend, hold harmless, and indemnify Grantor, its heirs, legal representatives, successors, and assigns from and against any claims of every kind and nature which may arise out of or in connection with or by reason of their own negligence, sole or concurrent.

4. In the event Grantee removes its facilities from the Easement Land or no longer requires the use of all or any part of the Easement herein granted, Grantee, upon written request of Grantor, shall execute a written instrument in recordable form releasing the Easement or such rights herein granted or such part hereof which Grantee no longer requires.

5. Grantor shall have the right at any time, or from time to time, without the consent or approval of Grantee, to dedicate all or any portion of the Easement Land for purposes of a public road right-of-way, subject to Grantee's rights to construct, repair, replace, and maintain its electrical transmissions and/or distribution facilities within the proposed public road right-of-way.

19790611000072040 4/8 $.00
Shelby Cnty Judge of Probate,AL
06/11/1979 12:00:00AM FILED/CERT

6. Notwithstanding anything hereinabove contained to the contrary, it is expressly understood and agreed by Grantor and Grantee that (i) the Easement is valid, binding and enforceable only as it pertains to, and the rights granted herein to Grantee only permit, an underground electrical transmission and/or distribution system within the Easement Land and (ii) the Grantor and its successors and assigns and others claiming under or through Grantor, and Grantor's agents, guests and invitees, shall be permitted to use the Easement Land for all purposes which are not inconsistent or cause interference with said electrical transmission and/or distribution system, including, without limitation, a paved parking area or road right-of-way and/or the installation of other utilities.

7. It is further understood that the Easement Land as shown shaded on the Exhibit A drawing is a 10 foot wide strip as measured 5 feet on each side of the centerline. Grantee shall have the right of ingress and egress to said Easement Land by way of the paved roadways, paved areas, or construction roadways across the lands owned by 2154 TRADING CORPORATION which lie adjacent to said Easement Land. Grantee shall be responsible for any damage done by it in using the areas outside the Easement Land for ingress and egress to said Easement Land.

8. This Easement is subject to the mineral and mining rights not owned by Grantor.

This Agreement shall be binding upon the parties hereto, their respective heirs, legal representatives, successors, and assigns, as the case may be.

IN WITNESS WHEREOF, the parties hereto have hereunto set their hands and seals on the 6th day of June, 1979.

25

19790611000072040 5/8 $.00
Shelby Cnty Judge of Probate,AL
06/11/1979 12:00:00AM FILED/CERT

As to 2154 Trading Corporation:
Signed, sealed, and delivered
in the presence of:

Unofficial Witness

Notary Public

Notary Public Georgia State at Large
My Commission Expires: 9-28-92

2154 TRADING CORPORATION

By: _____

Title: _____

Attest: _____

Title: _____

(CORPORATE SEAL)

As to Alabama Power Company:
Signed, sealed, and delivered
in the presence of:

Unofficial Witness

Notary Public

ALABAMA POWER COMPANY

By: _____

Title: Vice President

Attest: _____

Title: _____

(CORPORATE SEAL)

MC Harold Wilson (conditional - See Ltr 4/1/91

1979061100007204 0 6/8 $.00
Shelby Cnty Judge of Probate,AL
06/11/1979 12:00:00AM FILED/CERT

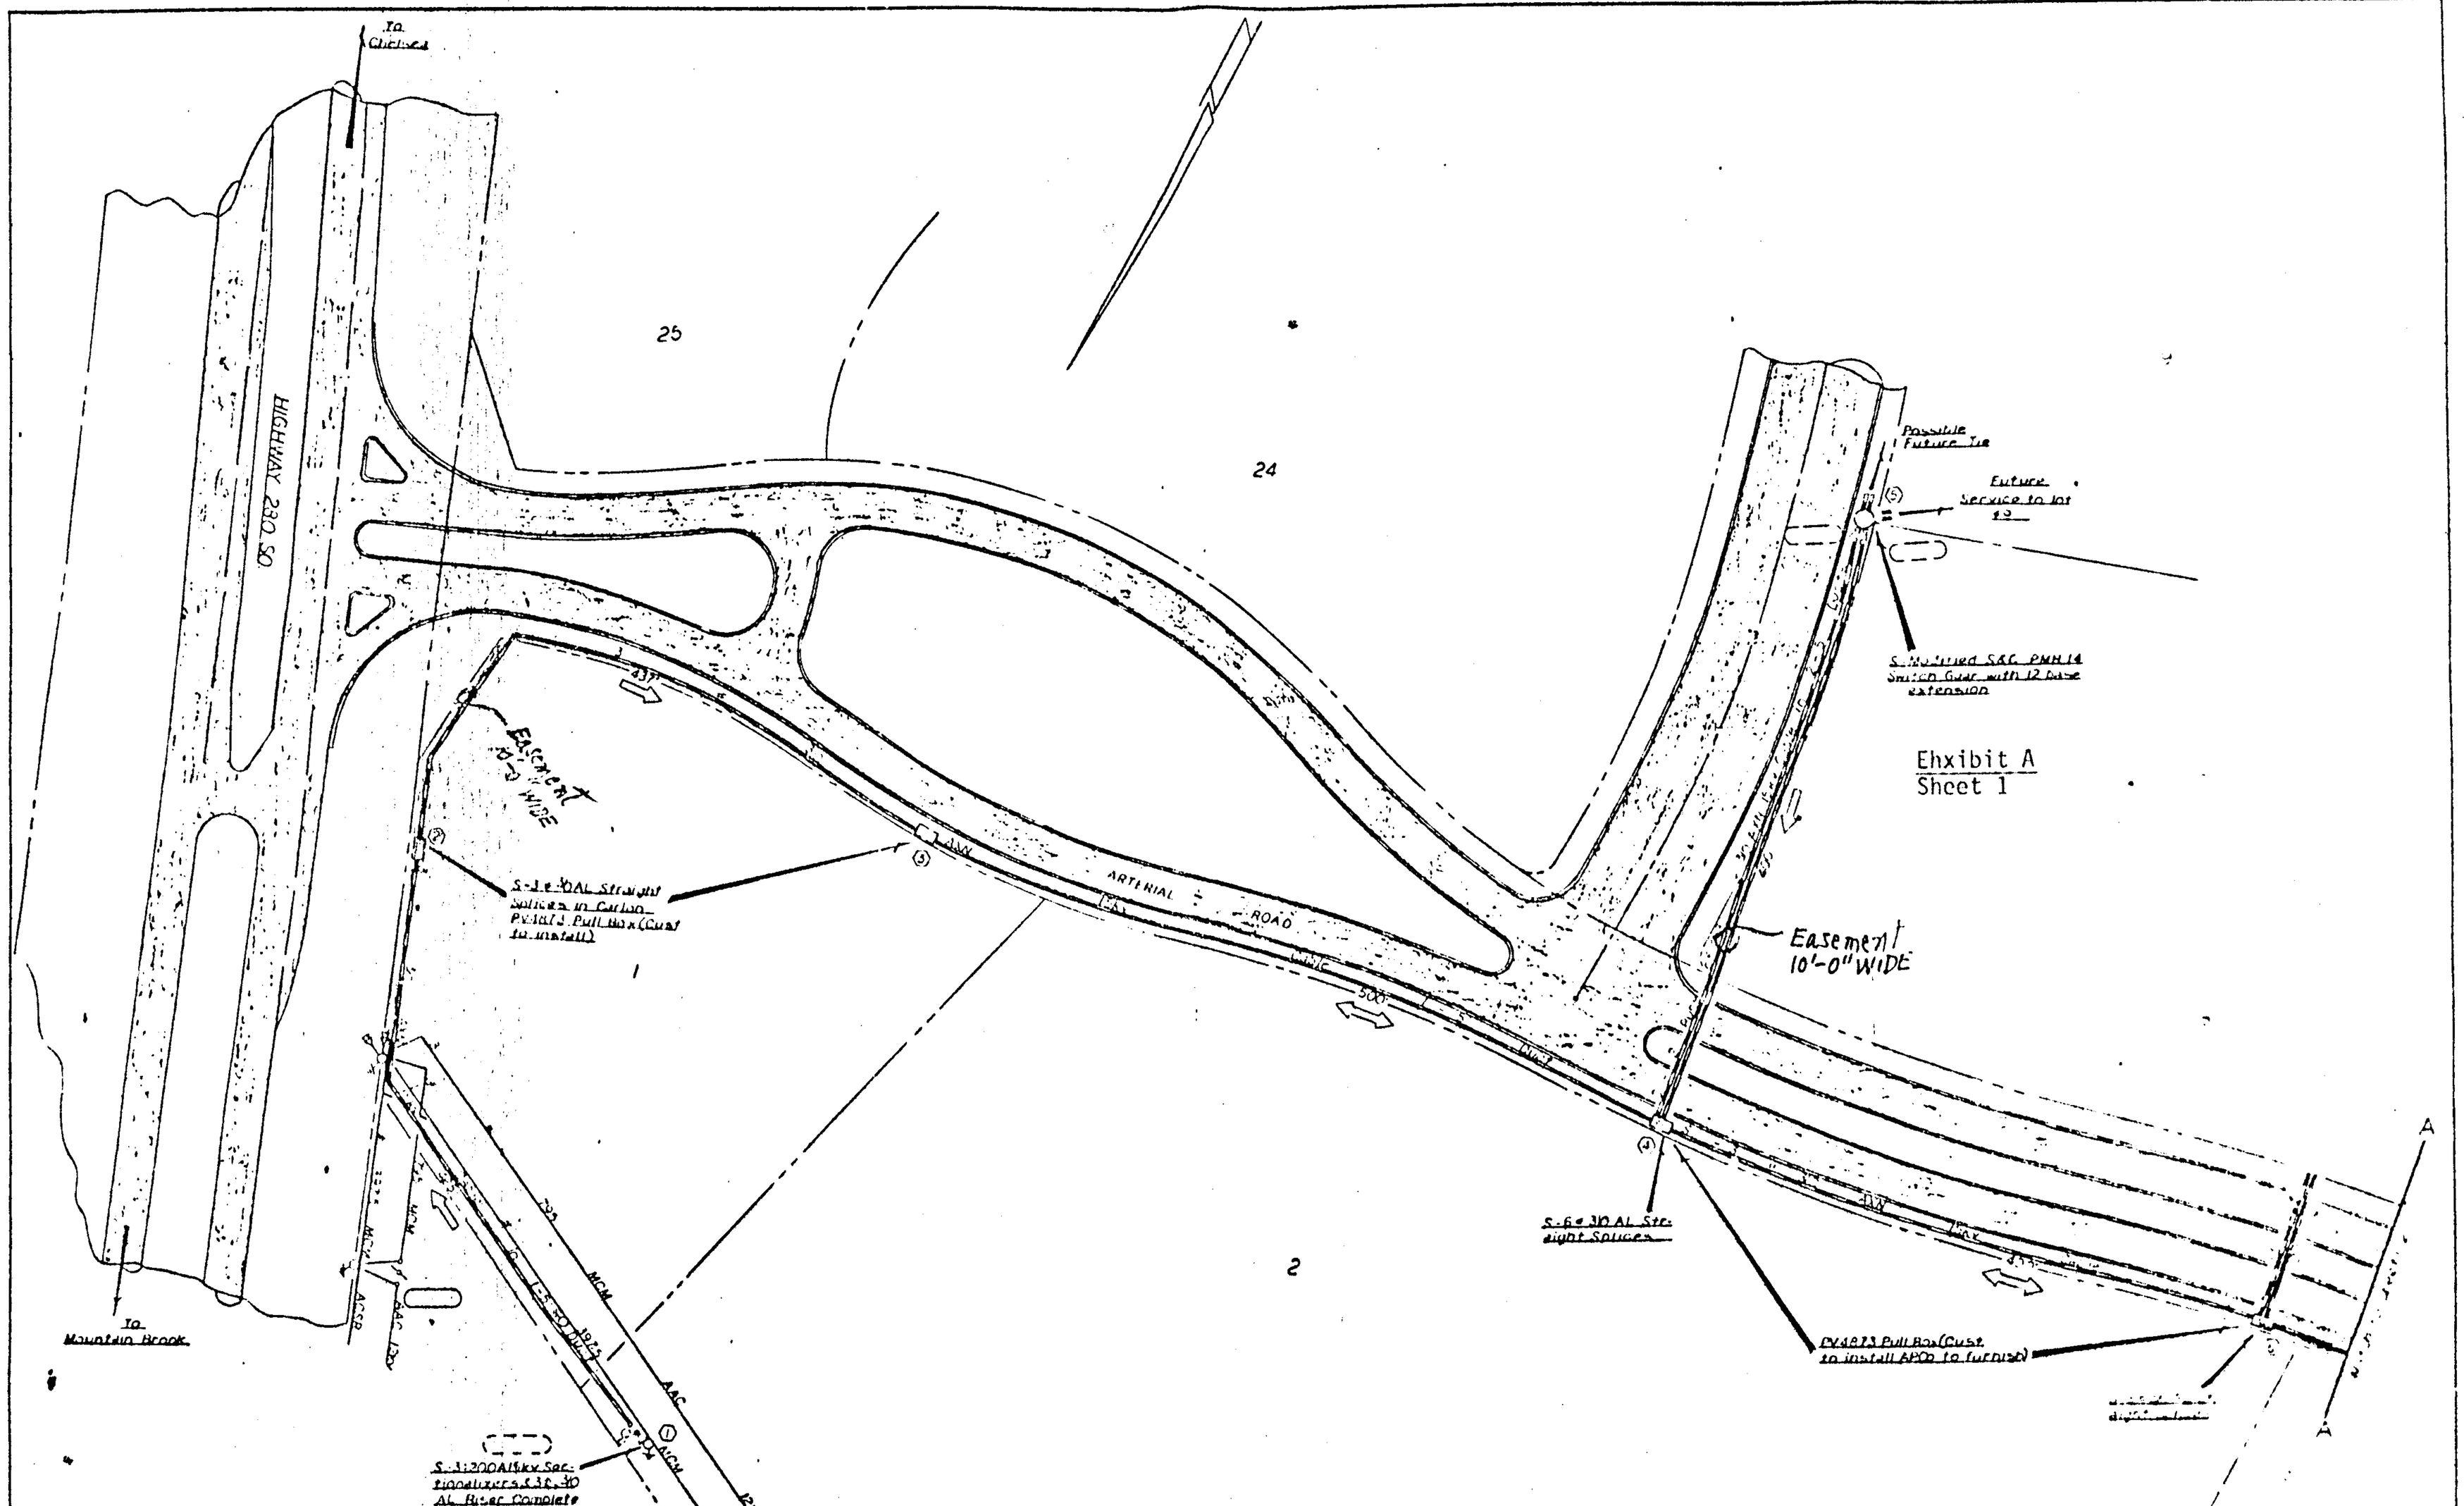

Ehxibit A
Sheet 1

Map Reference	D-BD-71845 #39 Sec. 36, Tn. 18S, R. 2W
DRAWN	CHECKED
TRACED	
APPROVED	DATE
APPROVED R.R. MOORE	DATE 11-7-78

ALABAMA POWER COMPANY

JOB
DETAIL
SCALE
SHEET OF SHEETS
SUPERSEDES
C-BD-13

BOOK 320 PAGE 28

1979061100007204 0 7/8 $.00
Shelby Cnty Judge of Probate, AL
06/11/1979 12:00:00AM FILED/CERT

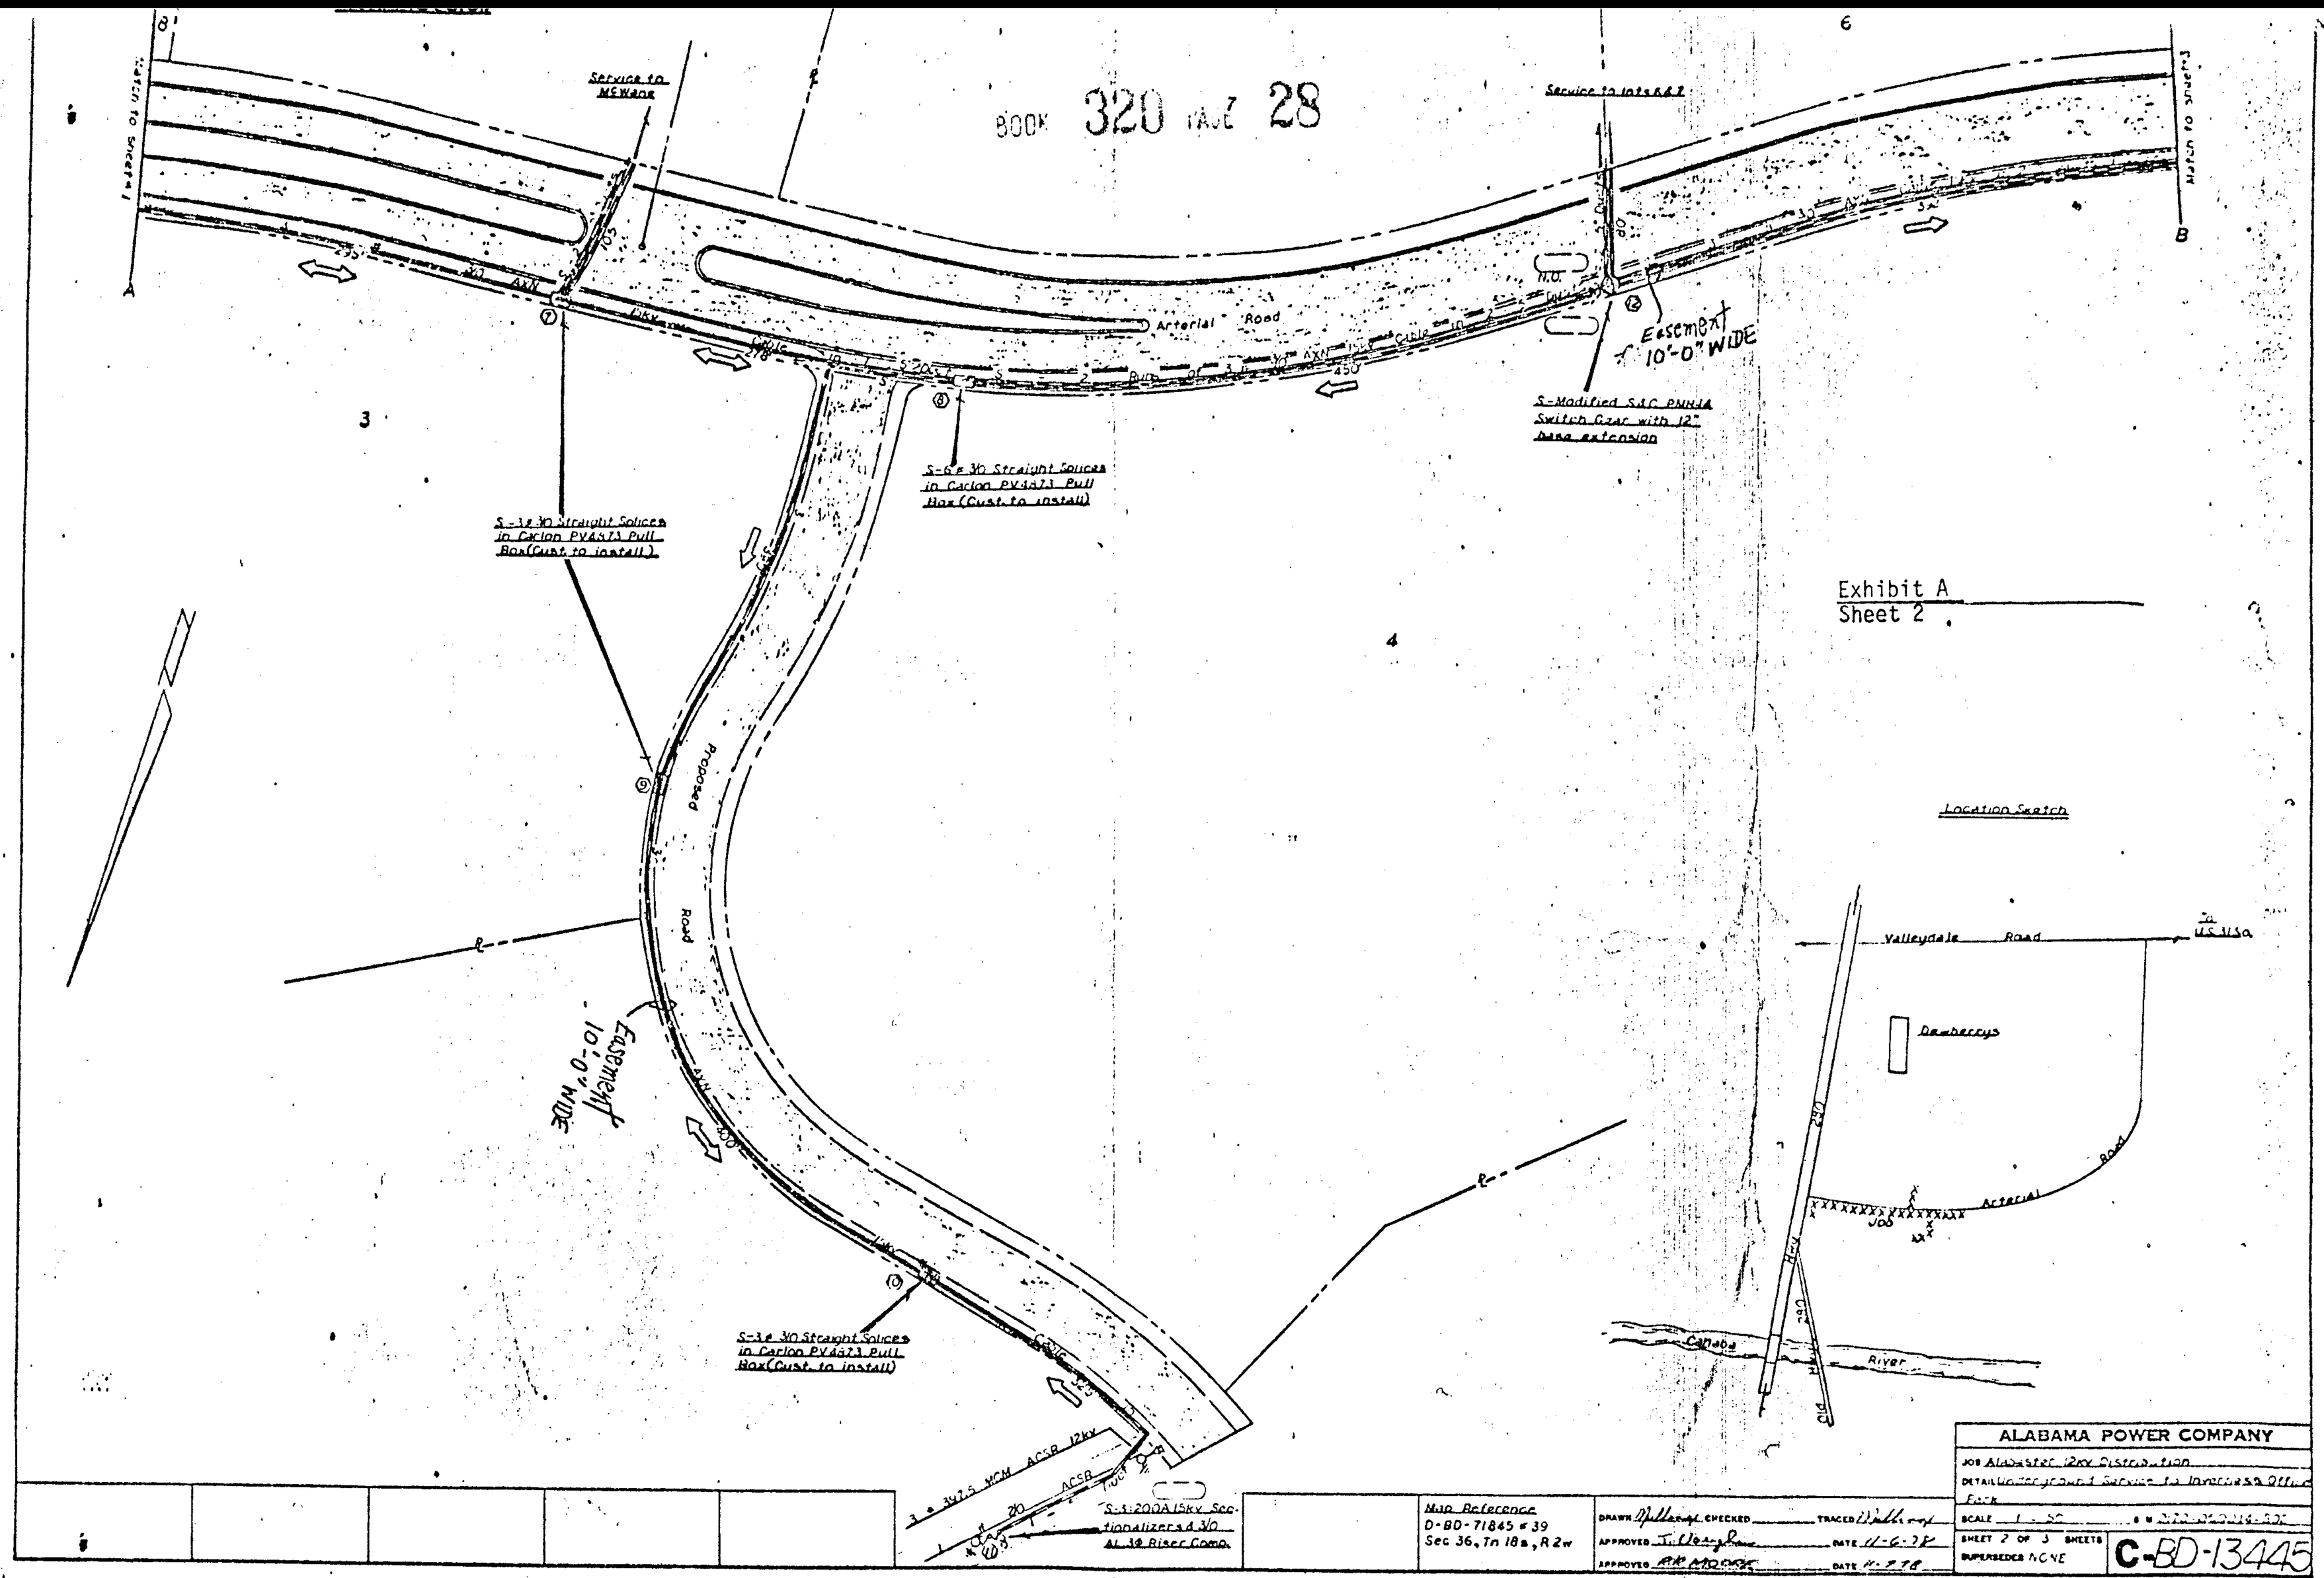

Map Reference	D-BD-71845 # 39
	Sec 36, Tn 18 S, R 2 W
DRAWN	CHECKED
TRACED	
APPROVED	DATE 11-6-78
APPROVED	DATE 11-7-78

ALABAMA POWER COMPANY

JOB Alabaster 12kv Distribution

DETAIL Underground Service to Industrial Office Park

SCALE 1" = 50'

SHEET 2 OF 3 SHEETS

SUPERSEDES NONE

C-BD-13445

1979061000072040 8/8 $.00
Shelby Cnty Judge of Probate,AL
06/11/1979 12:00:00AM FILED/CERT

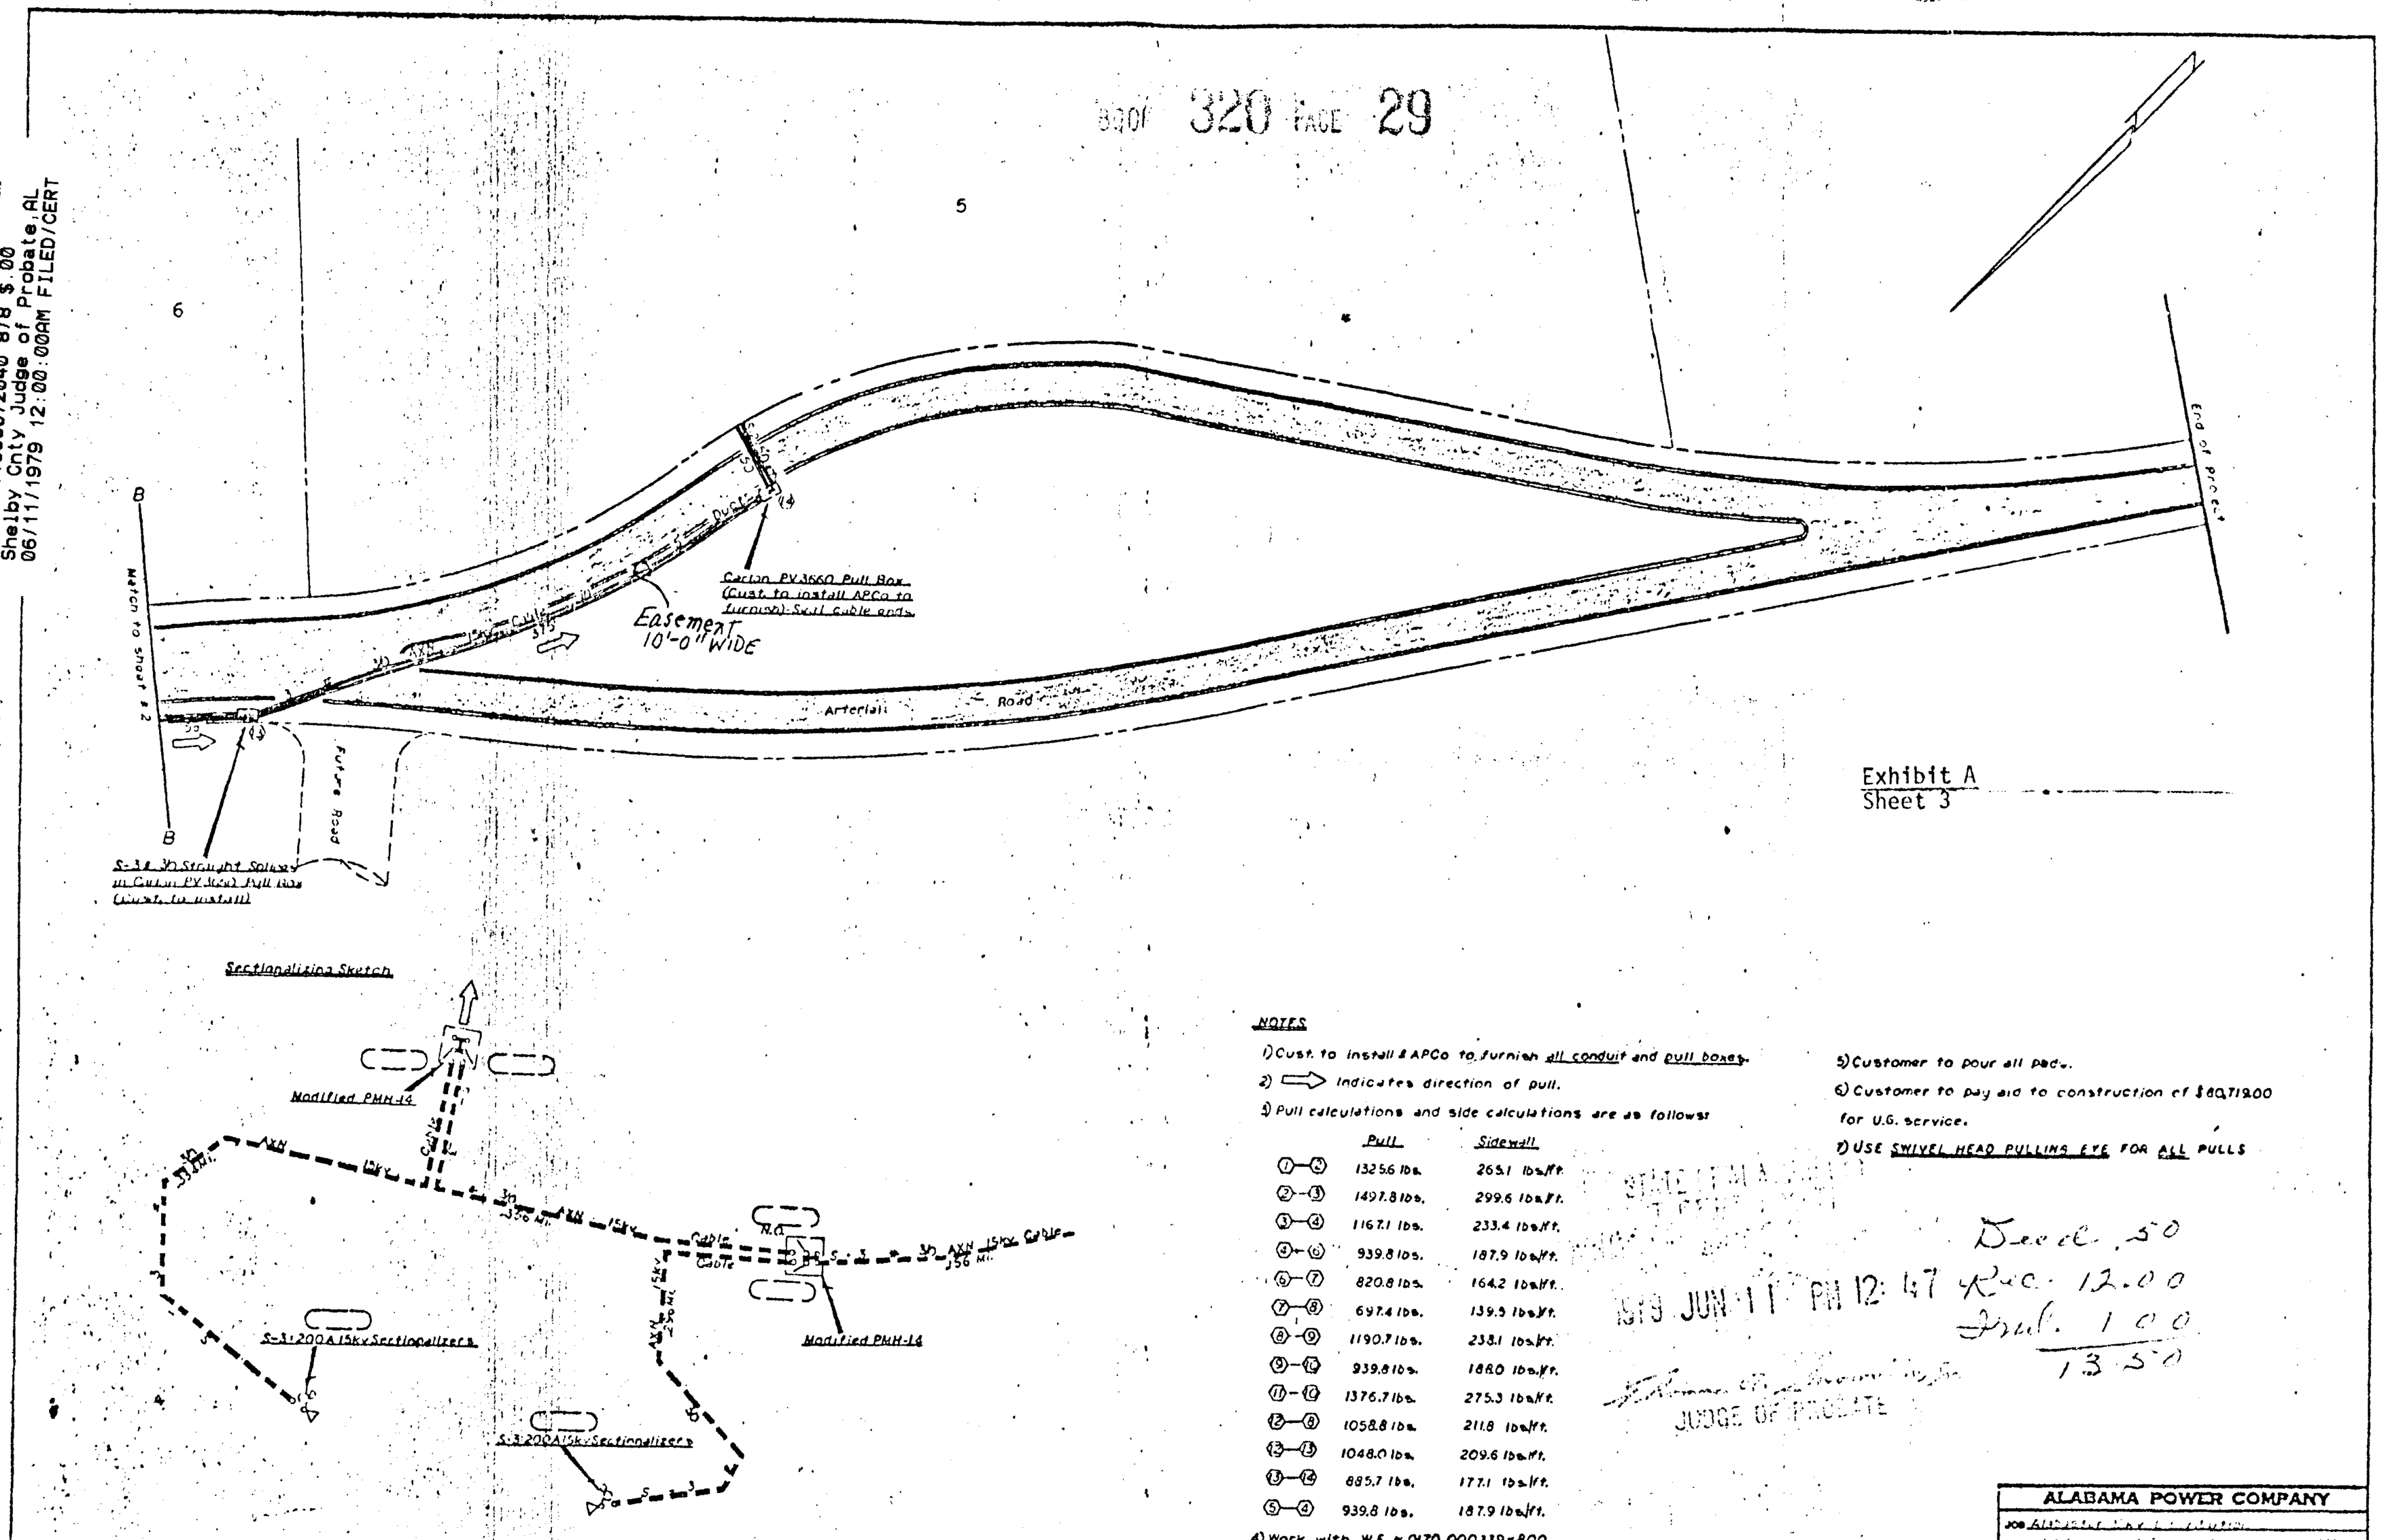

NOTES

1) Cust. to install & APCo to furnish all conduit and pull boxes.
2) ⇨ indicates direction of pull.
3) Pull calculations and side calculations are as follows:

	Pull	Sidewall
①—②	1325.6 lbs.	265.1 lbs./ft.
②—③	1497.8 lbs.	299.6 lbs./ft.
③—④	1167.1 lbs.	233.4 lbs./ft.
④—⑤	939.8 lbs.	187.9 lbs./ft.
⑥—⑦	820.8 lbs.	164.2 lbs./ft.
⑦—⑧	697.4 lbs.	139.5 lbs./ft.
⑧—⑨	1190.7 lbs.	238.1 lbs./ft.
⑨—⑩	939.8 lbs.	188.0 lbs./ft.
⑪—⑫	1376.7 lbs.	275.3 lbs./ft.
⑫—⑧	1058.8 lbs.	211.8 lbs./ft.
⑬—⑬	1048.0 lbs.	209.6 lbs./ft.
⑬—⑭	885.7 lbs.	177.1 lbs./ft.
⑤—④	939.8 lbs.	187.9 lbs./ft.

4) Work with W.E. # 0470 000339-800
5) Customer to pour all pads.
6) Customer to pay aid to construction of $80,712.00 for U.G. service.
7) USE SWIVEL HEAD PULLING EYE FOR ALL PULLS

STATE OF ALABAMA
SHELBY COUNTY
1979 JUN 11 PM 12:47
JUDGE OF PROBATE

Recd. 50
Rec. 12.00
Mil. 1.00
13.50

Map Reference
D-BD-71845 # 39
Sec. 36, Tn. 18s, R. 2w

DRAWN Mullins CHECKED ____ TRACED Mullins
APPROVED J. Vaughn DATE 11-5-78

ALABAMA POWER COMPANY
JOB Alabama Power Company
DETAIL Construction Service to Lineville Apts.
SCALE 1" = 20'
SHEET 1 OF 3 SHEETS
C-BD-13/25