19790726000094480 1/3 $.00
Shelby Cnty Judge of Probate,AL
07/26/1979 12:00:00AM FILED/CERT

1156

Name and
Post Office Address
of Grantor Trimm-Bankhead
1900 Indian Lake Dr.
Birmingham, Al. 35243

Toll Line (Name)
or
Exchange Line Riverchase
tributary to (Exchange)

The property is bounded where the line enters
and leaves this property by the property of:
Valleydale Rd. of the S.E.
Indian Lake Dr. of the West

The poles (or stakes) have the following
identification
South Central Bell

to
Authority 934-7066-B classification 1-C
Area Birmingham-South
Approved DP Williams
Title District Manager-OSP Engr.
NORTH

See Attached Dwgs.

BOOK 320 PAGE 928

RIGHT-OF-WAY EASEMENT

FORM 8416 SC
MARCH, 1975

In consideration of the sum of money hereinafter set out and other good and valuable consideration, the adequacy and receipt of which is hereby acknowledged from the South Central Bell Telephone Company, the undersigned, owner(s) of the premises described below, do hereby grant to the South Central Bell Telephone Company, its licenses, agents, successors, assigns, and allied and associated companies, a right of way easement to construct, operate, maintain, add or remove such lines or systems of communications or related services as the grantee may require, consisting of:

(1) poles, guys, anchors, aerial cables and wires;
(2) Buried cables and wires, cable terminals, markers, splicing boxes and pedestals;
(3) Conduits, manholes, markers, underground cables and wires;
(4) and other amplifiers, boxes, appurtenances or devices

upon over and under a strip of land 20 feet wide across the following lands in Shelby County, State of Alabama generally described as follows:

Section 20 & 21, Range 2 West, Township 19 South

Note: 20' radius at each pole to place anchors

and, to the fullest extent the undersigned has the power to grant, if at all, over, along and under the roads, streets, or highways adjoining or through said property.

The following rights are also granted: to allow any other person or company to attach wires or lay cable or conduit within the right of way for communications or electric power transmission or distribution; ingress and egress to said premises at all times; to clear the land and keep it cleared of all trees, undergrowth or other obstructions within the easement area; to trim and cut and keep trimmed and cut all dead, weak, leaning or dangerous trees or limbs outside of the easement area which might interfere with or fall upon the lines or systems of communications or power transmission or distribution.

The receipt of One and No /100 Dollars ($1.00) is hereby acknowledged by the undersigned.

To have and to hold the above granted easement unto South Central Bell Telephone Company, its successors and assigns forever.

IN WITNESS WHEREOF, the undersigned has signed and sealed this document on May 1, 1979. caused this instrument to be executed by its duly authorized agent

Signed, sealed and delivered in the presence of:

Witness

Carl D. Cook

Attest:
Corporate Officer

Trimm Bankhead L.S.
William H Trimm L.S.

Name of Corporation

By:
Title:

1979072600094480 2/3 $.00
Shelby Cnty Judge of Probate,AL
07/26/1979 12:00:00AM FILED/CERT

934-1012B

8402 MT SC
OCTOBER 1978

"SAFETY IS NO ACCIDENT"

CAUTION!
CHECK FOR DEFECTIVE
POLES BEFORE CLIMBING

CAUTION! HIGH VOLTAGE 7.2 KV.

ALL TERM TO BE EQUIPPED WITH 2 AI B PROTECTORS.

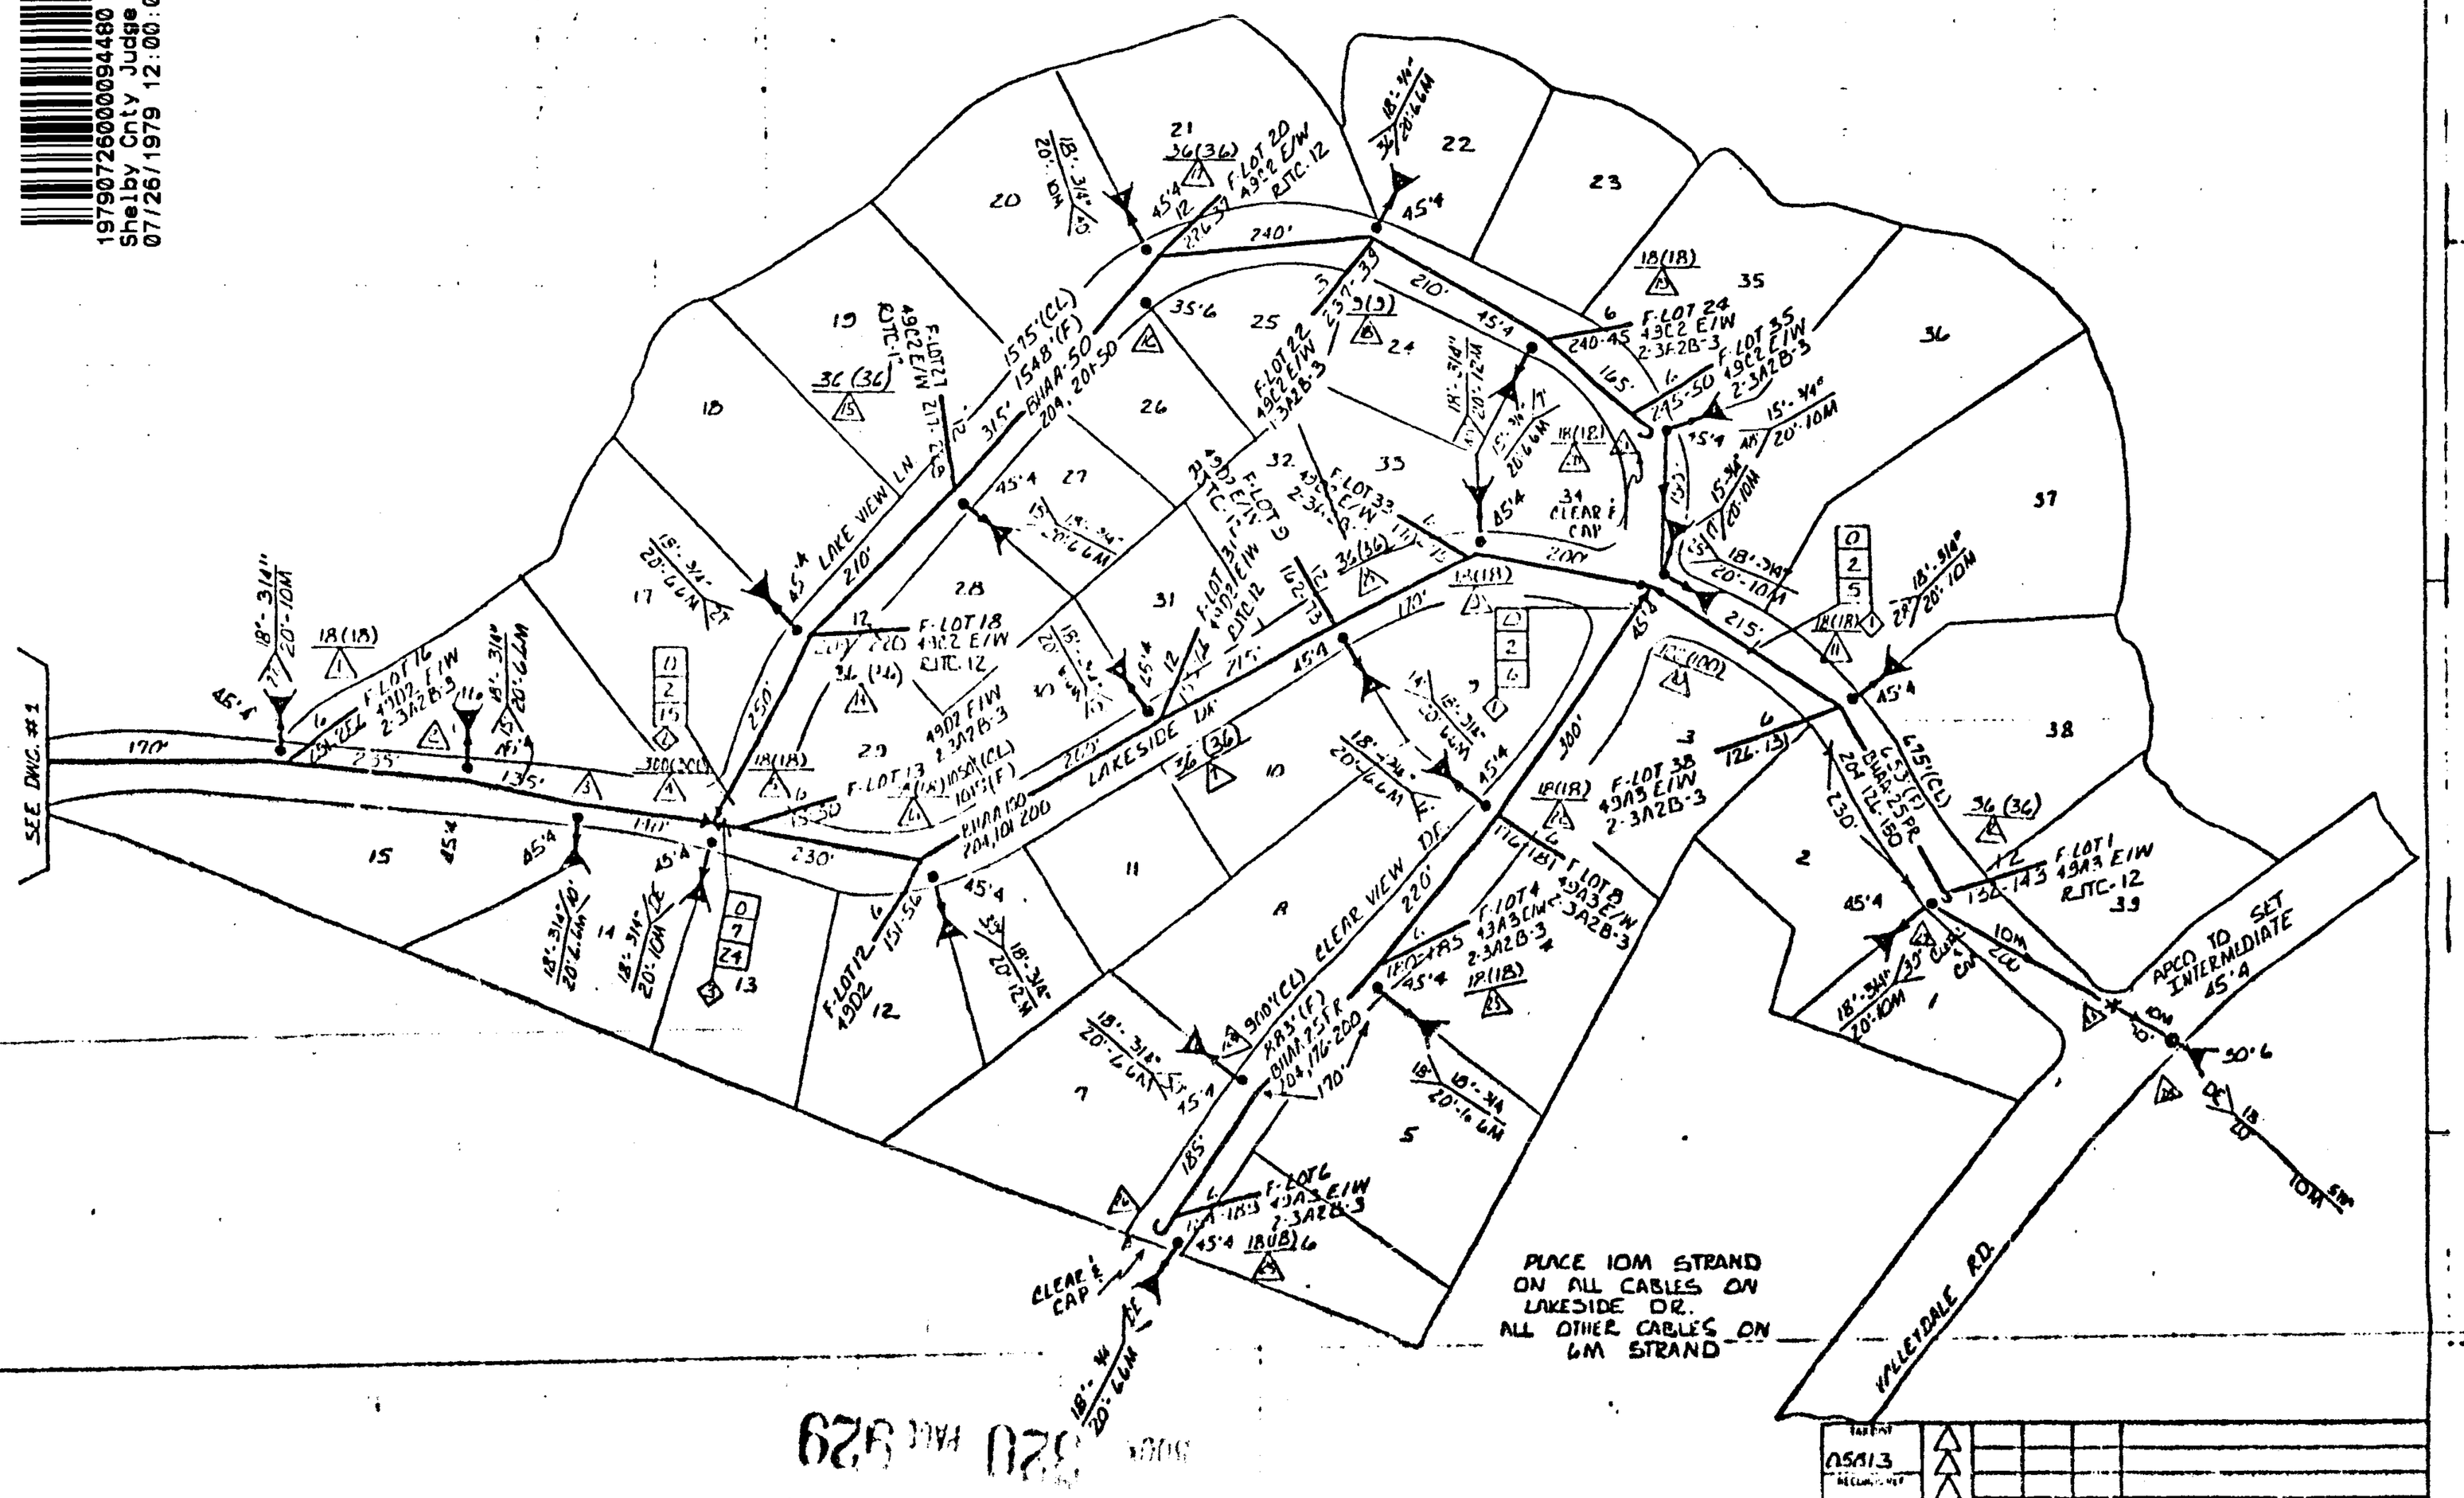

05813					
0155-A22	ISSUE	DATE	ENG	APVD	NATURE OF REVISION

19790726000094480 3/3 $.00
Shelby Cnty Judge of Probate,AL
07/26/1979 12:00:00AM FILED/CERT

534-7066-B

PA. REVISED AT SC OCTOBER 1978

CAUTION!
CHECK FOR DEFECTIVE POLES BEFORE CLIMBING

CAUTION! HIGH VOLTAGE 7.2 KV

"SAFETY IS NO ACCIDENT"

PLACE CABLE ON 10M STRAND

BOOK 320 PAGE 930

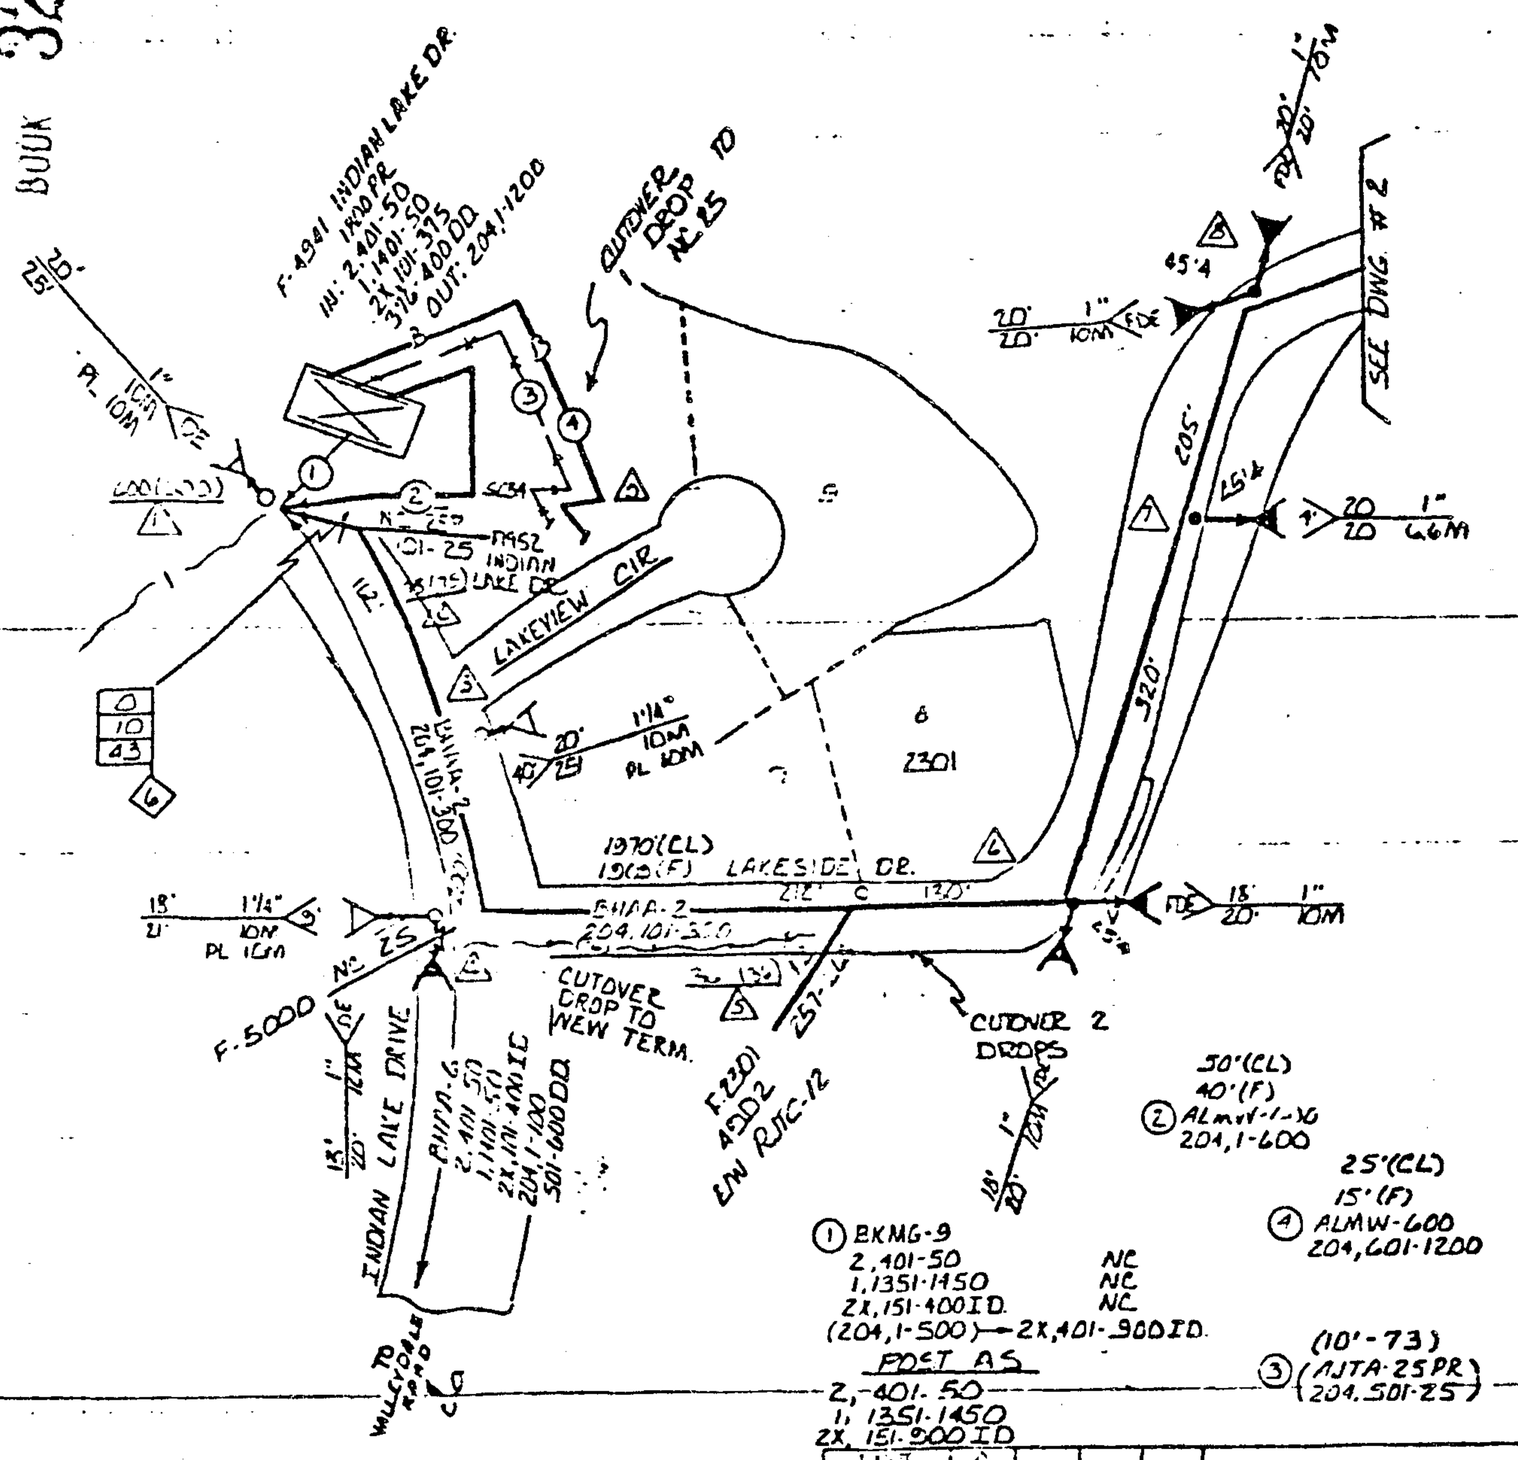

ADD ADD'L APCO TO BILL SCHED $63
MATERIAL COST ——
SCHED TO BILL APCO $ 1655

0
7
3 x19 = 1197

4 x 19 = 156
1353

DATE	19
GR. DEP	
PL. PET	70
DWG	45
D. F. CH	G-10
APPROVED	
DATE	
DATE	19

	05813				
REVISION REF	0155-022	ISSUE	DATE	ENG	APVD

NATURE OF REVISION

SOUTH CENTRAL BELL TELEPHONE COMPANY

TLR CW	BIRMINGHAM SOUTH ALABAMA RIVERCHASE	ENG LDL	EP	JOB NO. —
SHT 144	FACILITIES TO SERVE VALLEYWOOD SUBDIVISION	APVD	DATE 09/06/79	DRAWING 934.7066B
WORK ORDER 17 2KV	NO.			ENG SHT 1 OF 2

STATE OF ALA. SHELBY CO. deed tax 5
I CERTIFY THIS rec. 4
INSTRUMENT WAS FILED ind 1.0
6.0

1979 JUL 26 PM 2:36

Thomas A. Goodwin, Jr.
JUDGE OF PROBATE