Name and
Post Office Address
of Grantor River Oaks Dev. Inc.
3443 Lorna Lane
Birmingham, Alabama 35216

Toll _____ (Name)
Line
or
Exchange Line Riverchase
tributary to (Exchange)

The Property is bounded where the line
enters and leaves this property by the
property of:

_____ on the _____

_____ on the _____

and _____

The following identification:
Authority ** Classification 45C
Area Birmingham-South
Approved _____
Title Manager-OSP Engrs.
NORTH

See Attached
Copy of P5430

** P5443O

1121

1979072600094970 1/2 $.00
Shelby Cnty Judge of Probate,AL
07/26/1979 12:00:00AM FILED/CERT

FORM 8419 SC
NOV., 1968

# PERMIT - BURIED LINES

In consideration of the benefits to be received and of other good and valuable consideration received from South Central Bell Telephone Company, (I) (We) hereby grant said Company, its associated and allied companies, their respective licensees, successors and assigns, the right to construct, operate and maintain, add or remove lines or systems of communications consisting of such buried cables and wires, cable terminals, markers, splicing boxes and pedestals, conduits, manholes, underground cables and wires and any other amplifiers, boxes, appurtenances or devices as grantee may require upon, across, over and/or under that certain tract of land situated in Shelby County, State of Alabama, to-wit:

Buried cable on road R.O.W. 5' from pavement edge in Quail Run Subdivision Phase II & part of Phase III. See attached drawing.

and, to the fullest extent the undersigned has the power to grant, if at all, upon, along, and under the roads, streets or highways adjoining or through said property, with the right to permit the attachment of, and/or carry in conduit or trenches, wires and cables of any other person or company for communication purposes or for the transmission and distribution of electric power, and the right of ingress and egress to said premises at all times for the purpose of inspecting and maintaining said line, and with the right to clear and keep cleared all trees, undergrowth or other obstructions within a strip of land * feet on each side of the center of said line, and to trim and cut and keep trimmed and cut all dead, weak, leaning or dangerous trees which might reach said line in falling, including the right to relocate said line on said premises to conform to any future highway relocation, widening or improvement.

* Road R.O.W.

Signed, sealed and delivered
in the presence of:

9-15, 1978

X _____ Witness

_____ Seal

_____ Seal

Attest:

X _____
Name of Corporation

_____
Corporate Officer

By: X A.A. BYRD. AGENT.
Title:

BOOK 320 PAGE 881

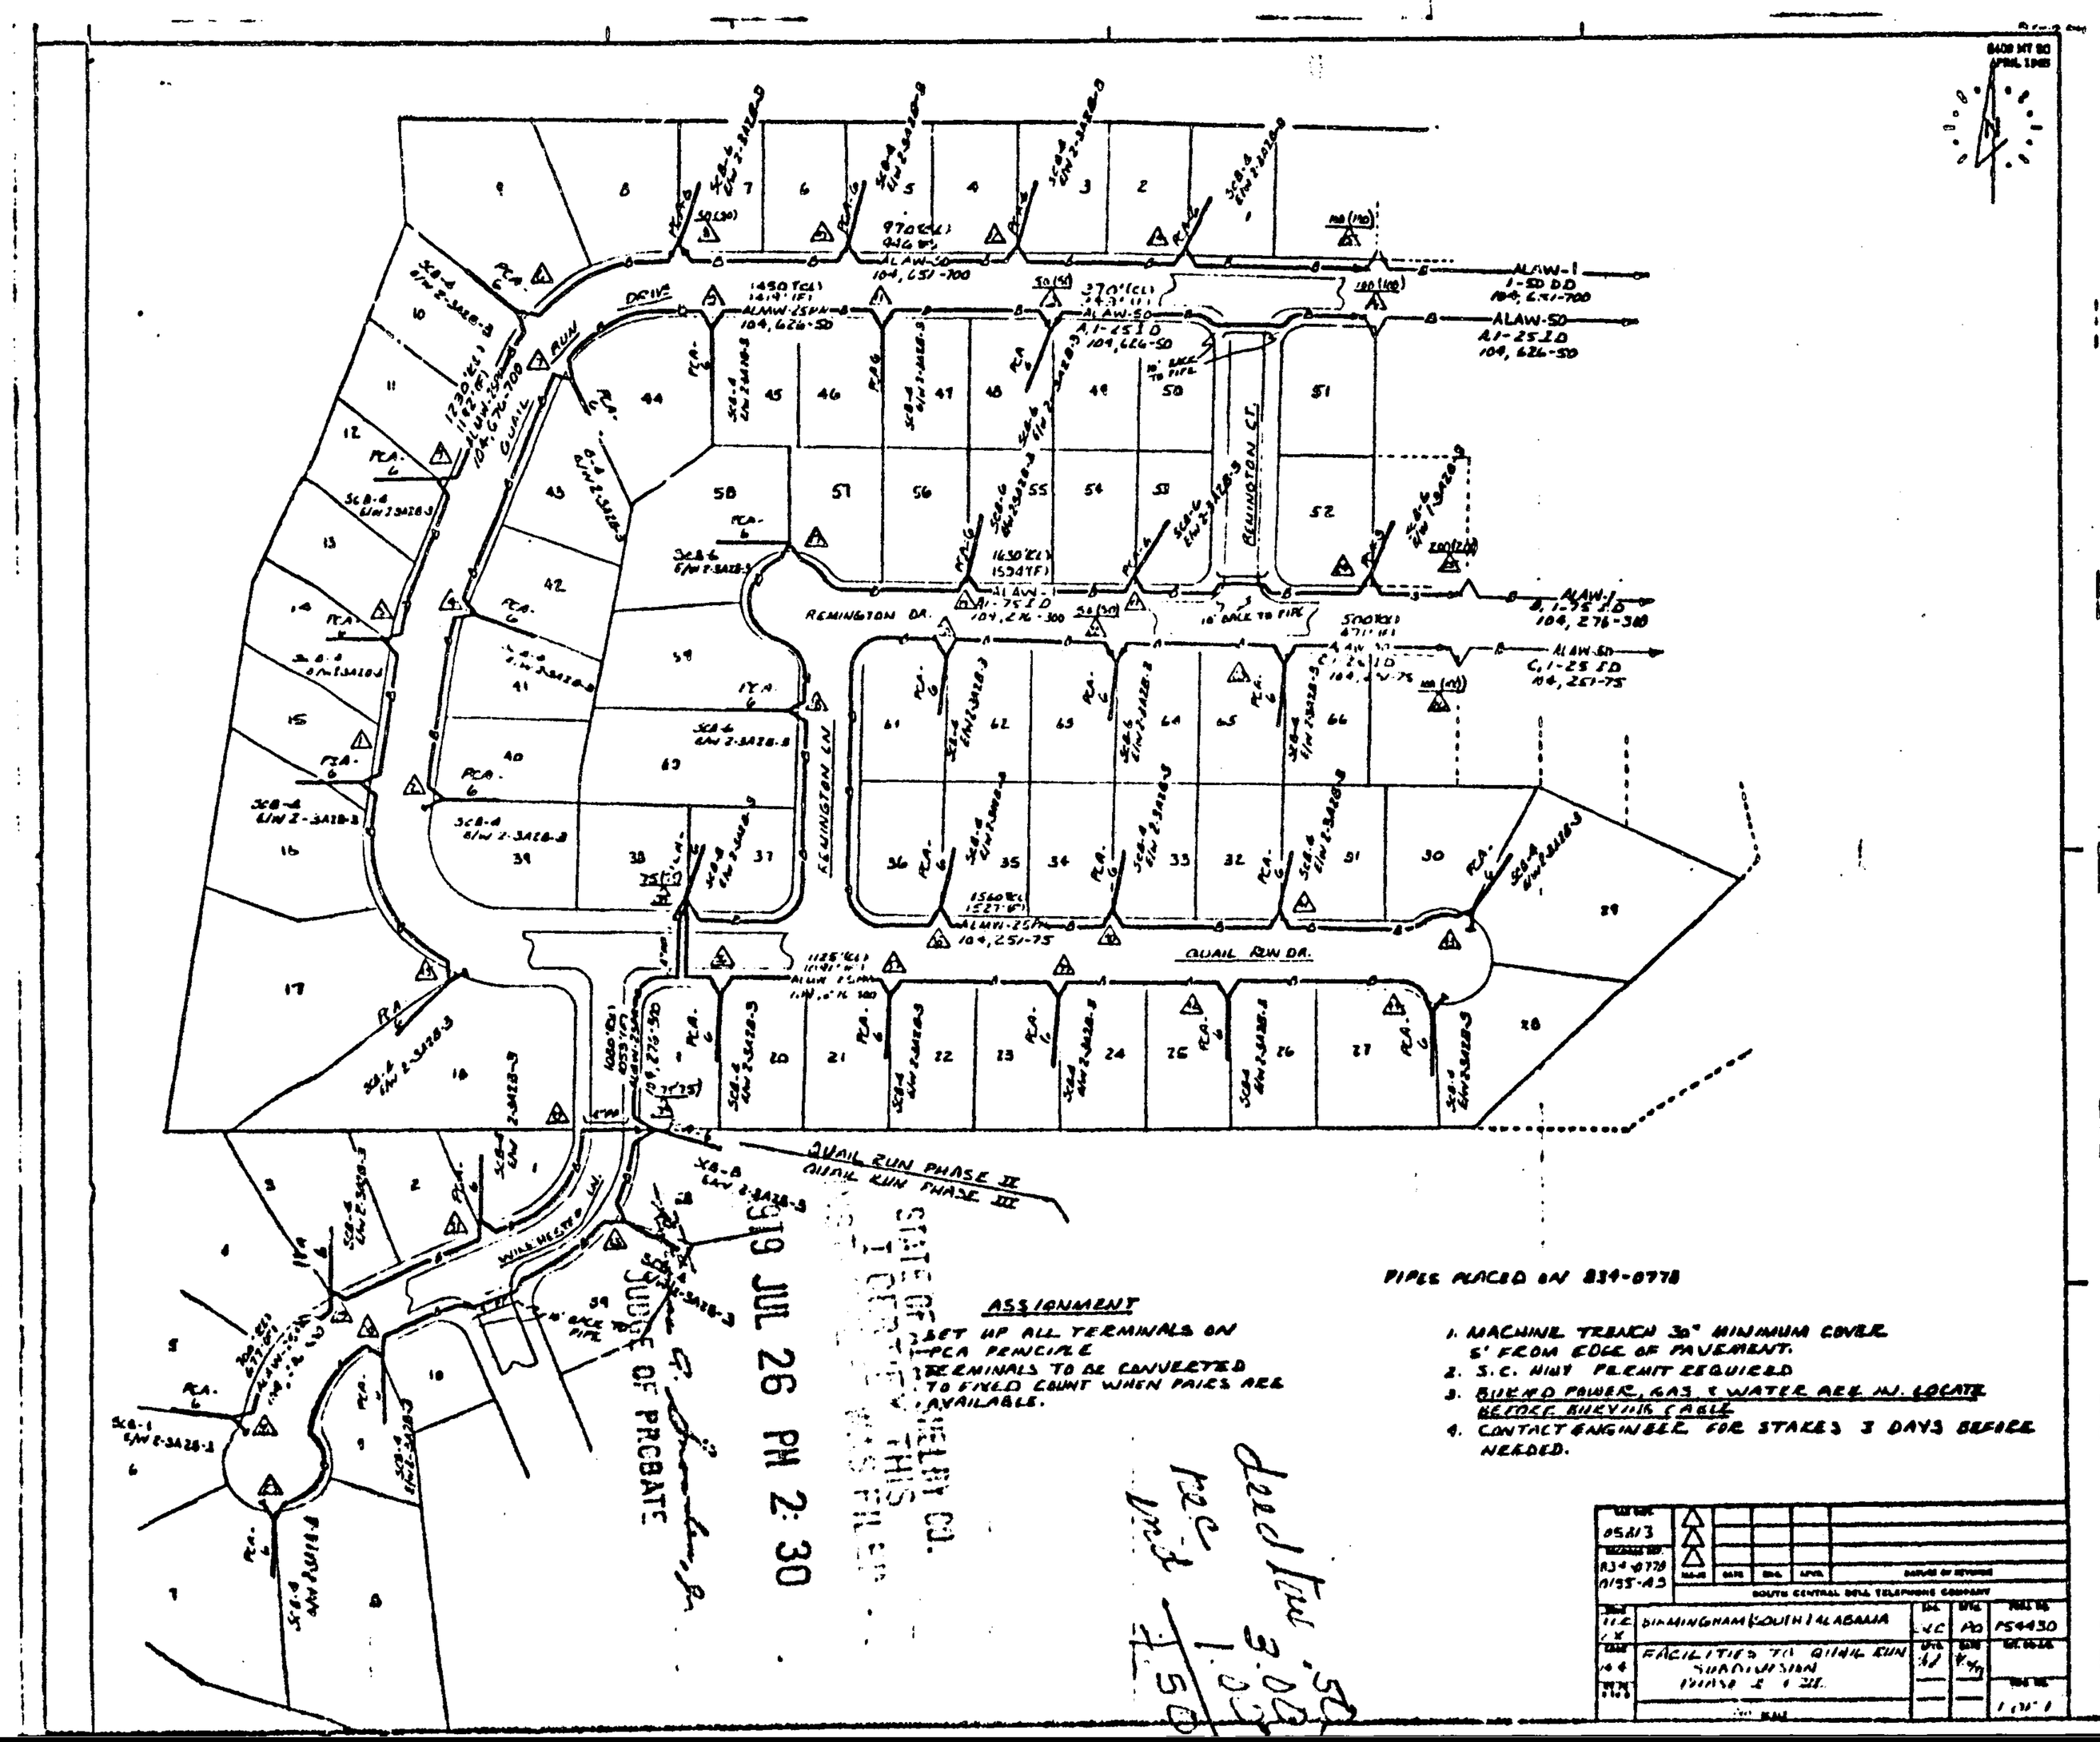


ASSIGNMENT
SET UP ALL TERMINALS ON PCA PRINCIPLE
TERMINALS TO BE CONVERTED TO FIXED COUNT WHEN PAIRS ARE AVAILABLE.

PIPES PLACED ON 834-0778

1. MACHINE TRENCH 30" MINIMUM COVER 5' FROM EDGE OF PAVEMENT.
2. S.C. HWY PERMIT REQUIRED
3. BURIED POWER, GAS & WATER ARE IN. LOCATE BEFORE BURYING CABLE
4. CONTACT ENGINEER FOR STAKES 3 DAYS BEFORE NEEDED.

| | | | | | |
|---|---|---|---|---|---|
| 05813 | | | | | |
| 834-0778 | | | | | |
| 0155-43 | | | | | |
| | DATE | ENG. | APPR. | DESCRIPTION OF REVISIONS | |
| SOUTH CENTRAL BELL TELEPHONE COMPANY | | | | | |
| BIRMINGHAM, SOUTH, ALABAMA | | | | | PS4430 |
| FACILITIES TO QUAIL RUN SUBDIVISION PHASE I & II | | | | | |

STATE OF ALABAMA SHELBY CO.
I CERTIFY THIS INSTRUMENT WAS FILED
1979 JUL 26 PM 2:30
JUDGE OF PROBATE

deed tax .50
rec 3.00
mtg 1.00
1.50

19790726000094970 2/2 $.00
Shelby Cnty Judge of Probate,AL
07/26/1979 12:00:00AM FILED/CERT