56

6010 0170-00-0108-900

STATE OF ALABAMA)
COUNTY OF JEFFERSON)

Riverchase Church of Christ
Valleydale 34.5 KV

401970

KNOW ALL MEN BY THESE PRESENTS, that the undersigned,

CENTRAL CHURCH OF CHRIST
712 - NORTH 25TH ST.
BIRMINGHAM, ALABAMA

in consideration of the sum of One and No/100 Dollars ($1.00), to it in hand paid by Alabama Power Company, a corporation, the receipt whereof is acknowledged, does hereby grant to said Alabama Power Company, its successors and assigns, the right to construct, install, operate and maintain, and the right to permit other corporations and persons to construct, install, operate and maintain, along routes to be selected by the grantee, (generally shown cross-hatched on the attached drawing) its successors or assigns, all poles, wires, conduits, cables, transclosures and other appliances and facilities useful or necessary in connection therewith for the overhead and underground transmission and distribution of electric power and for the overhead and underground communication service, upon, over, under and across the following described land, situated in SHELBY ~~Jefferson~~ County, Alabama:

Lot 56, Riverchase West-Dividing Ridge, a subdivision of Riverchase, according to plat recorded in Map Book 6, Page 108, in the office of the Judge of Probate of Shelby County, Alabama.

BOOK 321 PAGE 217

19790801000098280 1/5 $.00
Shelby Cnty Judge of Probate,AL
08/01/1979 12:00:00AM FILED/CERT

RECEIVED
JUN 28 1979
PERIMETER CONSTRUCTION CORP.

THIS INSTRUMENT WAS PREPARED BY:
NAME R. G. COGGIN
ADDRESS ALABAMA POWER CO.
SOURCE OF TITLE BIRMINGHAM, ALA.
BOOK ____ PAGE ____

SUBDIVISION		LOT	PLAT BK	PAGE
QQ	Q	S	T	R

P.O. Box 2641
Birm. Ala. 35291

Together with all the rights and privileges necessary or convenient for the full enjoyment or use thereof, including the right of ingress and egress to and from said facilities and the right to excavate for installation, replacement, repair, and removal thereof; and also the right to cut and keep clear all trees, underbrush, shrubbery, roots and other growth, and to keep clear any and all obstructions or obstacles of whatever character on, under or above said facilities.

TO HAVE AND TO HOLD the same to the said Alabama Power Company, its successors and assigns, forever.

BOOK 321 PAGE 218

IN WITNESS WHEREOF, the said Central Church of Christ Birmingham, Alabama has caused this instrument to be executed in its name by Harold J Roberts as its Trustee, and attested by William N. Ray _____ its Trustee (Secretary), and its corporate seal to be hereto affixed, on this the 28th day of June, 1979.

Central Church of Christ

By Harold J Roberts

ATTEST:

William N Ray

19790801000098280 2/5 $.00
Shelby Cnty Judge of Probate,AL
08/01/1979 12:00:00AM FILED/CERT

STATE OF Alabama)

COUNTY OF Jefferson)

I, Anne P. Martin,

a Notary Public, in and for said County in said State, hereby certify that

Harold J. Roberts

whose name as Trustee of Central Church of Christ a corporation, is signed to the foregoing instrument, and who is known to me, acknowledged before me on this day that, being informed of the contents of this instrument, he as such officer and with full authority executed the same voluntarily for and as the act of said corporation.

Given under my hand and official seal, this the 24 day of June, 1974.

Anne P. Martin

Notary Public

BOOK 321 PAGE 219

19790801000098280 3/5 $.00
Shelby Cnty Judge of Probate,AL
08/01/1979 12:00:00AM FILED/CERT

19790801000098280 4/5 $.00
Shelby Cnty Judge of Probate,AL
08/01/1979 12:00:00AM FILED/CERT

BOOK 321 PAGE 220

CUSTOMER OWNED CONDUIT
& CONDUCTOR
SERVICE TO BE 1 CKT OF
3 # 350 MCM & 1 # 4/0 CU

CUSTOMER TO INSTALLED
1-3" CONDUIT & STUB OUT
2-3" CONDUITS 5 FT FROM
EDGE OF PAD FOR FUTURE

S: 3Φ 2.5 AMP 2
3 WIRE DEMAN
2 1/2 ELEMENT

1-5" CO
BY APC
PULL CO
S: 1 R
34.
CON

17 FT

CUST MAIN
400 AMP

FUTURE

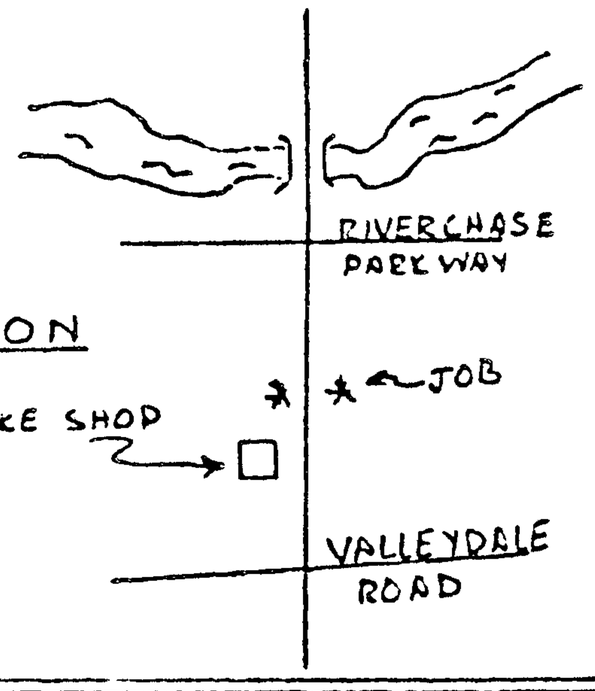

34.5 KV SKETCH

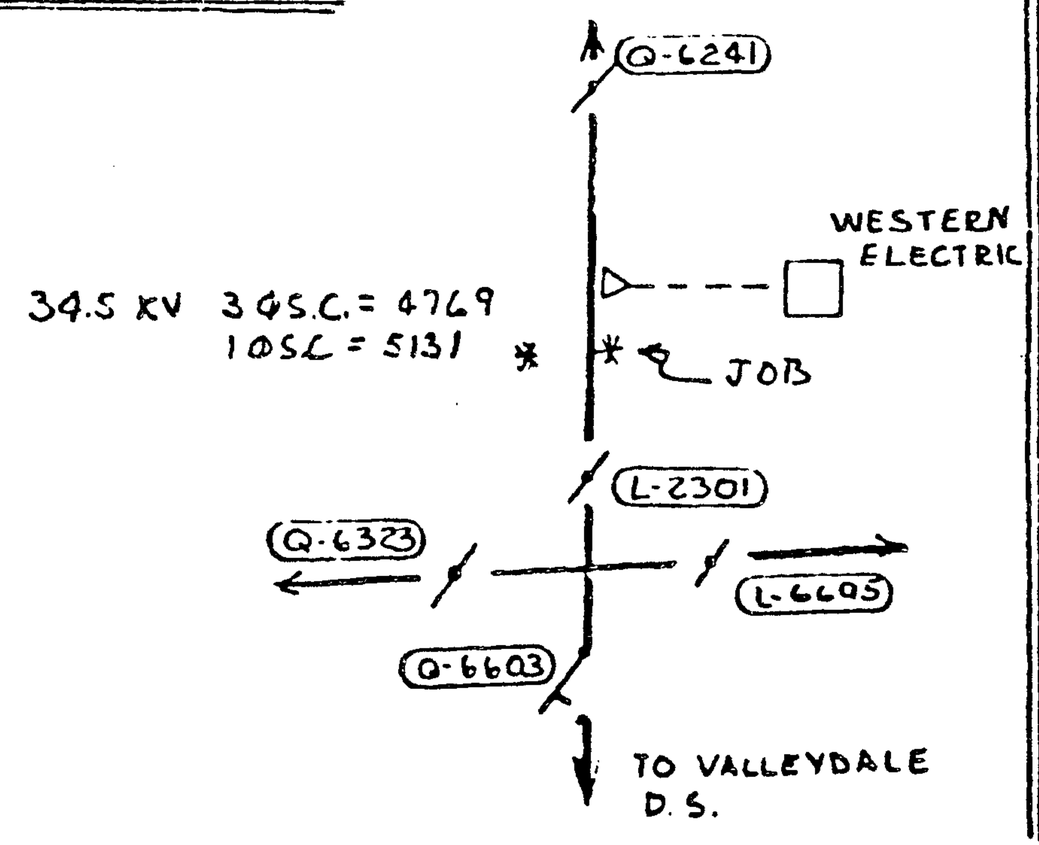

DRAWN R Chen
CHECKED
APPROVED

19790801000098280 5/5 $.00
Shelby Cnty Judge of Probate, AL
08/01/1979 12:00:00AM FILED/CERT

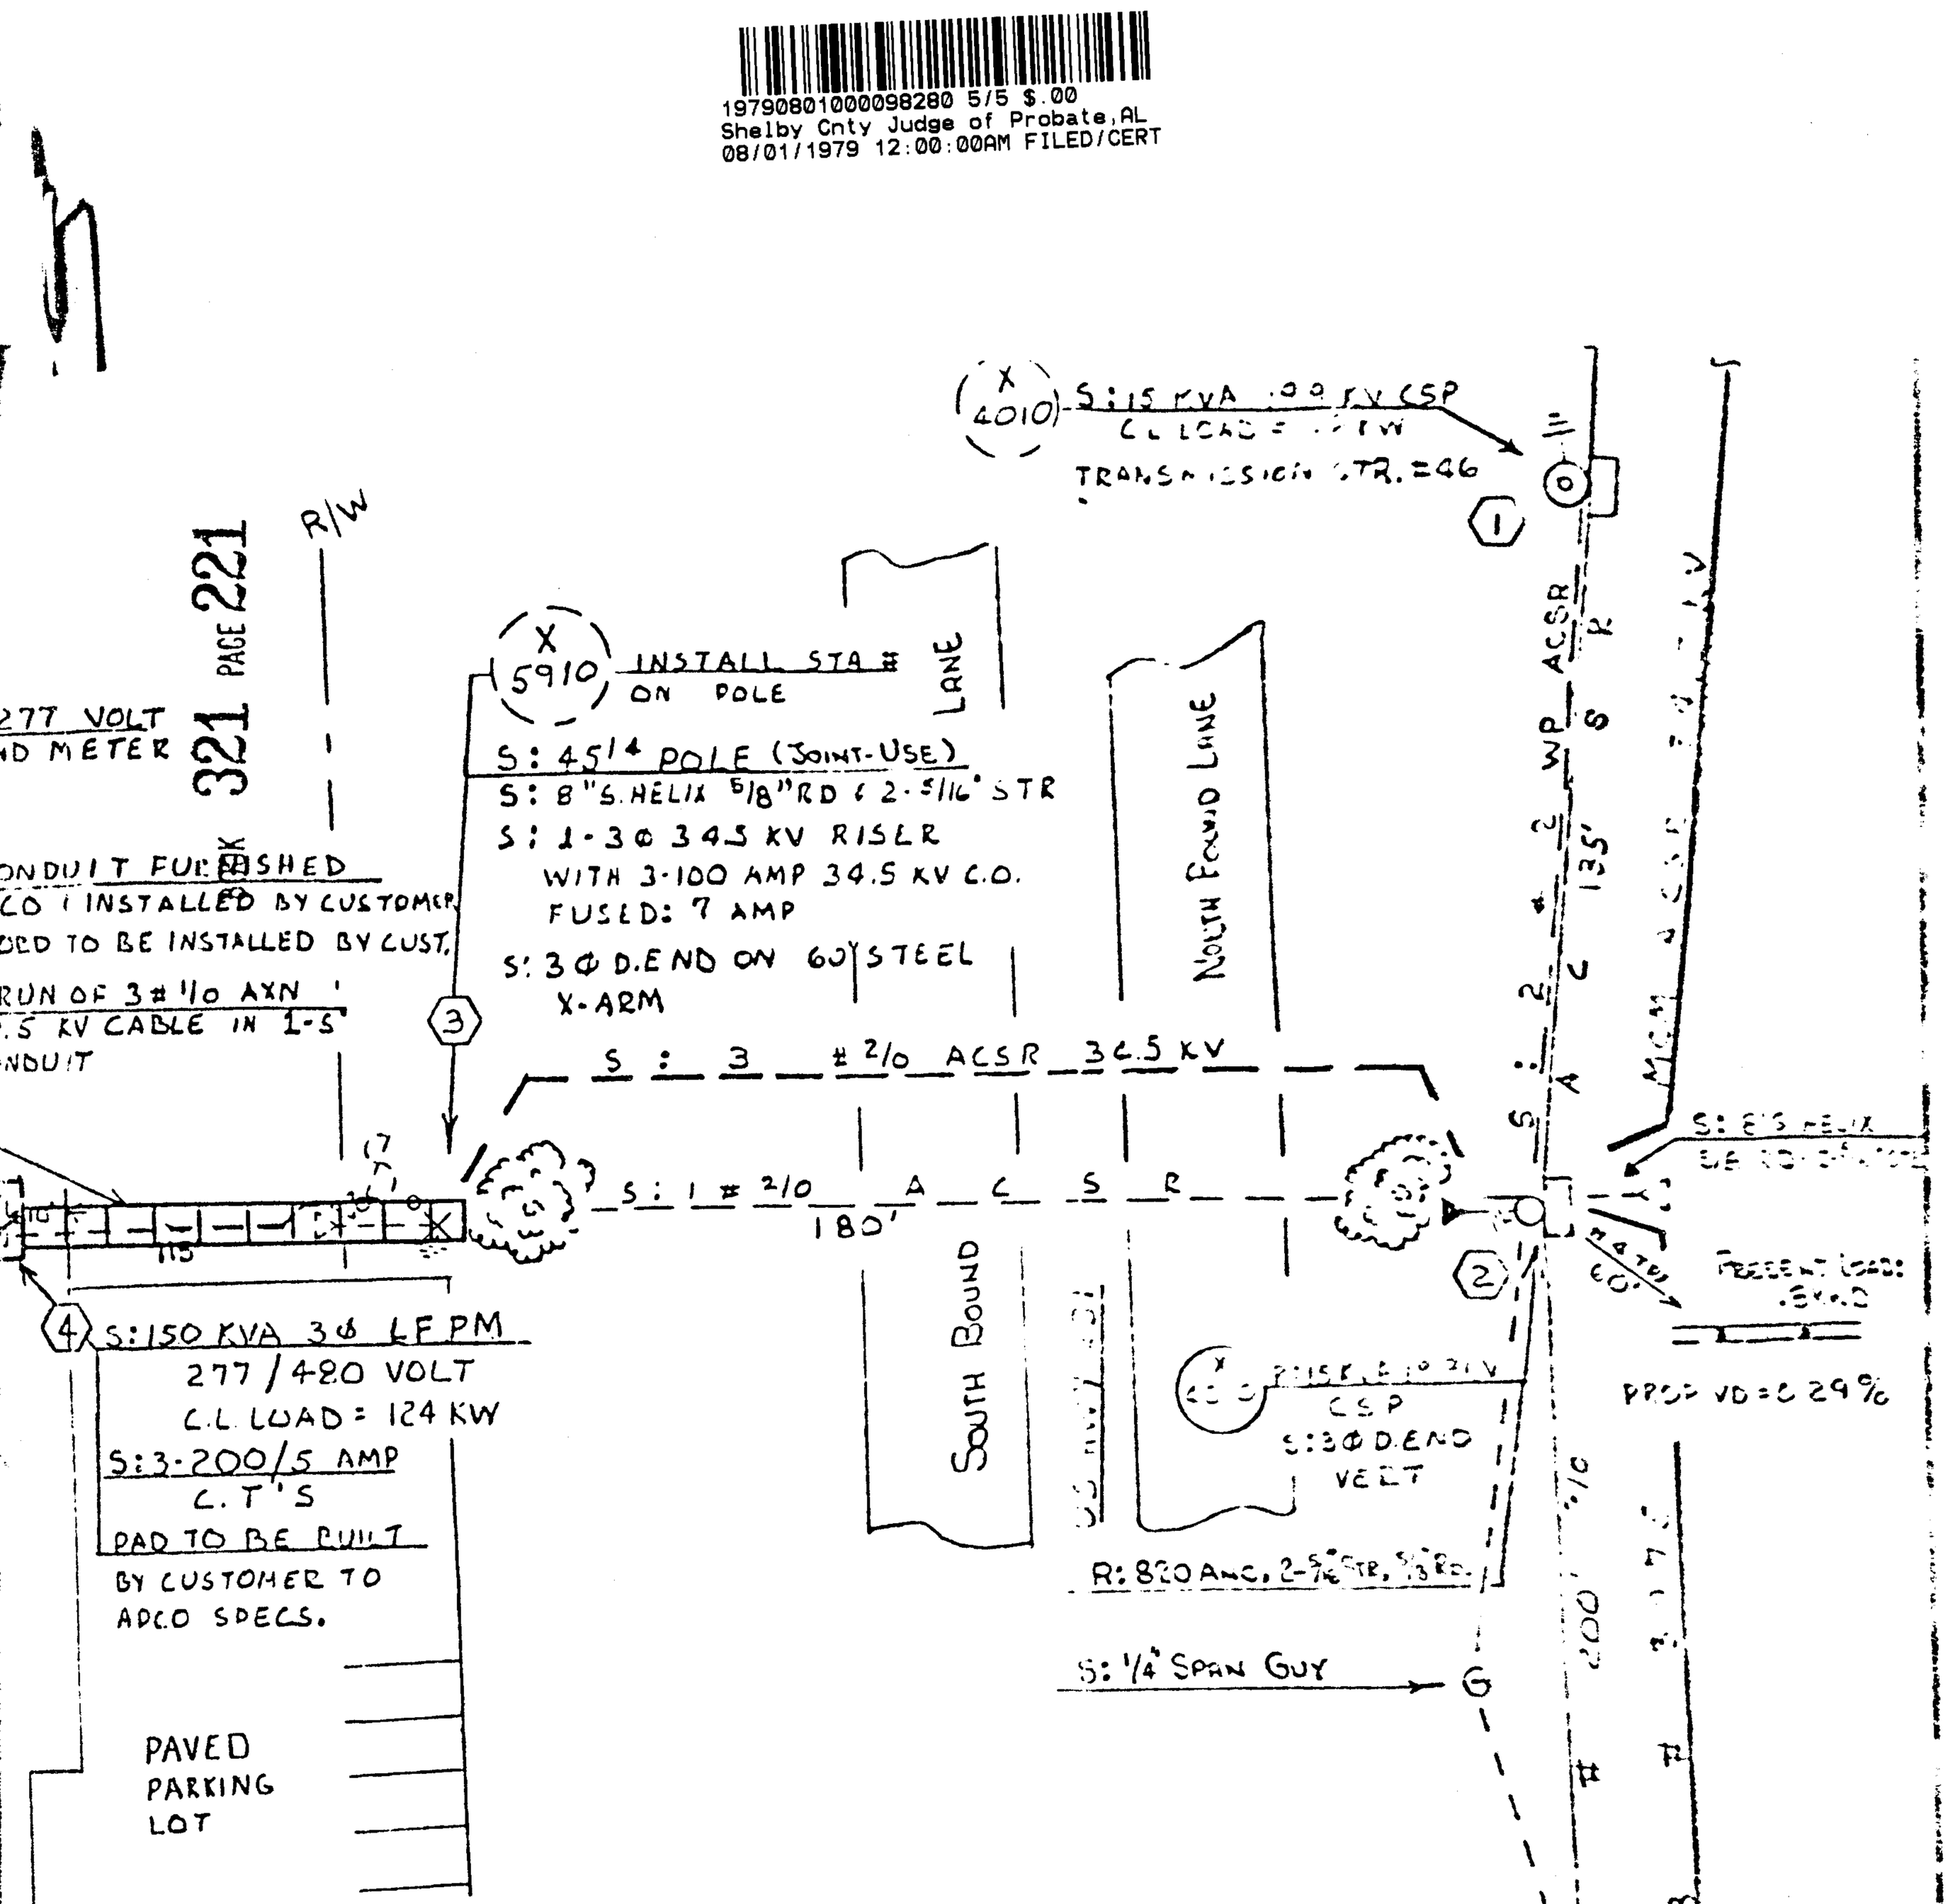

CUSTOMER LOAD

1. LIGHTING	= 22 KW
2. COOKING	= 8 KW
3. WATER HTG	= 6 KW
4. A C	= 86 KW
5 MISC	= 2 KW
TOTAL	= 124 KW

NOTES:

1. PULLING TENSION = 475 LBS
   (MAXIMUM TENSION = 1800 LBS)
2. SIDEWALL PRESSURE = 95 LBS
   (MAXIMUM PRESSURE = 300 LBS)
3. No TRANSMISSION PERMIT REQUIRED
4. R.O.W. REQ'D
5. TREE TRIMMING & CUTTING REQUIRED.
6. ALL LOCATIONS ACCESSIBLE

STATE OF ALABAMA SHELBY CO.
I CERTIFY THIS
1979 AUG -1 AM 11:02
JUDGE OF PROBATE

71845 - 15
SEC. 25 T. 9S R. 3W

WE # 0170 000108 900
UNDERGROUND SERVICE
LOCATION SKETCH # C-BD-13779

ENGY TRACED DATE 3/30/79
RARDIN DATE 5-31-79
R.R. MOORE DATE 6-4-79

ALABAMA POWER COMPANY

SUBJECT ALABASTER 34.5 KV DISTRIBUTION
DETAIL PROVIDE 277/480V 3Ø UNDERGROUND SERVICE
TO RIVERCHASE CHURCH OF CHRIST
SCALE 1" = 40'
SHEET 1 OF SHEETS
SUPERSEDES

B-BL-13839