1979091000011659O 1/1 $.00
Shelby Cnty Judge of Probate,AL
09/10/1979 12:00:00AM FILED/CERT

Map Book 7 Page 167

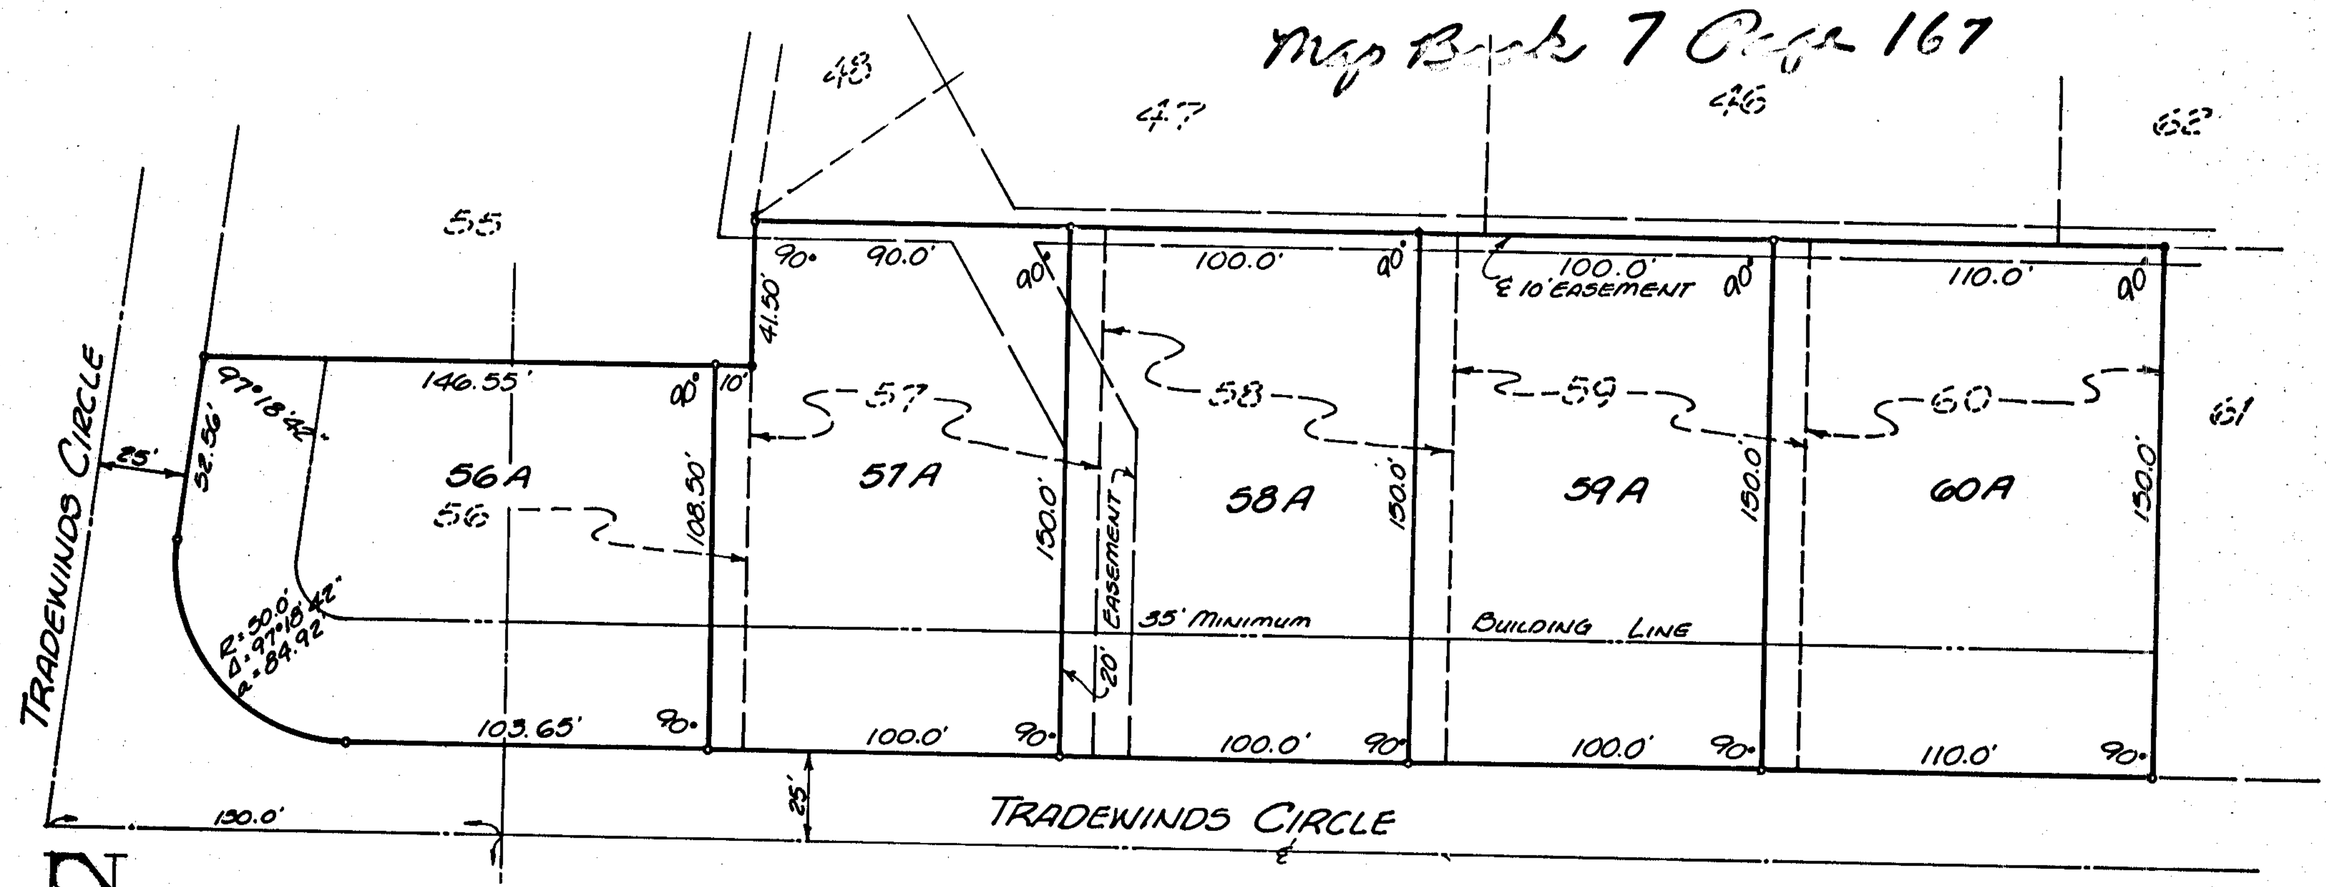

A RESURVEY OF LOTS 56, 57, 58, 59 & 60 OF PORTSOUTH 3RD SECTOR

AS RECORDED IN MAP BOOK 7 PAGE 110

SITUATED IN THE S.W. 1/4 ~ N.W. 1/4 OF SEC. 26, AND THE S.E. 1/4 ~ NE 1/4 OF SEC. 27, TP. 20S, R3W.

SHELBY COUNTY, ALABAMA

S.E. COR. S.E 1/4 ~ NE 1/4 SEC 27, TP 20S, R3W

S.W. COR. S.W. 1/4 ~ N.W. 1/4 SEC. 26, TP 20S, R3W

40 0 20 40 80
GRAPHIC SCALE 1"=40'

T.L. DOUGLAS & ASSOCIATES
ENGINEERS & SURVEYORS

STATE OF ALA. SHELBY CO.
I CERTIFY THIS FILED
'79 SEP 10 PM 3 30
JUDGE OF PROBATE

Rec. 5.00
Ind. 1.00
6.00

STATE OF ALABAMA
SHELBY COUNTY

We the Undersigned, Thomas L. Douglas, Civil Engineer and Land Surveyor, and Bennett Properties, Inc., Sam Bennett, President (56-57), Shewmake Development Co., Inc., Jack L. Shewmake, President (58), D W Corp., W. W. Grant, Jr., President (59-60), as Owners, do hereby certify that this is a correct plat or map of a survey made by Thomas L. Douglas, Civil Engineer and Land Surveyor, of the aforesaid property showing the streets, avenues or other public ways and giving the name and width of each street and avenue and the number and dimension of each lot and block and showing the relation of the land so platted to the Government Survey of Sec. 26 & 27, Township 20 South, Range 3 West, Shelby County, Alabama. Iron pins correctly mark all lot corners and curve points.

In witness whereof the said Thomas L. Douglas has set his name and seal and Bennett Properties, Inc. Sam Bennett, President, Shewmake Development Co., Inc., Jack L. Shewmake, President D.W. Corp., W. W. Grant, Jr., President, as Owners, has executed these presents this the 7TH day of SEPTEMBER, 1979.

Thomas L Douglas
Thomas L. Douglas Reg. #5344

Sam Bennett
Bennett Properties, Inc.
Sam Bennett, President

Jack L. Shewmake
Shewmake Development Co.Inc.
Jack L. Shewmake, President

W. W. Grant
D W Corporation
W. W. Grant, Jr., President

STATE OF ALABAMA
JEFFERSON COUNTY

I, Kay Jones, a Notary Public in and for said County and State hereby certify that Thomas L. Douglas, Civil Engineer and Land Surveyor and Sam Bennett President, Bennett Properties, Inc. Shewmake Development Co., Inc. Jack L. Shewmake, President, D. W. Corp., W. W. Grant, Jr, President, as Owners, whose names are signed to the foregoing certificate, and who are known to me, acknowledged before me on this date that being duly informed of the contents of said certificate, they executed the same voluntarily on the day the same bears date.

Kay Jones
Notary Public

Resolution:
Be it resolved by the Mayor and City Council of the City of Alabaster, Alabama, that the assent of this body be and the same is hereby given to the dedication of the streets, avenues, alleys and easements as shown on the map of Third Sector, Port South, which has been exhibited to the City Council, said map being further identified by recital of the approval of the Mayor and the City Council, that this not be construed as an assumption of dominion by the City over any street, alley or public grounds shown on said map or impose any liability upon the City for the upkeep of same.

APPROVED: Jack R Finch DATE: 9-7-79
Mayor, City of Alabaster

APPROVED: [illegible] DATE: 9-2-79
City Clerk

APPROVED: Thomas M. Allen DATE 9-7-79
Planning Commission

[illegible]
[illegible] County Health Officer

PICAS & NONPAREILS 6 12 18 24 30 36
PHONE 822-3122 ROBERTS & SON, INC. P. O. BOX 1382
PRINTERS — BOOKBINDERS — LITHOGRAPHERS BIRMINGHAM, ALABAMA
MICROFILMING AND MICRO-REPRODUCTIONS
INCHES 1 2 3 4 5 6