1979101000131910 1/1 $.00
Shelby Cnty Judge of Probate, AL
10/10/1979 12:00:00AM FILED/CERT

Map Book 7 Page 170

A RESURVEY OF LOT 22, BLOCK 4 OF WILLOW GLEN

SITUATED IN THE S.E. 1/4 OF THE N.E. 1/4 OF SEC. 22, TP. 21 S., R. 3 W.

SHELBY COUNTY, ALABAMA

SCALE 1" = 50' OCTOBER, 1979

GRAPHIC SCALE
0 25 50 100 200 300 400

JOHNYE HORTON - LAND SURVEYOR, REG. NO. 12496

J.E. BISHOP HOMES, INC., OWNER

NOTE: All easements shown on this map are for public utilities, sanitary sewers, storm sewers, storm ditches, and may be used for such purposes to serve property both within and without this subdivision.

79 OCT 10 AM 8:32
JUDGE OF PROBATE
Fee 5.00
1.00
6.00

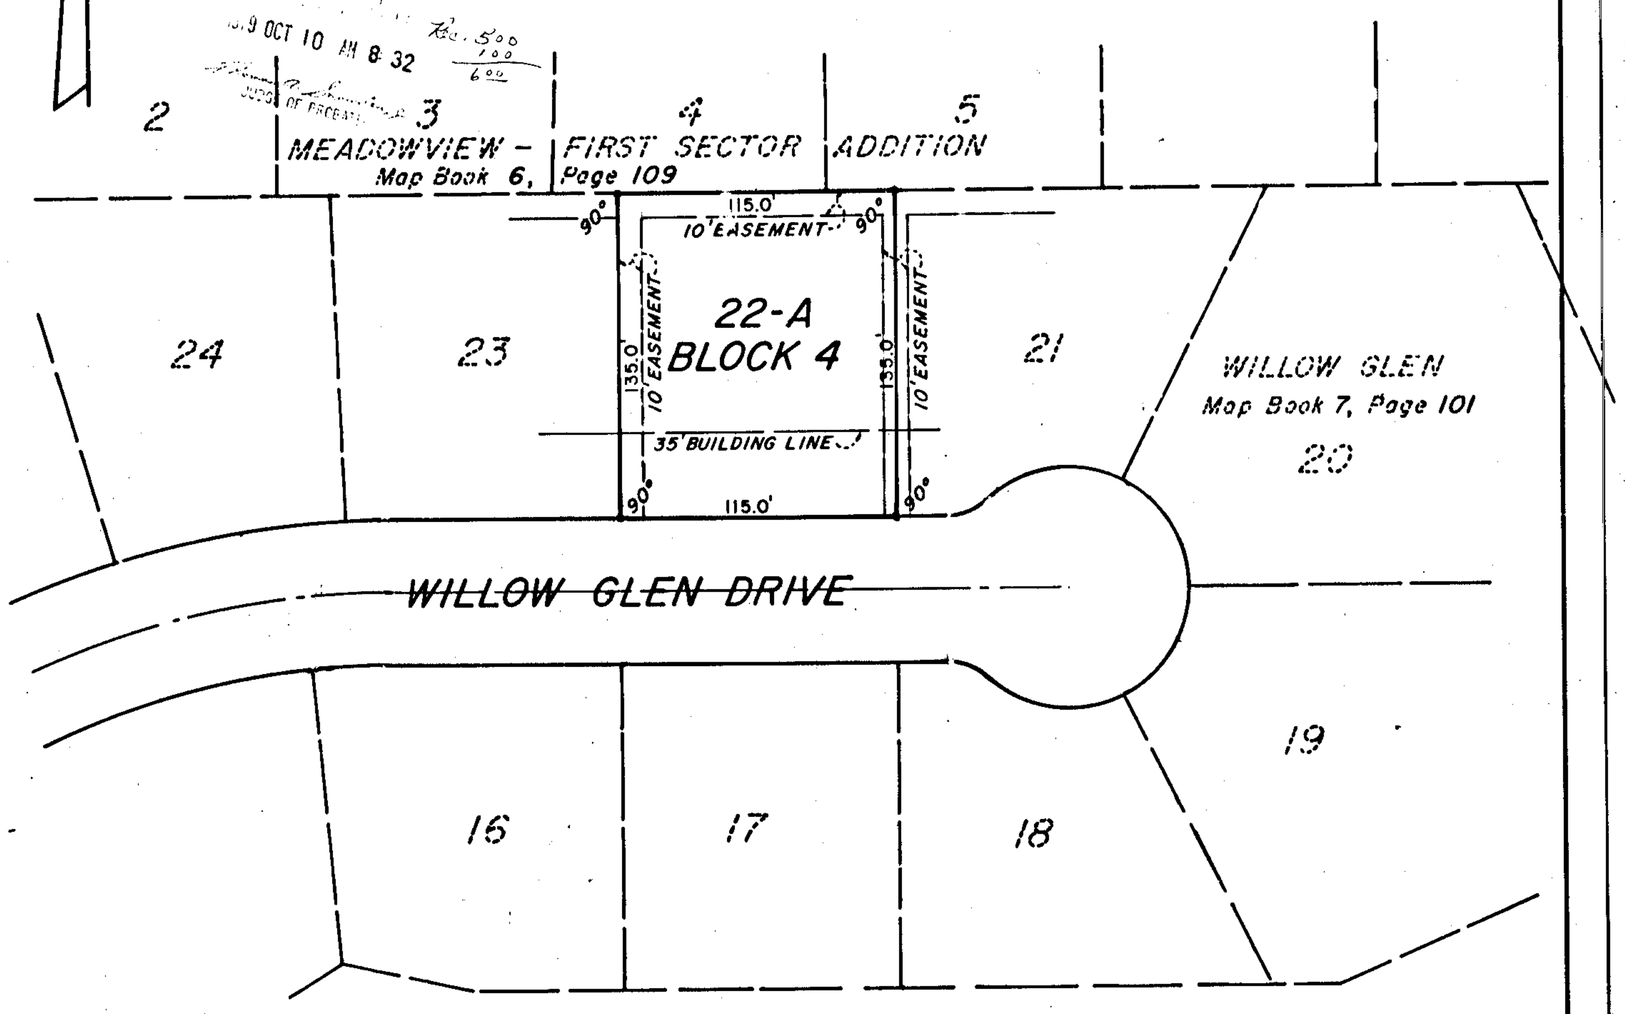

STATE OF ALABAMA
SHELBY COUNTY

THE UNDERSIGNED JOHNYE HORTON, REGISTERED LAND SURVEYOR, STATE OF ALABAMA, AND JAMES E. BISHOP, PRESIDENT OF J.E. BISHOP HOMES INC., OWNER OF LOT 22, BLOCK 4 OF WILLOW GLEN, HEREBY CERTIFY THAT THIS PLAT OR MAP WAS MADE PURSUANT TO A SURVEY MADE BY SAID SURVEYOR AND THIS PLAT OR MAP WAS MADE AT THE INSTANCE OF SAID OWNER; THAT THIS PLAT OR MAP IS A TRUE AND CORRECT MAP OF LANDS SHOWN THEREIN AND KNOWN AS LOT 22-A, BLOCK 4 OF WILLOW GLEN —— SHOWING THE SUBDIVISIONS INTO WHICH IT IS PROPOSED TO DIVIDE SAID LANDS, GIVING THE LENGTHS AND BEARINGS OF THE BOUNDARIES OF EACH LOT AND ITS NUMBER, SHOWING THE STREETS, ALLEYS AND PUBLIC GROUNDS, GIVING THE BEARINGS, LENGTH, WIDTH AND NAME OF EACH STREET, AS WELL AS THE NUMBER OF EACH LOT AND BLOCK, SHOWING THE RELATION OF THE LANDS TO THE ADJOINING RECORDED SUBDIVISION, AND THAT IRON PINS HAVE BEEN INSTALLED AT ALL LOT CORNERS AND CURVE POINTS AS SHOWN AND DESIGNATED BY SMALL OPEN CIRCLES ON SAID PLAT OR MAP. SAID OWNERS ALSO CERTIFY THAT THEY ARE THE OWNERS OF SAID LANDS AND THE SAME ARE NOT SUBJECT TO ANY MORTGAGE.

IN WITNESS WHEREOF WE HAVE HEREUNTO SET OUR HANDS THIS THE 8TH DAY OF OCTOBER, 1979.

OWNER: James E. Bishop
JAMES E. BISHOP, PRESIDENT,
J. E. BISHOP HOMES INC.

SURVEYOR: Johnye Horton
JOHNYE HORTON — LAND SURVEYOR
ALABAMA REGISTRATION NO. 12496

STATE OF ALABAMA
SHELBY COUNTY

I, E. F. SLOAN, AS NOTARY PUBLIC IN AND FOR SAID COUNTY AND STATE, DO HEREBY CERTIFY THAT JOHNYE HORTON, WHOSE NAME IS SIGNED TO THE FOREGOING CERTIFICATE AS SURVEYOR AND JAMES E. BISHOP, PRESIDENT OF J. E. BISHOP HOMES INC., OWNER OF LOT 22A BLOCK 4 OF WILLOW GLEN, WHOSE NAME IS SIGNED TO THE SAME AS OWNER, ALL OF WHOM ARE KNOWN TO ME, ACKNOWLEDGED BEFORE ME, ON THIS DATE, THAT AFTER HAVING BEEN DULY INFORMED OF THE CONTENTS OF SAID CERTIFICATE, THEY EXECUTED SAME VOLUNTARILY AS SUCH INDIVIDUALS AND/OR OFFICERS WITH FULL AUTHORITY THEREFOR.

GIVEN UNDER MY HAND AND SEAL THIS THE 8TH DAY OF OCTOBER, 1979.

BY: E. F. Sloan
E. F. SLOAN, NOTARY PUBLIC

BE IT RESOLVED BY THE SHELBY COUNTY COMMISSION THAT THE ASSENT OF THIS BODY BE, AND THE SAME HEREBY IS GIVEN TO THE DEDICATION OF THE STREETS, ALLEYS, AND PUBLIC GROUNDS AS SHOWN ON THIS PLAT OR MAP OF LOT 22-A, BLOCK 4 OF WILLOW GLEN, SUCH PLAT OR MAP IS CERTIFIED TO HAVE BEEN MADE BY JOHNYE HORTON AS SURVEYOR, AT THE INSTANCE OF JAMES E. , PRESIDENT OF J. E. BISHOP HOMES INC., AS OWNER, AND HAS BEEN EXHIBITED TO SAID BOARD; SAID PLAT OR MAP BEING FURTHER IDENTIFIED BY A RECITAL OF THE APPROVAL OF THIS BOARD SIGNED BY Mildred Ray, COUNTY CLERK, OF EVEN DATE HEREWITH.

BY: Mildred Ray
COUNTY CLERK

APPROVED: J. R. Stutts DATE: 10/9/79
J. R. STUTTS, Shelby County Health Department

APPROVED: James L. Ray Jr. DATE: 10/10/79
JAMES L. RAY, JR., County Engineer

APPROVED: Paul T. Owen DATE: 10/10/79
Paul T. Owen, Planning Director

ROBERTS & SON, INC.
P. O. BOX 1382
PRINTERS — BOOKBINDERS — LITHOGRAPHERS
MICROFILMING AND MICRO-REPRODUCTIONS
BIRMINGHAM, ALABAMA
PHONE 822-3122
PICAS & NONPAREILS