1979120300015649O 1/1 $.00
Shelby Cnty Judge of Probate,AL
12/03/1979 12:00:00AM FILED/CERT

43 Map Book 8 page 2

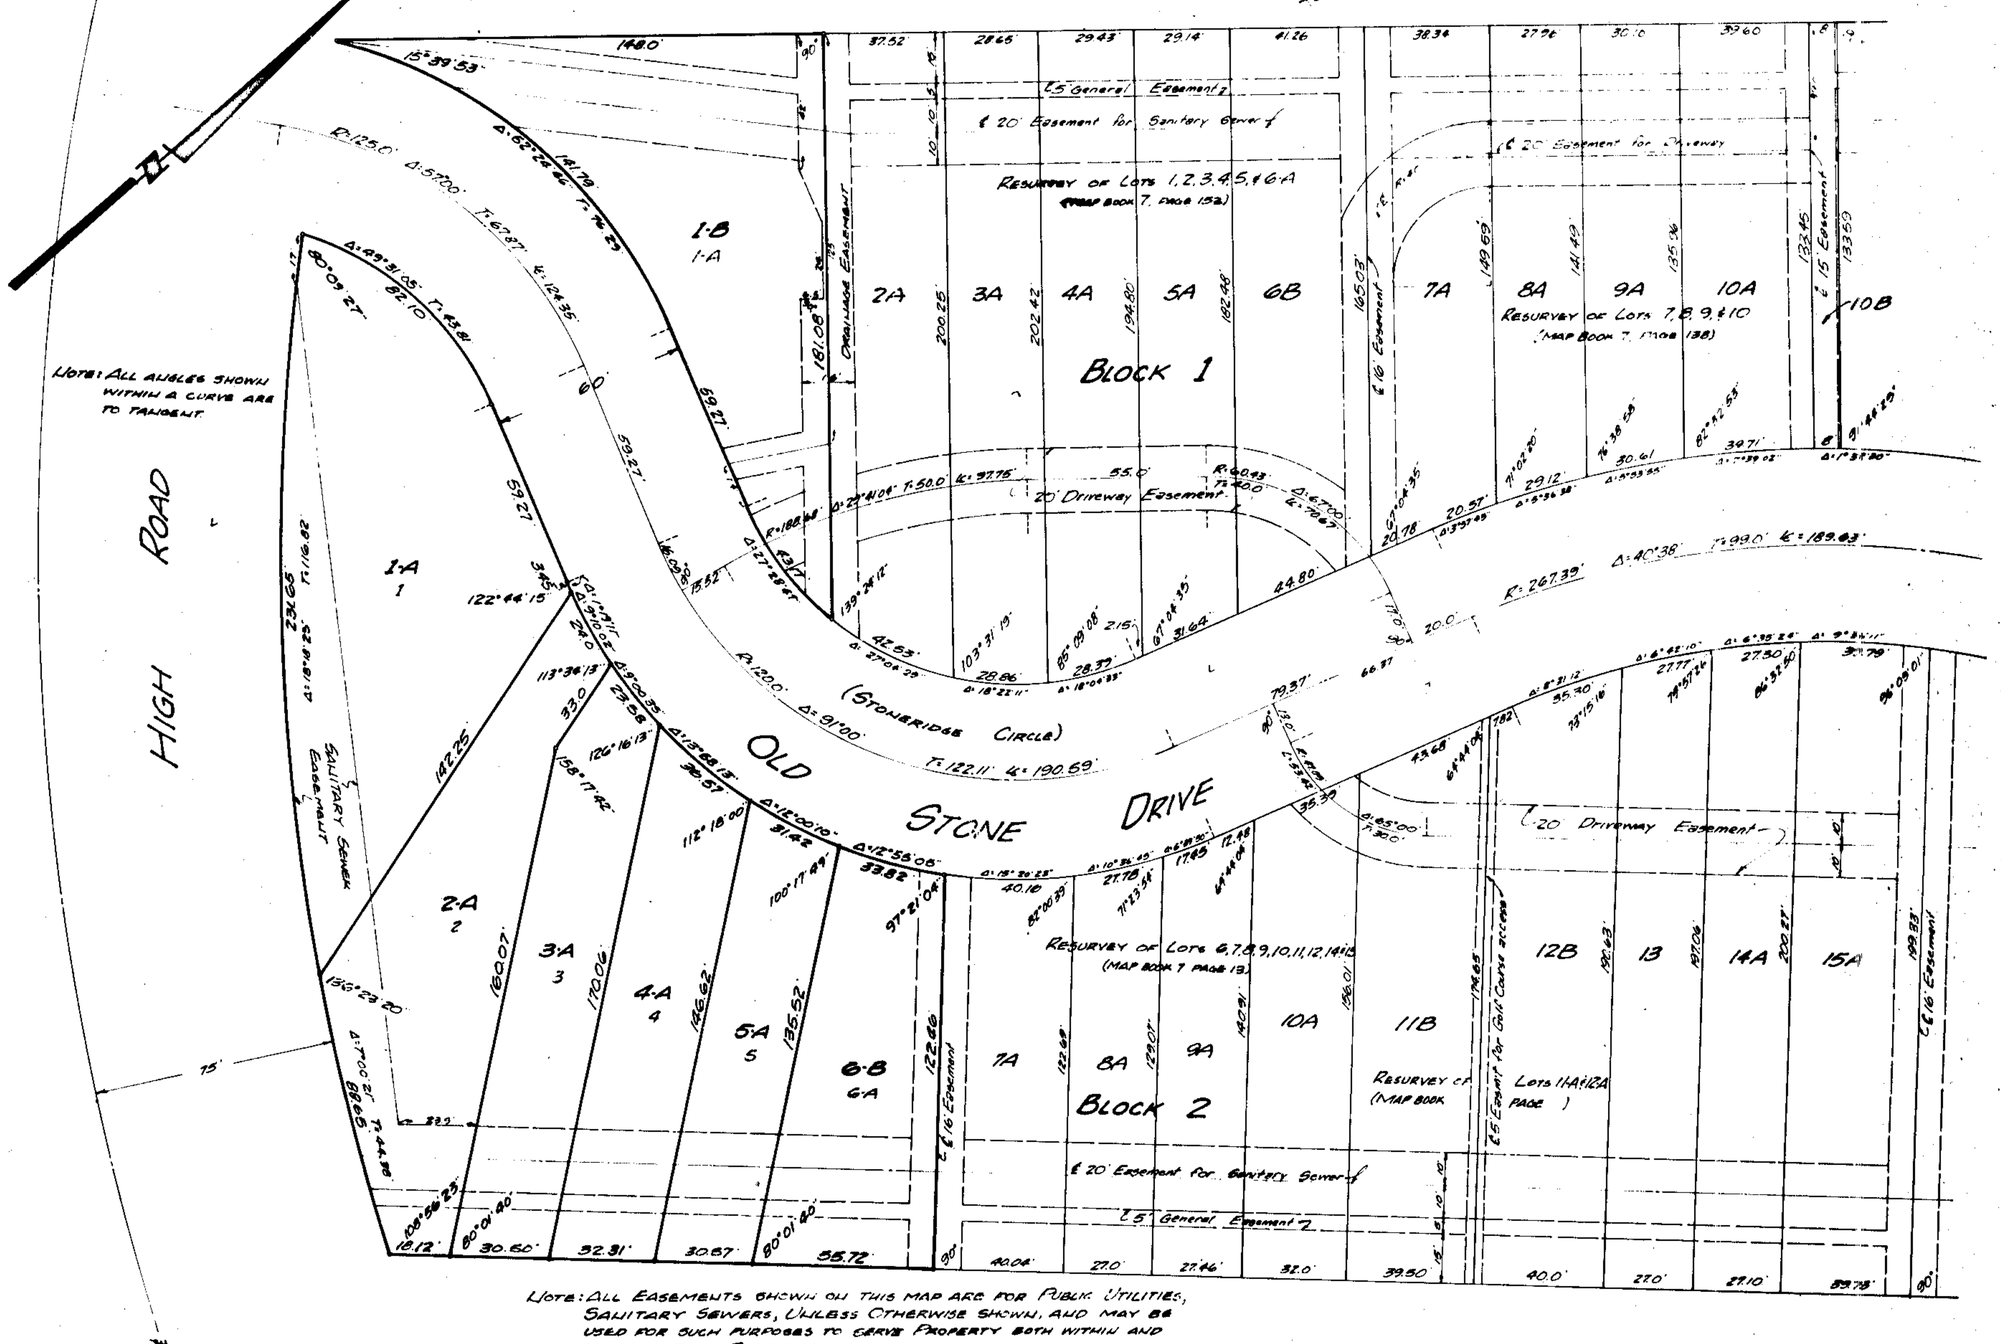

Resurvey and Subdivision

of Lot 1A Block 1 according to a Resurvey of Stoneridge (Map Book 7, Page 153), and a Resurvey of Lot 6A Block 2 according to a Resurvey of Stoneridge (Map Book 7, Page 13), also a Resurvey of Lots 1, 2, 3, 4, and 5 Block 2 according to the Map of Stoneridge (Map Book 6, Page 153)

Situated in the East ½ of the Southwest ¼ of Section 2, Township 19 So., Range 2 West
Shelby County, Alabama

Scale: 1" = 30' Nov. 1979

Bethel W. Whitson Co. Inc.
810 Massey Bldg. B'ham, Ala 35203

STATE OF ALABAMA
JEFFERSON COUNTY

We, the undersigned, John C. Gustin III, as registered Land Surveyor in the State of Alabama, and Robert E. Lowder, James K. Lowder and Thomas H. Lowder, as owners do hereby certify the foregoing to be a true and correct map or plat of a RESURVEY AND SUBDIVISION OF LOT 1-A, BLOCK 1, ACCORDING TO A RESURVEY OF STONERIDGE (Map Book 7, Page 153), AND A RESURVEY OF LOT 6-A, BLOCK 2, ACCORDING TO A RESURVEY OF STONERIDGE (Map Book 7, Page 13), ALSO A RESURVEY OF LOTS 1,2,3,4, and 5, BLOCK 2, ACCORDING TO THE MAP OF STONERIDGE (Map Book 6, Page 153) designating the lots in this Resurvey as 1-B in Block 1 and 1-A, 2-A, 3-A,4-A, 5-A, and 6-B, Block 2, giving their dimensions and angles and showing their relationship to the existing streets, avenues, alleys, or other public ways and to the adjoining properties. Iron pins have been set at all lot corners and points of curve as shown and designated by small open circles on said plat or map.

In witness whereof, we hereunto set our names on this the 30th day of November, 1979.

John C. Gustin III
JOHN C. GUSTIN III
ALABAMA REG. #9322

James K. Lowder
JAMES K. LOWDER
OWNER

Robert E. Lowder
ROBERT E. LOWDER
OWNER

Thomas H. Lowder
THOMAS H. LOWDER
OWNER

STATE OF ALABAMA
JEFFERSON COUNTY

I, the undersigned, a Notary Public in and for said County in said State, do hereby certify that John C. Gustin III, as surveyor, whose name is signed to the foregoing certificate and who is known to me, acknowledged before me on this date, that being informed of the contents of said certificate, did voluntarily execute the same on the day the same bears date.

Given under my hand and seal on this the 30th day of November, 1979.

Jacquelyn Goodwin
NOTARY PUBLIC

STATE OF ALABAMA
JEFFERSON COUNTY

I, the undersigned, a Notary Public in and for said County in said State, do hereby certify that Robert E. Lowder, James K. Lowder, Thomas H. Lowder, Harold O. McDonald Sr. and Thornie M. McDonald, whose names are signed to the foregoing certificate and who are known to me, acknowledged before me on this date, that being informed of the contents of said certificate, did voluntarily execute the same on the day the same bears date.

Given under my hand and seal on this the 3rd day of December, 1979.

David T. Ryland, Jr.
NOTARY PUBLIC

APPROVED: James L. Ray, Jr.
SHELBY COUNTY ENGINEER

APPROVED: Jean C. T. Cleveland 12-3-79
SHELBY COUNTY PLANNING COMMISSION

ROBERTS & SON, INC.
PRINTERS — BOOKBINDERS — LITHOGRAPHERS
MICROFILMING AND MICRO-REPRODUCTIONS
BIRMINGHAM, ALABAMA
P. O. BOX 1362
PHONE 972-3122

2