1981041500041360 1/1 $.00
Shelby Cnty Judge of Probate,AL
04/15/1981 12:00:00AM FILED/CERT

Map Book 8 Page 42

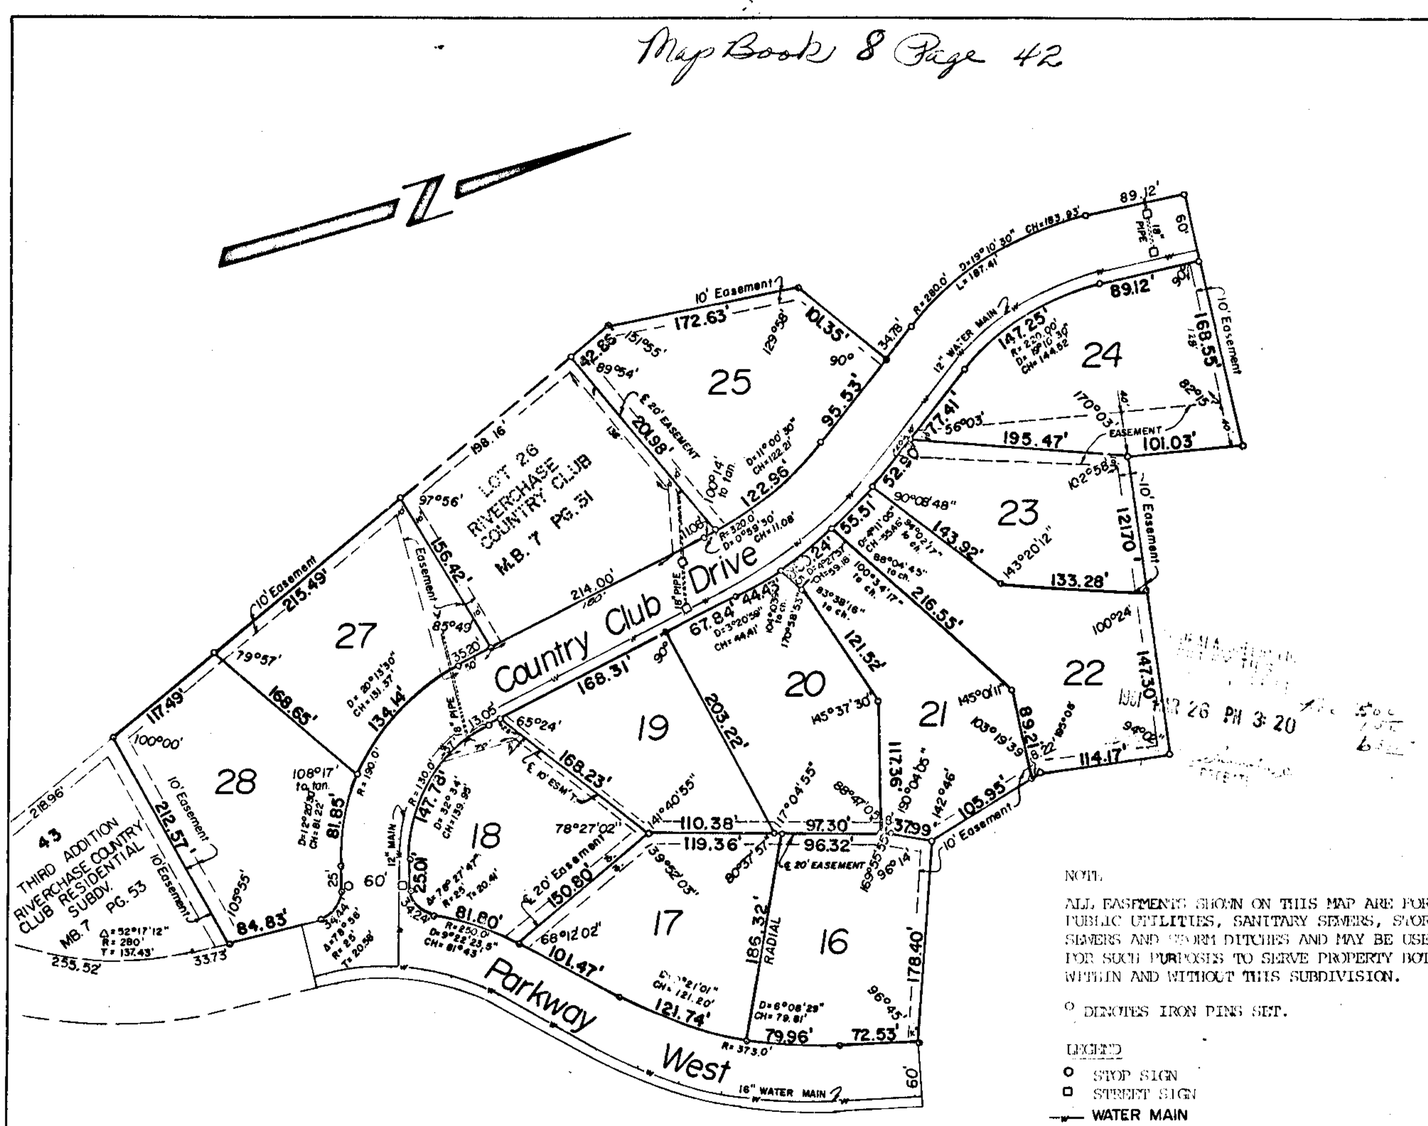

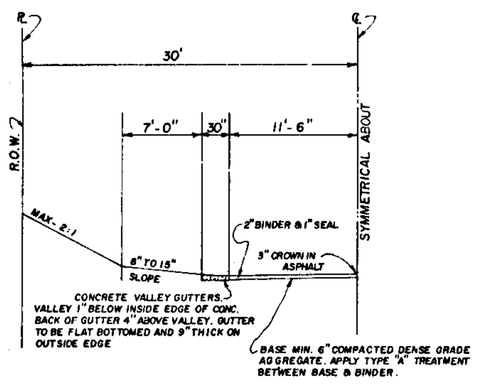

TYPICAL STREET SECTION

RIVERCHASE COUNTRY CLUB
PHASE II

Situated in the NW1/4 of Section 35, Township 19 South, Range 3 West, Shelby County, Alabama.

Date: 1-7-81 Scale: 1" = 100'

0 100 200 300 400

LAURENCE D. WEYGAND - REG. C.E. & L.S. NO. 10373
PH: 939-0900

STATE OF ALABAMA)
JEFFERSON COUNTY)

The undersigned, Laurence D. Weygand, Registered Engineer-Land Surveyor, State of Alabama, and Harbert-Equitable Joint Venture, owner, hereby certify that this plat or map was made pursuant to a survey made by said surveyor and that said survey and this plat or map were made at the instance of said owner; that this plat or map is a true and correct map of lands shown therein and known as RIVERCHASE COUNTRY CLUB PHASE II showing the subdivisions into which it is proposed to divide said lands, giving the length, and angles of the boundaries of each lot and its number, showing the streets, alleys and public grounds, giving the length, width and name of each street, as well as the number of each lot and block, and showing the relations of the lands to the government survey; and that iron pins have been installed at all lot corners and curve points as shown and designated by small open circles on said plat or map. Said owner also certifies that it is the owner of said lands and that the same are not subject to any mortgage.

Dated: JAN. 7, 1981

Laurence D. Weygand
Laurence D. Weygand, Reg. C.E.-L.S. #10373

HARBERT-EQUITABLE JOINT VENTURE, OWNER

BY: _____ BY: _____

STATE OF ALABAMA)
JEFFERSON COUNTY)

I, SHARON A. BROWNING, as Notary Public in and for said County and State do hereby certify that Laurence D. Weygand, whose name is signed to the foregoing certificate as Engineer-Land Surveyor, who is known to me, acknowledged before me, on this date, that after having been duly informed of the contents of said certificate, he executed same voluntarily as such individual and with full authority therefor.

Given under my hand and seal this the 7th day of JANUARY, 19 81.

Sharon A. Browning
NOTARY PUBLIC

STATE OF ALABAMA)
JEFFERSON COUNTY)

I, Judith R. Sargent, as Notary Public in and for said County and State do hereby certify that Donald D. Evans and Ed M. Dixon, whose names are signed to the foregoing certificate as qualified officers of owner, all of whom are known to me, acknowledged before me on this date, that after having been duly informed of the contents of said certificate, they executed same voluntarily as such individuals and with full authority therefor.

Given under my hand and seal this the 16th day of March, 19 81.

Judith R. Sargent
NOTARY PUBLIC

RESOLUTION:

BE IT RESOLVED by the Mayor and the City Council of the City of Hoover, Alabama, that the assent of this body be, and the same hereby is given to the dedication of the streets, alleys and public grounds as shown on this plat or map, which said plat or map is certified to have been made by Laurence D. Weygand, as surveyor, at the instance of Harbert-Equitable Joint Venture, as owner, and has been exhibited to this council, said plat or map being further identified by a recital of the approval of this council, signed by the city clerk of even date herewith. But this shall not be construed as an assumption of dominion by the City of Hoover over any street, alley or public grounds shown on said plat or map or impose liability upon the City of Hoover for the upkeep of same.

I, _____, City Clerk of the City of Hoover, Alabama, hereby certify that foregoing to be a true and correct resolution that the Mayor and City Council of the City of Hoover, Alabama, have duly adopted at a meeting of said Council on this the _____ day of _____, 19____.

APPROVED BY: William H Simmons DATE 3-20-81
Chairman, Planning and Zoning Commission
City of Hoover

APPROVED BY: _____ DATE 3-20-81
City Clerk of Hoover

APPROVED BY: _____ DATE 3-16-81
Sanitary Engineer and/or County Health Officer

_____ 3-20-81
COUNTY CLERK

ROBERTS & SON, INC.
PRINTERS — BOOKBINDERS — LITHOGRAPHERS
MICROFILMING AND MICRO-REPRODUCTIONS
BIRMINGHAM, ALABAMA
P. O. BOX 1382
PHONE 822-3122