1981072800008 1830 1/1 $.00
Shelby Cnty Judge of Probate, AL
07/28/1981 12:00:00AM FILED/CERT

Map Book 8 pg 57

MEADOW BROOK — 8th SECTOR

SITUATED IN THE SE1/4 OF NE1/4, AND THE NE1/4 OF SE1/4, OF SECTION 11, TOWNSHIP 19 south, RANGE 2 west, AND THE SW1/4 OF NW1/4, AND THE NW1/4 OF SW1/4, OF SECTION 12, TOWNSHIP 19s, RANGE 2 west, SHELBY COUNTY, ALABAMA.

0 50' 100' 200' 300' 400' 500' 600' 700' 800'

LOUIS H. WEYGAND - REG. #1347

SCALE: 1" = 100'

MAY 28, 1981

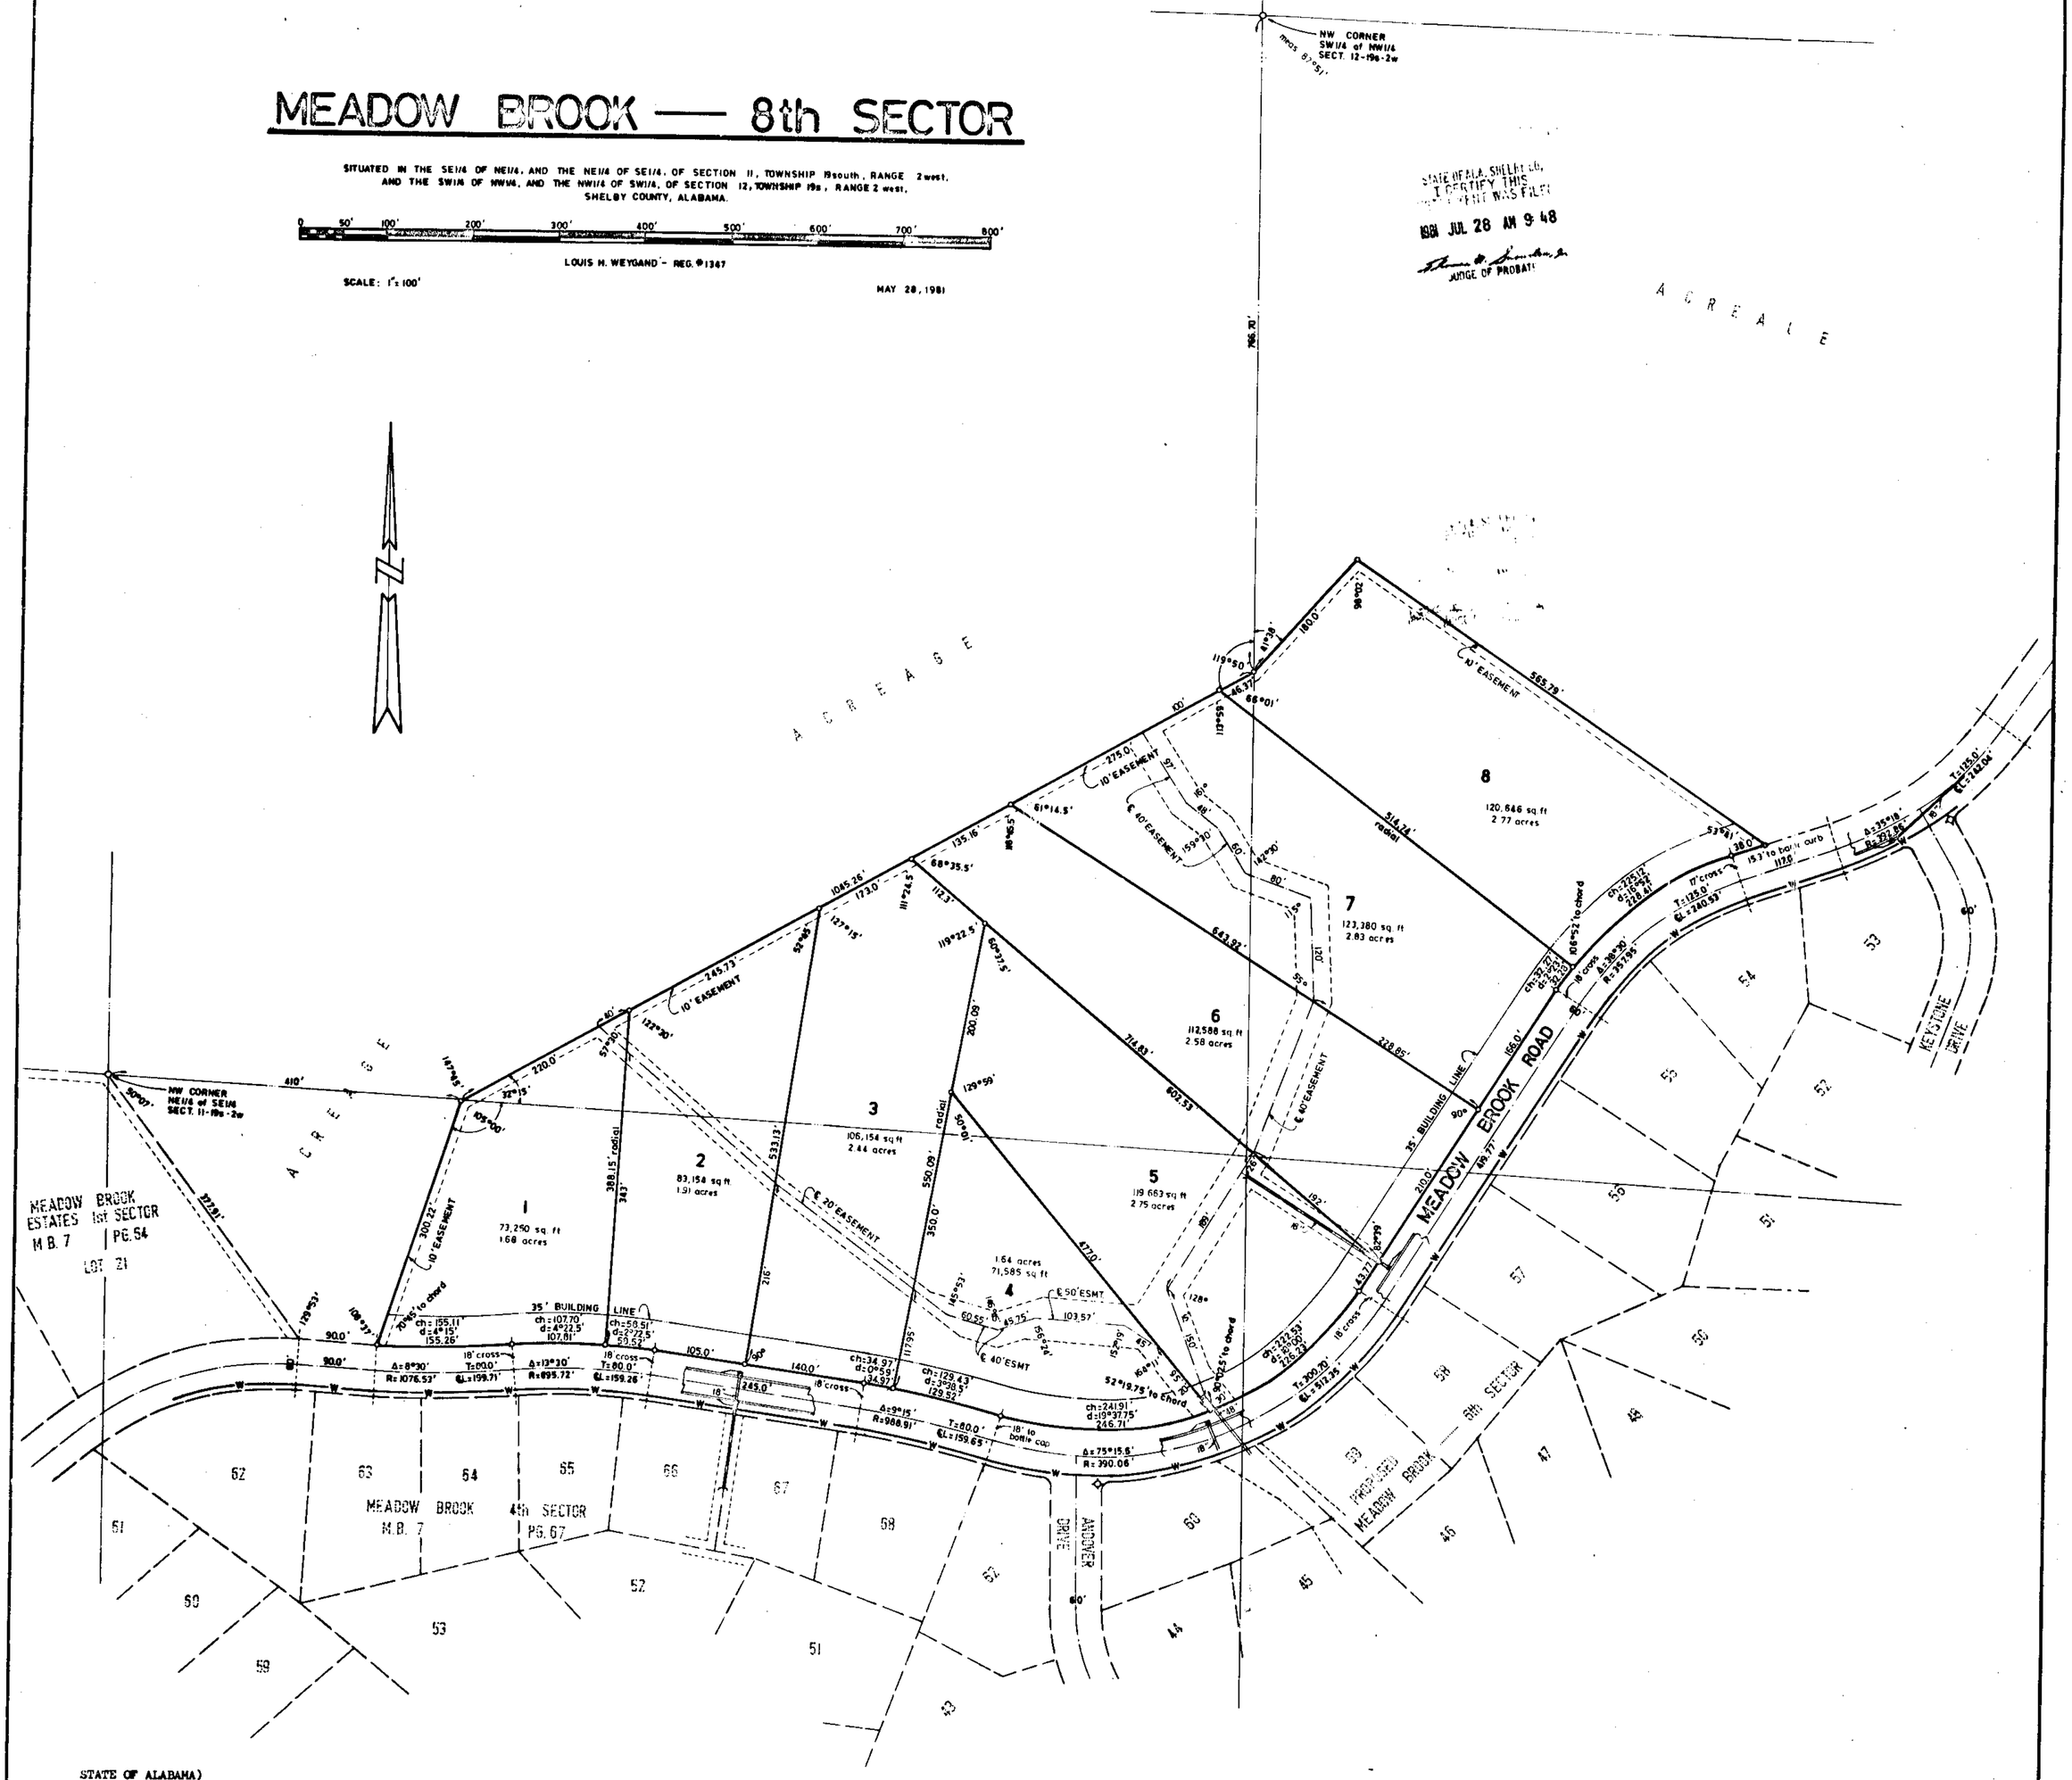

STATE OF ALABAMA)
SHELBY COUNTY)

The undersigned Louis H. Weygand, a Registered Engineer-Land Surveyor, in the State of Alabama, and R. Caldwell England and T. Charlie Tickle, as Vice-President, Administration and Assistant Secretary, respectively of Daniel International Corporation, Owner, hereby certify that this map or plat was made pursuant to a survey made by said Engineer-Land Surveyor, and that said survey and this map or plat was made at the instance of said owner, that this map or plat is a true and correct map of lands shown therein and known as MEADOW BROOK EIGHTH SECTOR, showing the subdivision into which it is proposed to divide said lands, giving the length and bearings of each lot and its number, showing the streets, alleys and public grounds giving the bearings, length, width and name of each street, as well as the number of each lot and block, and showing the relation of the lands to the government survey, and that iron pins have been installed at all lot corners and curve points as shown and designated by small open circles on said plat or map. Said owner also certifies that it is the owner of said lands and that the same are not subject to any mortgage.

Date: _____, 19__.

DANIEL INTERNATIONAL CORPORATION, OWNER

By: Louis H. Weygand
Louis H. Weygand, Ala. Reg. No. 1347

By: R. Caldwell England
R. Caldwell England, Vice-President, Administration

By: T. Charlie Tickle
T. Charlie Tickle, Assistant Secretary

STATE OF ALABAMA)
SHELBY COUNTY)

I, Joyce J. Marden, as Notary Public in and for said County and State, do hereby certify that Louis H. Weygand, whose name is signed to the foregoing certificate as Engineer-Surveyor, being known to me, acknowledged before me, on this date, that after having been duly informed of the contents of said certificate, he executed same voluntarily as such Engineer-Surveyor, and with full authority therefor.

Given under my hand and seal this the 4th day of June, 1981.

My commission expires: May 24, 1985.

By: Joyce J. Marden
Notary Public

STATE OF ALABAMA)
SHELBY COUNTY)

I, Colleen B. Campbell, as Notary Public in and for said County and State, do hereby certify that R. Caldwell England and T. Charlie Tickle, whose names are signed to the foregoing certificate as Vice-President, Administration and Assistant Secretary of Daniel International Corporation, as Owner of MEADOW BROOK EIGHTH SECTOR, both being known to me, acknowledged before me, on this date, that after having been duly informed of the contents of said certificate, they executed same voluntarily and with full authority therefor.

Given under my hand and seal this the 4th day of June, 1981.

My commission expires: June 30, 1984.

By: Colleen B. Campbell
Notary Public

RESOLUTION:

BE IT RESOLVED by the Shelby County Commission, that the assent of this body be and the same hereby is given to the dedication of the streets, alleys, and public grounds as shown on map or plat of MEADOW BROOK EIGHTH SECTOR, which said map or plat is certified to have been made by Louis H. Weygand, as Engineer-Surveyor at the instance of R. Caldwell England and T. Charlie Tickle as Vice-President, Administration and Assistant Secretary, respectively of Daniel International Corporation, and has been exhibited to this board, said map or plat being further identified by a recital of the approval of this board signed by: Mildred B. Fay, County Clerk of even date herewith.

Date: 7-28-81, 19__.

APPROVED: John Gary Ray, COUNTY ENGINEER — DATE: 7/28/81

APPROVED: Sam T. Owens, PLANNING COMMISSION — DATE: 7-28-81

APPROVED: [illegible], SHELBY COUNTY HEALTH DEPARTMENT — DATE: 7-10-81

APPROVED: _____, NORTH SHELBY COUNTY FIRE CHIEF — DATE: _____

ROBERTS & SON, INC.
PRINTERS — BOOKBINDERS — LITHOGRAPHERS
MICROFILMING AND MICRO-REPRODUCTIONS
P. O. BOX 1383
BIRMINGHAM, ALABAMA
PHONE 822-3123

57