1998

FILED IN THE OFFICE OF THE JUDGE OF PROBATE
1983 NOV 10 PM 1:49
JUDGE OF PROBATE

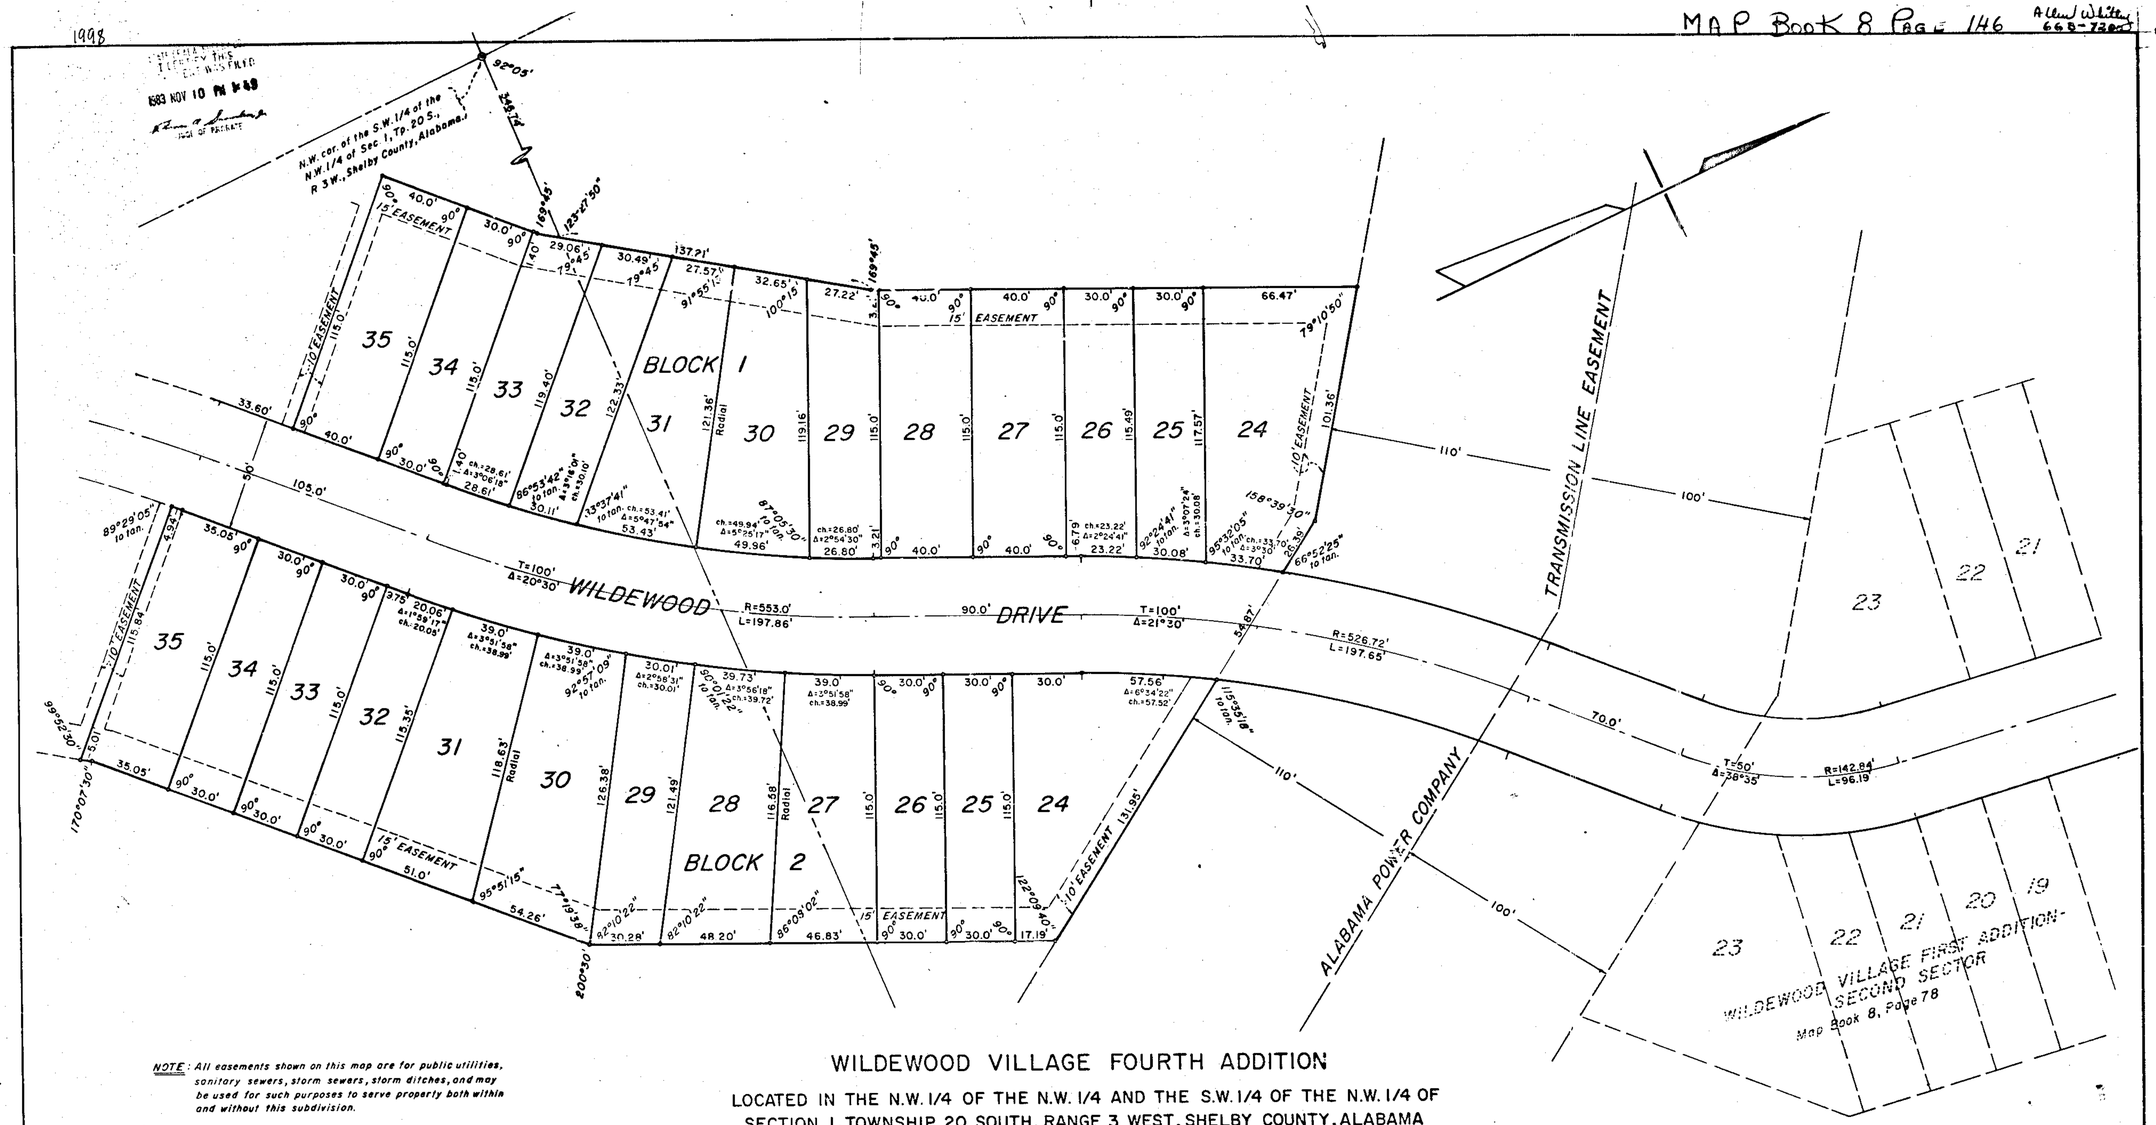

NOTE: All easements shown on this map are for public utilities, sanitary sewers, storm sewers, storm ditches, and may be used for such purposes to serve properly both within and without this subdivision.

WILDEWOOD VILLAGE FOURTH ADDITION

LOCATED IN THE N.W. 1/4 OF THE N.W. 1/4 AND THE S.W. 1/4 OF THE N.W. 1/4 OF SECTION 1, TOWNSHIP 20 SOUTH, RANGE 3 WEST, SHELBY COUNTY, ALABAMA

SCALE 1"=30' AUGUST, 1983

GRAPHIC SCALE 0 25 50' 100' 200' 300'

ROBIN HOMES, INC. OWNER
ALLEN WHITLEY ENGINEER & SURVEYOR

STATE OF ALABAMA
SHELBY COUNTY

THE UNDERSIGNED, ALLEN WHITLEY, A REGISTERED ENGINEER AND LAND SURVEYOR IN THE STATE OF ALABAMA, AND W.M. HUMPHRIES AND LARRY F. SILVERS, PRESIDENT AND SECRETARY, RESPECTIVELY, OF ROBIN HOMES, INC., AS OWNER, HEREBY CERTIFY THAT THIS PLAT OR MAP WAS MADE PURSUANT TO A SURVEY MADE BY SAID SURVEYOR AND THAT SAID SURVEY AND THIS PLAT OR MAP WERE MADE AT THE INSTANCE OF SAID OWNER; THAT THIS PLAT OR MAP IS A TRUE AND CORRECT MAP OF LANDS SHOWN THEREIN AND KNOWN AS WILDEWOOD VILLAGE FOURTH ADDITION: SHOWING THE SUBDIVISIONS INTO WHICH IT IS PROPOSED TO DIVIDE SAID LANDS, GIVING THE LENGTH AND BEARINGS OF EACH LOT AND ITS NUMBER, SHOWING THE STREETS, ALLEYS, AND PUBLIC GROUNDS, GIVING THE BEARING, LENGTH, WIDTH AND NAME OF EACH STREET, AS WELL AS THE NUMBER OF EACH LOT AND BLOCK, AND SHOWING THE RELATION OF THE LANDS TO THE GOVERNMENT SURVEY: AND THAT IRON PINS HAVE BEEN INSTALLED AT ALL LOT CORNERS AND CURVE POINTS AS SHOWN AND DESIGNATED BY SMALL OPEN CIRCLES ON SAID PLAT OR MAP. SAID OWNER ALSO CERTIFIES THAT IT IS THE OWNER OF SAID LANDS AND THAT THE SAME ARE NOT SUBJECT TO ANY MORTGAGE, EXCEPT MORTGAGES HELD BY D.W. HUMPHRIES, LEONARD H. WHITE, AND SHELBY STATE BANK.

IN WITNESS WHEREOF WE HAVE HEREUNTO SET OUR HANDS THIS THE 22ND DAY OF AUGUST, 1983.

BY: Leonard H. White
LEONARD H. WHITE, JR., MORTGAGEE

BY: Allen Whitley
ALLEN WHITLEY, ENGINEER - SURVEYOR
ALABAMA REG. NO. 3943

BY: D.W. Humphries
D.W. HUMPHRIES, MORTGAGEE

BY: W. M. Humphries
W. M. HUMPHRIES, PRESIDENT

BY: K.R. Kirkland
K.R. KIRKLAND, BANK OFFICER

BY: Larry F. Silvers
LARRY F. SILVERS, SECRETARY

STATE OF ALABAMA
SHELBY COUNTY

I, JOHNYE HORTON, AS NOTARY PUBLIC IN AND FOR SAID COUNTY AND STATE, DO HEREBY CERTIFY THAT ALLEN WHITLEY, WHOSE NAME IS SIGNED TO THE FOREGOING CERTIFICATE AS SURVEYOR, AND W.M. HUMPHRIES AND LARRY F. SILVERS, WHOSE NAMES ARE SIGNED TO THE SAME AS PRESIDENT AND SECRETARY, RESPECTIVELY, OF ROBIN HOMES, INC., AS OWNER OF WILDEWOOD VILLAGE FOURTH ADDITION, AND LEONARD H. WHITE, JR., D.W. HUMPHRIES AND K.R. KIRKLAND, FOR SHELBY STATE BANK, WHOSE NAMES ARE SIGNED TO THE SAME AS MORTGAGEES OF THE PROPERTY SHOWN HEREON AND KNOWN AS WILDEWOOD VILLAGE FOURTH ADDITION, AND WHO ARE KNOWN TO ME, ACKNOWLEDGED BEFORE ME ON THIS DATE, THAT AFTER HAVING BEEN DULY INFORMED OF THE CONTENTS OF SAID CERTIFICATE, THEY EXECUTED SAME VOLUNTARILY AS SUCH OFFICERS AND/OR INDIVIDUALS WITH FULL AUTHORITY THEREFOR.

GIVEN UNDER MY HAND AND SEAL THIS THE 22ND DAY OF AUGUST, 1983.

Johnye Horton
JOHNYE HORTON, NOTARY PUBLIC

BE IT RESOLVED BY THE CITY OF PELHAM THAT THE ASSENT OF THIS BODY BE, AND THE SAME HEREBY IS, GIVEN TO THE DEDICATION OF THE STREETS, ALLEYS AND PUBLIC GROUNDS AS SHOWN ON THE PLAT OR MAP OF WILDEWOOD VILLAGE FOURTH SECTOR, WHICH PLAT OR MAP IS CERTIFIED TO HAVE BEEN MADE BY ALLEN WHITLEY AT THE INSTANCE OF ROBIN HOMES, INC., AS OWNER AND HAS BEEN DULY EXHIBITED TO THIS BOARD: SAID PLAT OR MAP BEING FURTHER IDENTIFIED BY A RECITAL OF THE APPROVAL OF THIS BOARD SIGNED BY WILLIE MAE DENNIS, CITY CLERK, OF EVEN DATE HEREWITH.

APPROVED: Burk Dunaway DATE: 11-9-83
BURK DUNAWAY, MAYOR
CITY OF PELHAM

BY: Willie Mae Dennis DATE: 11/9/83
WILLIE MAE DENNIS, CITY CLERK

APPROVED: Michael S. McKinnis DATE: 11-9-83
MICHAEL S. MCKINNIS, CHAIRMAN
PELHAM PLANNING COMMISSION

APPROVED: George W. Holcombe Jr. DATE: 8-24-83
GEORGE W. HOLCOMBE, JR.
ENVIRONMENTALIST

1983110000026910 1/1 $.00
Shelby Cnty Judge of Probate, AL
11/10/1983 12:00:00AM FILED/CERT

PICKS & MONTAGUE
PHONE 822-3192
ROBERTS & SON, INC.
P. O. BOX 1287
PRINTERS — BOOKBINDERS — LITHOGRAPHERS BIRMINGHAM, ALABAMA