19840104000001980 1/1 $.00
Shelby Cnty Judge of Probate, AL
01/04/1984 12:00:00AM FILED/CERT

3x3 WEIGAND ENGINEERING

MAP BOOK 8 PAGE 151

942-1960

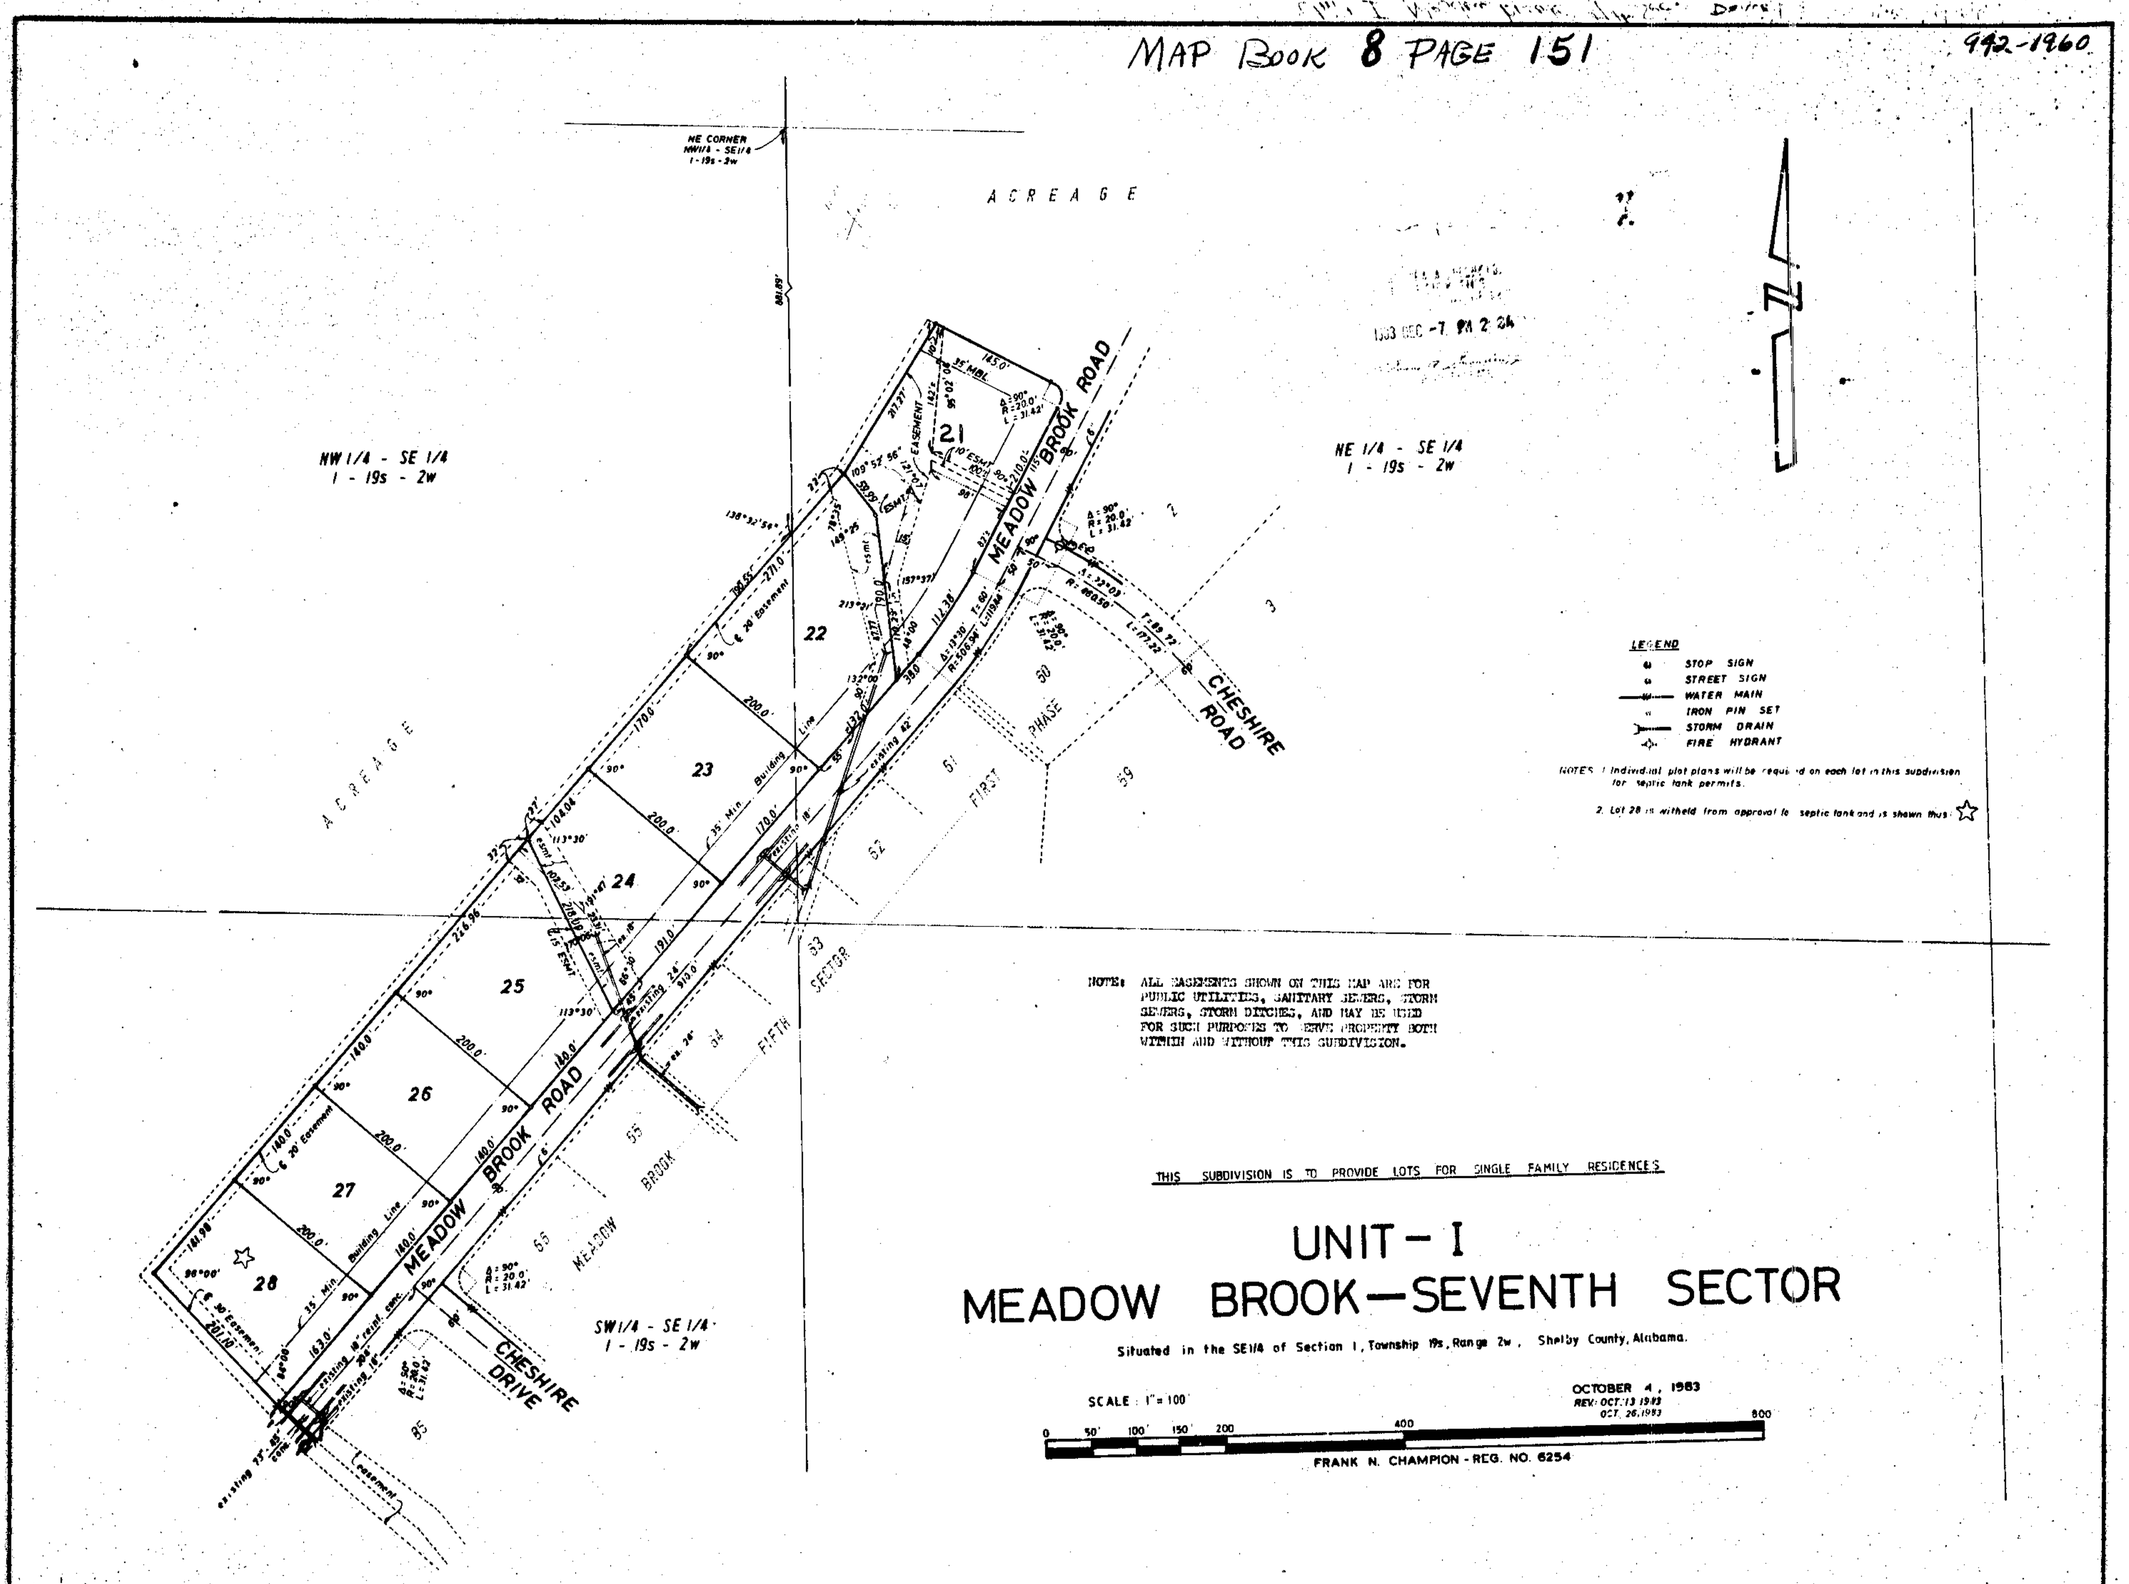

NOTE: ALL EASEMENTS SHOWN ON THIS MAP ARE FOR PUBLIC UTILITIES, SANITARY SEWERS, STORM SEWERS, STORM DITCHES, AND MAY BE USED FOR SUCH PURPOSES TO SERVE PROPERTY BOTH WITHIN AND WITHOUT THIS SUBDIVISION.

THIS SUBDIVISION IS TO PROVIDE LOTS FOR SINGLE FAMILY RESIDENCES

UNIT - I
MEADOW BROOK—SEVENTH SECTOR

Situated in the SE1/4 of Section 1, Township 19s, Range 2w, Shelby County, Alabama.

SCALE: 1" = 100'

OCTOBER 4, 1983
REV: OCT. 13 1983
OCT. 26, 1983

0 50' 100' 150' 200 400 800

FRANK N. CHAMPION - REG. NO. 6254

STATE OF ALABAMA)
SHELBY COUNTY)

I, Frank N. Champion, a Registered Land Surveyor, in the State of Alabama, and R. Caldwell Englund and T. Charlie Tickle, as Vice-President, Administration and Assistant Secretary, respectively of Daniel International Corporation, Owner, hereby certify that this map or plat was made pursuant to a survey made by said Land Surveyor, and that said survey and this map or plat was made at the instance of said owner, that this map or plat is a true and correct map of lands shown therein and known as Meadow Brook - Seventh Sector, Unit 1, showing the subdivision into which it is proposed to divide said lands, giving the length and bearings of each lot and its number, showing the streets, alleys and public grounds giving the bearings, length, width and name of each street, as well as the number of each lot and block, and showing the relation of the lands to the government survey, and that iron pins have been installed at all lot corners and curve points as shown and designated by small open circles on said map or plat. Said owner also certifies that it is the owner of said lands and that the same are not subject to any mortgage.

DATE: October 13, 1983.

By: Frank N. Champion
Frank N. Champion, Reg. No. 6254
Land-Surveyor

DANIEL INTERNATIONAL CORPORATION, OWNER

By: R. Caldwell Englund
R. Caldwell Englund
Vice-President, Administration

By: T. Charlie Tickle
T. Charlie Tickle
Assistant Secretary

STATE OF ALABAMA)
SHELBY COUNTY)

I, Joyce T. Nardis, as Notary Public in and for said County and State, do hereby certify that Frank N. Champion, whose name is signed to the foregoing certificate as Land Surveyor, being known to me, acknowledged before me, on this date, that after having been duly informed of the contents of said certificate, he executed same voluntarily as such Land Surveyor, and with full authority therefor.

Given under my hand and seal this the 13th day of October, 1983

My Commission Expires May 24, 1985

By: Joyce T. Nardis
Notary Public

STATE OF ALABAMA)
SHELBY COUNTY)

I, Joyce T. Nardis, as Notary Public in and for said County and State, do hereby certify that R. Caldwell Englund and T. Charlie Tickle, whose names are signed to the foregoing certificate as Vice-President, Administration and Assistant Secretary of Daniel International Corporation, as Owner of Meadow Brook - Seventh Sector - Unit 1, both being known to me, acknowledged before me, on this date that after having been duly informed of the contents of said certificate, they executed same voluntarily and with full authority therefor.

Given under my hand and seal this the 13th day of October, 1983

By: Joyce T. Nardis
Notary Public

RESOLUTION:

Be it resolved by the Shelby County Commission, that the assent of this body be and the same hereby is given to the dedication of the streets, alleys, and public grounds as shown on map or plat of Meadow Brook - Seventh Sector - Unit 1, which said map or plat is certified to have been made by Frank N. Champion, as Land Surveyor at the instance of R. Caldwell England and T. Charlie Tickle as Vice-President, Administration and Assistant Secretary, respectively of Daniel International Corporation and has been exhibited to this board said map or plat being further identified by a recital of the approval of this board signed by: Myra B. Davis County Clerk of even date herewith.

DATE: 12/7/83

APPROVED: John Gary Ray DATE: 12-7-83
COUNTY ENGINEER

APPROVED: Samuel T. Dunn DATE: 12-7-83
PLANNING COMMISSION

APPROVED: Dean Holcombe Jr. DATE: 10-27-83
SHELBY COUNTY HEALTH OFFICER

APPROVED: Winston M. Bartlett DATE: 10-27-83
FIRE CHIEF, NORTH SHELBY COUNTY

151