6A

RESTR.—57 pg. 23

MAP BOOK 9 PAGE-6

MEADOW BROOK 11TH SECTOR

SITUATED IN THE NORTH ½ OF SECTION 18, TOWNSHIP 19 SOUTH, RANGE 2 WEST, SHELBY COUNTY, ALABAMA

SCALE 1"=60'

DATE: FEB. 23, 1984

KENNETH B. WEYGAND
REG. ENGR. - L.S. # 11768

NOTE: THE PURPOSE OF THIS SUBDIVISION IS TO PROVIDE FOR THE CONSTRUCTION OF SINGLE FAMILY RESIDENCES ONLY.

STATE OF ALABAMA)
JEFFERSON COUNTY)

The undersigned, Kenneth B. Weygand, a registered Engineer-and Surveyor, in the State of Alabama, and H. M. Davis, Jr., John B. Davis, Hamilton Perkins, Jr. and Kenneth B. Weygand of The Meadow Brook Partnership, an Alabama General Partnership, as owners, hereby certify that that plat or map of the land pursuant to a survey made by said Engineer-Surveyor and that the survey and map made by him was made at the instance of said owners; that this plat or map is a correct map of the lands shown thereon and known as MEADOW BROOK 11TH SECTOR; that said Engineer-Surveyor has laid off and divided said lands, giving the length and bearings of the boundaries of each lot, and streets, showing the streets, alleys, and building grounds, giving the widths, lengths, and bearings of said streets, as well as the number of each lot and block, and showing the relation of the same to the government survey and that iron pins have been installed at all lot corners and curve points, and are designated by small iron circles on said plat or map. The owners also certify that they are the owners of said lands and that the same are not subject to any mortgage, except a mortgage held by the following mortgagee: Amsouth Bank, N.A.

Dated: May 23, 1984

By: Kenneth B. Weygand
Kenneth B. Weygand
Registered Engineer-L.S. #11768

THE MEADOW BROOK PARTNERSHIP, AN ALABAMA GENERAL PARTNERSHIP:

By: H. M. Davis, Jr., Partner

By: John B. Davis, Partner

By: Hamilton Perkins, Jr., Partner
AMSOUTH BANK N.A.
By: Kenneth B. Weygand

STATE OF ALABAMA)
JEFFERSON COUNTY)

I, Donna G. Glass, as Notary Public in and for said County and State, do hereby certify that Kenneth B. Weygand, whose name is signed to the foregoing certificate as Engineer-Surveyor, who is known to me, acknowledged before me, on this date, that after having been duly informed of the contents of said certificate, he executed same voluntarily as such Engineer-Surveyor and with full authority therefor.

Given under my hand and seal this 23rd day of May, 1984.

By: Donna G. Glass
Notary Public

My commission expires: 10/20/87

STATE OF ALABAMA)
JEFFERSON COUNTY)

I, Donna G. Glass, as Notary Public in and for said County and State, do hereby certify that Kenneth B. Weygand, whose name is signed to the foregoing certificate as Partner of the Meadow Brook Partnership, an Alabama General Partnership, who is known to me, acknowledged before me, on this date that after having been duly informed of the contents of said certificate, he executed same voluntarily as such partner and with full authority therefor.

Given under my hand and seal this 23rd day of May, 1984.

By: Donna G. Glass
Notary Public

My commission expires: 10/20/87

STATE OF ALABAMA)
JEFFERSON COUNTY)

I, Donna G. Glass, as Notary Public in and for said County and State, do hereby certify that H. M. Davis, Jr., John B. Davis, and Hamilton Perkins, Jr., whose names are signed to the foregoing certificate as Partners of The Meadow Brook Partnership, an Alabama General Partnership, who are known to me, acknowledged before me, on this date, that after having been duly informed of the contents of said certificate, they executed same voluntarily as such Partners and with full authority therefor.

Given under my hand and seal this 23rd day of May, 1984.

By: Donna G. Glass
Notary Public

My commission expires: 10/20/87

STATE OF ALABAMA)
JEFFERSON COUNTY)

I, Donna G. Glass, as Notary Public in and for said County and State, do hereby certify that Kenneth B. Weygand, whose name is signed to the foregoing certificate as Partner of AMSOUTH BANK, N.A., mortgagee, who is known to me, acknowledged before me, on this date, that after having been duly informed of the contents of said certificate, he executed same voluntarily as such partner and with full authority therefor.

Given under my hand and seal this 23rd day of May, 1984.

By: Donna G. Glass
Notary Public

☆ INDICATES LOTS WITHHELD PENDING INDIVIDUAL HEALTH DEPT APPROVAL

Lots 50 and 61 are restricted to three bedrooms.
Lots 14 and 58 are required to have field lines at a depth of 24"

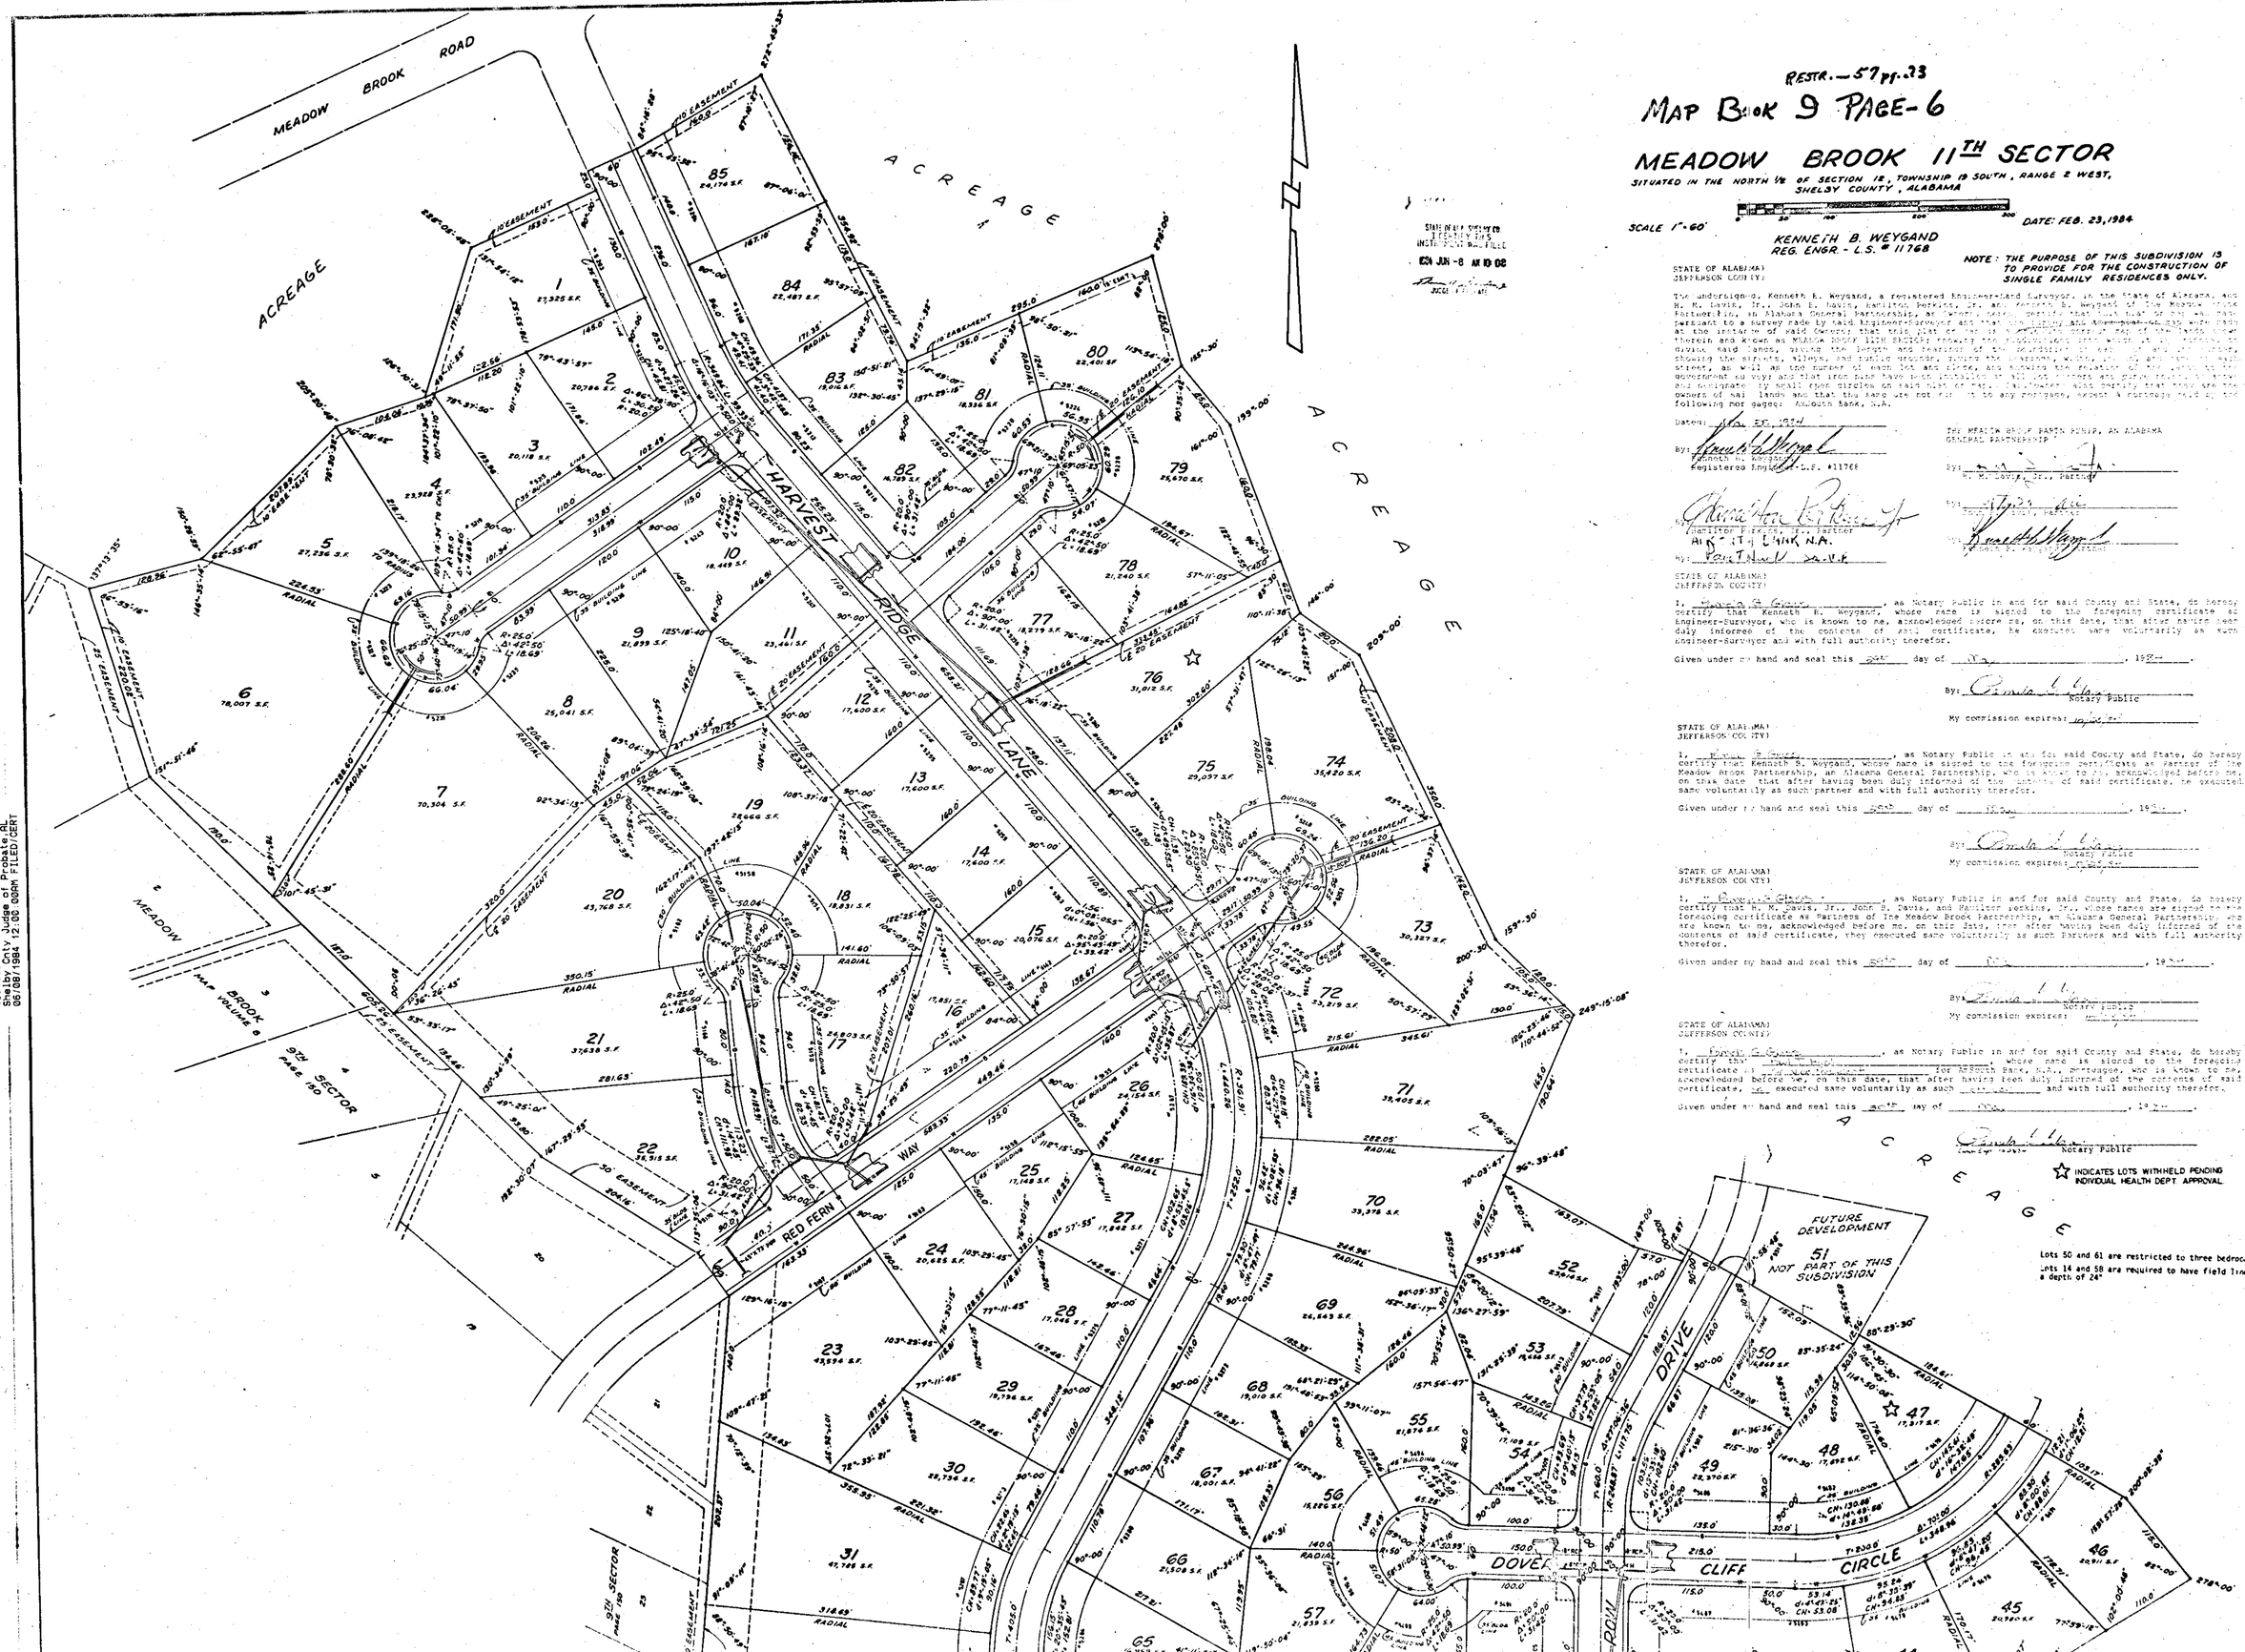

STATE OF ALABAMA
JEFFERSON COUNTY
I HEREBY CERTIFY THIS INSTRUMENT WAS FILED
1984 JUN -8 AM 10:02
JUDGE OF PROBATE

19840608000120510 1/2 $.00
Shelby Cnty Judge of Probate, AL
06/08/1984 12:00:00AM FILED/CERT

1984060800012050 2/2 $.00
Shelby Cnty Judge of Probate,AL
06/08/1984 12:00:00AM FILED/CERT

6-B

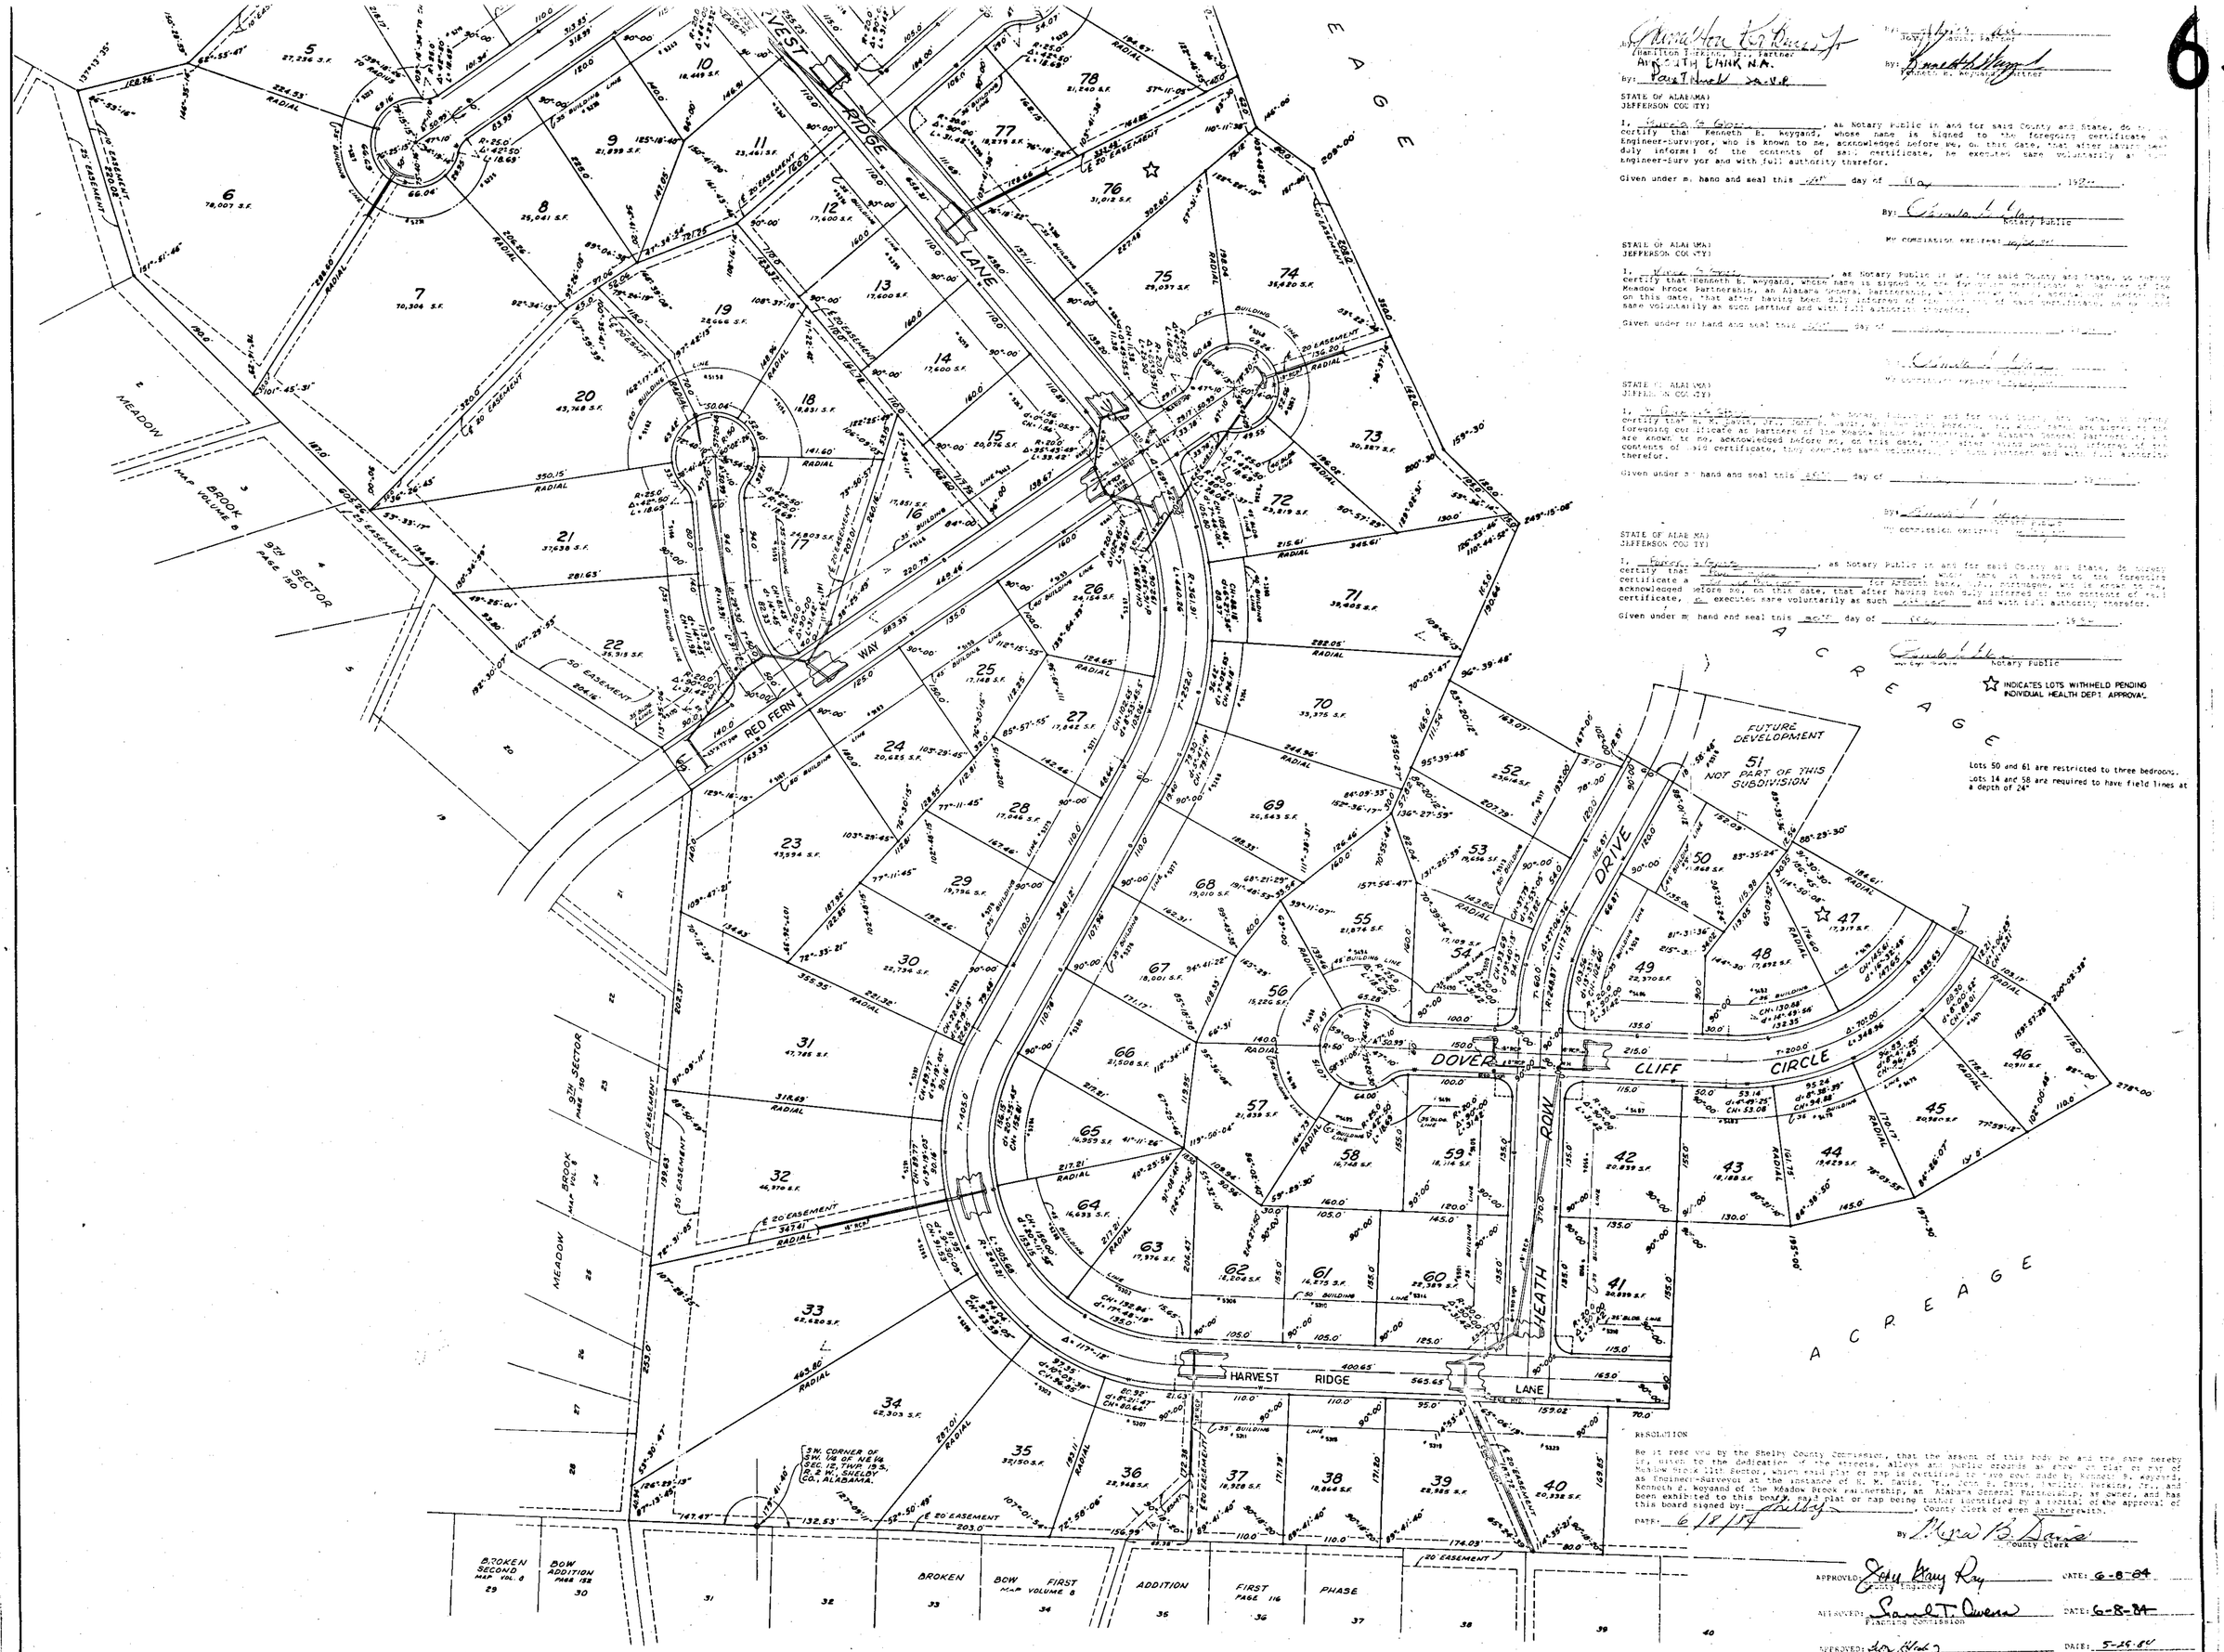

Hamilton Perkins, Jr., Partner
AIRSOUTH BANK N.A.
By: [signature]

Joseph Davis, Partner
By: [signature]
Kenneth B. Weygand, Partner

STATE OF ALABAMA)
JEFFERSON COUNTY)

I, [signature], as Notary Public in and for said County and State, do hereby certify that Kenneth B. Weygand, whose name is signed to the foregoing certificate as Engineer-Surveyor, who is known to me, acknowledged before me, on this date, that after having been duly informed of the contents of said certificate, he executed same voluntarily as such Engineer-Surveyor and with full authority therefor.

Given under my hand and seal this 24th day of May, 1984.

By: [signature]
Notary Public

My commission expires: [illegible]

STATE OF ALABAMA)
JEFFERSON COUNTY)

I, [signature], as Notary Public in and for said County and State, do hereby certify that Kenneth B. Weygand, whose name is signed to the foregoing certificate as partner of the Meadow Brook Partnership, an Alabama General Partnership, and who is known to me, acknowledged before me, on this date, that after having been duly informed of the contents of said certificate, he executed same voluntarily as such partner and with full authority therefor.

Given under my hand and seal this 24th day of May, 1984.

By: [signature]
Notary Public

My commission expires: [illegible]

STATE OF ALABAMA)
JEFFERSON COUNTY)

I, [signature], as Notary Public in and for said County and State, do hereby certify that H. M. Davis, Jr., John E. Davis, and Joseph Davis, whose names are signed to the foregoing certificate as partners of the Meadow Brook Partnership, an Alabama General Partnership, and who are known to me, acknowledged before me, on this date, that after having been duly informed of the contents of said certificate, they executed same voluntarily as such partners and with full authority therefor.

Given under my hand and seal this 24th day of May, 1984.

By: [signature]
Notary Public

My commission expires: [illegible]

STATE OF ALABAMA)
JEFFERSON COUNTY)

I, [signature], as Notary Public in and for said County and State, do hereby certify that [illegible], whose name is signed to the foregoing certificate a [illegible] for Amount Sale, [illegible] Mortgagee, and is known to me, acknowledged before me, on this date, that after having been duly informed of the contents of said certificate, he executed same voluntarily as such [illegible] and with full authority therefor.

Given under my hand and seal this 24th day of May, 1984.

[signature]
Notary Public

☆ INDICATES LOTS WITHHELD PENDING INDIVIDUAL HEALTH DEPT. APPROVAL.

Lots 50 and 61 are restricted to three bedrooms.
Lots 14 and 58 are required to have field lines at a depth of 24".

RESOLUTION

Be it resolved by the Shelby County Commission, that the assent of this body be and the same hereby is, given to the dedication of the streets, alleys and public grounds as shown on plat or map of Meadow Brook 9th Sector, which said plat or map is pertaining to and was made by Kenneth B. Weygand, as Engineer-Surveyor at the instance of H. M. Davis, Jr., John E. Davis, Joseph Davis, Jr., and Kenneth B. Weygand of the Meadow Brook Partnership, an Alabama General Partnership, as owner, and has been exhibited to this board, said plat or map being further identified by a recital of the approval of this board signed by: [signature], County Clerk of even date herewith.

DATE: 6/8/84

By [signature]
County Clerk

APPROVED: [signature] County Engineer — DATE: 6-8-84

APPROVED: [signature] Planning Commission — DATE: 6-8-84

APPROVED: [signature] Shelby County Health Officer — DATE: 5-29-84

APPROVED: [signature] Chief Shelby County Fire Chief — DATE: 5-29-84