MAP Book 9 Page 51

Roger Massey 663-1150

STATE OF ALABAMA SHELBY CO.
I CERTIFY THIS INSTRUMENT WAS FILED
1985 JAN -4 PM 4:16
JUDGE OF PROBATE

A RESIDENTIAL SUBDIVISION

RESURVEY OF BLOCKS 5 AND 12 OF ALABASTER GARDENS

LOCATED IN THE SOUTHEAST 1/4 OF THE SOUTHWEST 1/4 OF SECTION 35, TOWNSHIP 20 SOUTH, RANGE 3 WEST, SHELBY COUNTY, ALABAMA

SCALE 1"=40' DECEMBER, 1984

GRAPHIC SCALE 0 25 50 100 200 300'

ENMAR CORPORATION — OWNER
ALLEN WHITLEY — SURVEYOR

NOTE: All easements shown on this map are for public utilities, sanitary sewers, storm sewers, storm ditches and may be used for such purposes to serve property both within and without this subdivision.

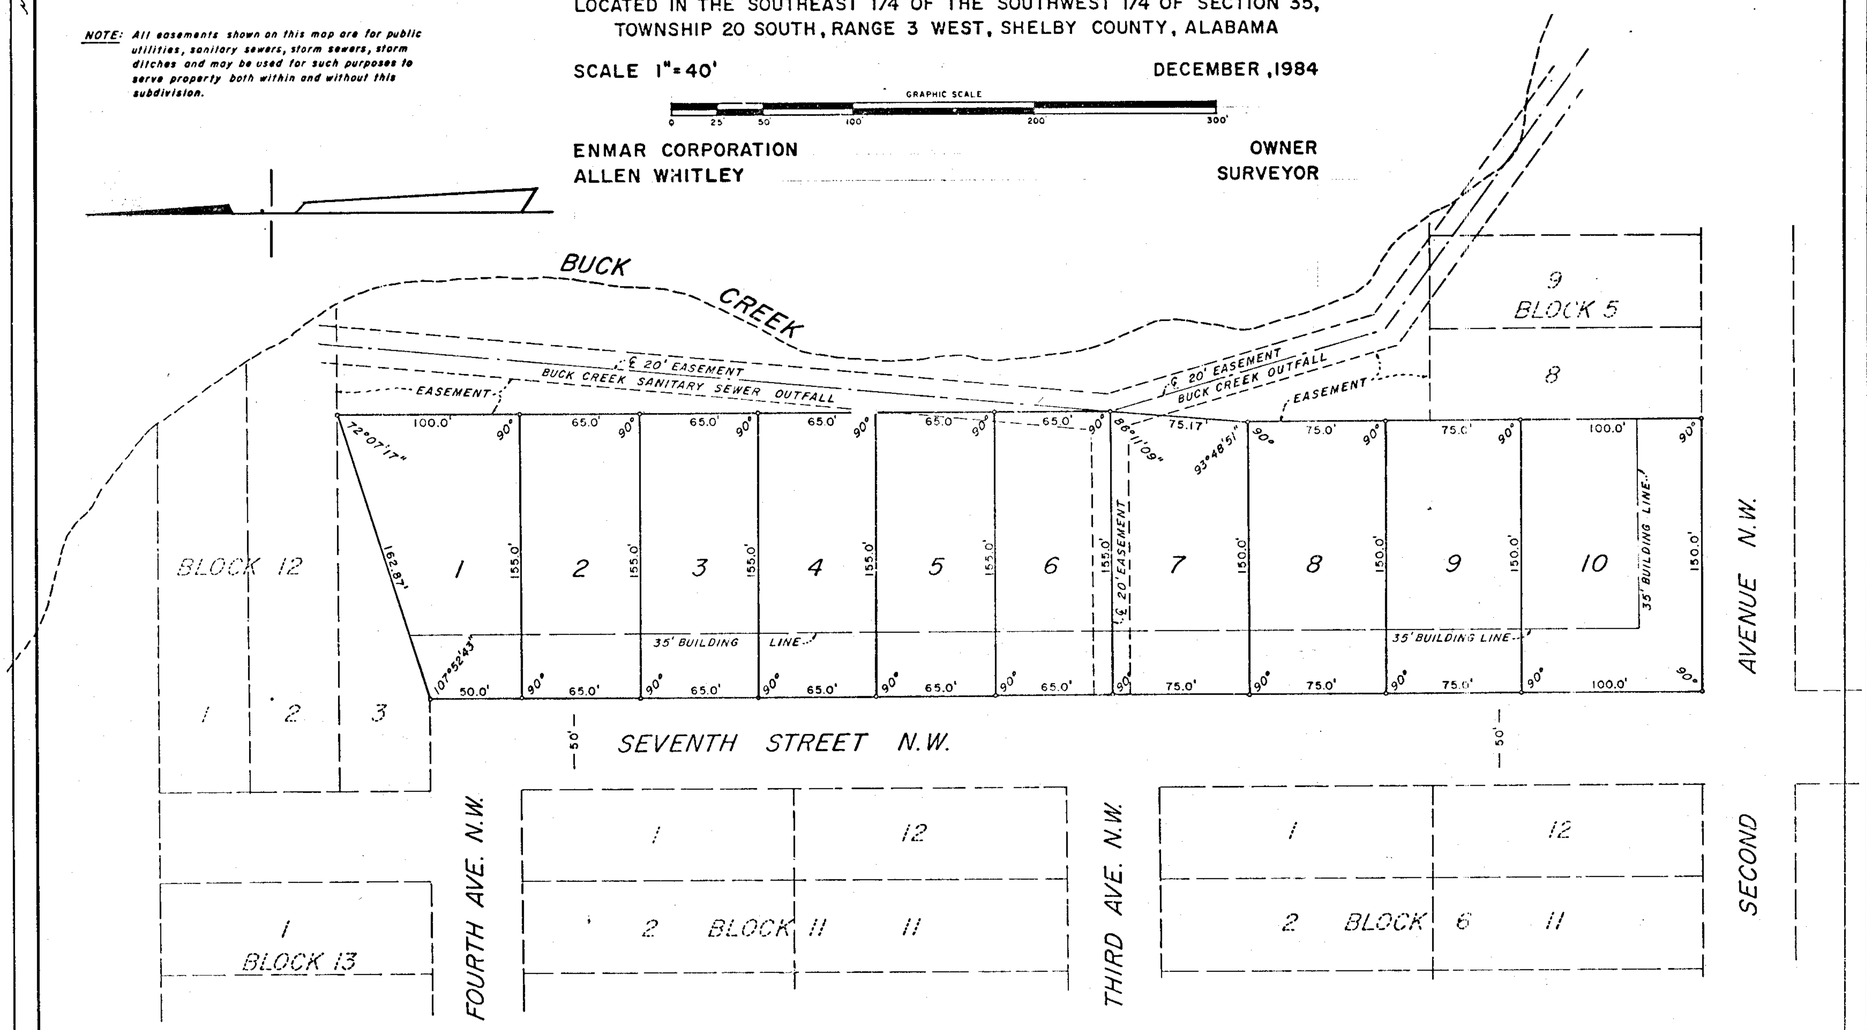

STATE OF ALABAMA
SHELBY COUNTY

THE UNDERSIGNED ALLEN WHITLEY, REGISTERED ENGINEER AND LAND SURVEYOR, STATE OF ALABAMA, AND ROGER MASSEY AND JAMES ELLIOTT, PRESIDENT AND VICE PRESIDENT-SECRETARY OF ENMAR CORPORATION, OWNER, HEREBY CERTIFY THAT THIS PLAT OR MAP WAS MADE PURSUANT TO A SURVEY MADE BY SAID SURVEYOR, AND THAT SAID SURVEY AND THAT THIS PLAT OR MAP WERE MADE AT THE INSTANCE OF SAID OWNER. THAT THIS PLAT OR MAP IS A TRUE AND CORRECT MAP OF LANDS SHOWN THEREIN AND KNOWN AS RESURVEY OF BLOCKS 5 AND 12 OF ALABASTER GARDENS; SHOWING THE SUBDIVISIONS INTO WHICH IT IS PROPOSED TO DIVIDE SAID LANDS; GIVING THE BEARINGS AND LENGTHS OF THE BOUNDARIES OF EACH LOT AND ITS NUMBER; SHOWING THE STREETS, ALLEYS, AND PUBLIC GROUNDS; GIVING THE BEARINGS, LENGTHS, WIDTH AND NAME OF EACH STREET AS WELL AS THE NUMBER OF EACH LOT AND BLOCK AND SHOWING THE RELATION OF THE LANDS SO PLATTED TO THE ADJOINING RECORDED SUBDIVISION; AND THAT IRON PINS HAVE BEEN INSTALLED AT ALL LOT CORNERS AS SHOWN AND DESIGNATED BY SMALL OPEN CIRCLES ON SAID PLAT OR MAP. SAID OWNERS ALSO CERTIFY THAT THEY ARE THE OWNERS OF SAID LANDS AND THE SAME ARE NOT SUBJECT TO ANY MORTGAGE.

IN WITNESS WHEREOF WE HAVE HEREUNTO SET OUR HANDS THIS THE 3RD DAY OF DECEMBER, 1984.

ENMAR CORPORATION, OWNER

BY: Roger Massey Pres
ROGER MASSEY, PRESIDENT

BY: James Elliott
JAMES ELLIOTT, VICE PRES.-SEC.

BY: Allen Whitley
ALLEN WHITLEY, ENGINEER & SURVEYOR
ALABAMA REG. NO. 3945

APPROVED: George Holcombe
GEORGE HOLCOMBE, JR., ENVIRONMENTALIST
SHELBY COUNTY HEALTH DEPARTMENT

BY: Roger N. Wheeler
ROGER N. WHEELER, MAYOR
CITY OF ALABASTER

STATE OF ALABAMA
SHELBY COUNTY

I, JOYCE YANCY, AS NOTARY PUBLIC IN AND FOR SAID COUNTY AND STATE, DO HEREBY CERTIFY THAT ALLEN WHITLEY, WHOSE NAME IS SIGNED TO THE FOREGOING CERTIFICATE AS SURVEYOR, AND ROGER MASSEY AND JAMES ELLIOTT, WHOSE NAMES ARE SIGNED TO THE SAME AS PRESIDENT AND VICE PRESIDENT-SECRETARY, RESPECTIVELY, OF ENMAR CORPORATION, OWNER OF THE PROPERTY SHOWN HEREON AND KNOWN AS RESURVEY OF BLOCKS 5 AND 12 OF ALABASTER GARDENS, AND WHO ARE KNOWN TO ME, ACKNOWLEDGED BEFORE ME ON THIS DATE, THAT AFTER HAVING BEEN DULY INFORMED OF THE CONTENTS OF SAID CERTIFICATE, THEY EXECUTED SAME VOLUNTARILY AS SUCH OFFICERS AND/OR INDIVIDUALS WITH FULL AUTHORITY THEREFOR.

GIVEN UNDER MY HAND AND SEAL THIS THE 3RD DAY OF DECEMBER, 1984.

BY: _____
JOYCE YANCY, NOTARY PUBLIC

BE IT RESOLVED BY THE MAYOR AND CITY COUNCIL OF THE CITY OF ALABASTER, ALABAMA, THAT THE ASSENT OF THIS BODY BE, AND THE SAME IS, HEREBY GIVEN TO THE DEDICATION OF THE STREETS, AVENUES, ALLEYS AND EASEMENTS AS SHOWN ON THE MAP OF RESURVEY OF BLOCKS 5 AND 12 OF ALABASTER GARDENS, WHICH HAS BEEN TO THE CITY COUNCIL, SAID MAP BEING FURTHER IDENTIFIED BY A RECITAL OF THE APPROVAL OF THE MAYOR AND THE CITY COUNCIL; THAT THIS NOT BE CONSTRUED AS AN ASSUMPTION OF DOMINION BY THE CITY OVER ANY STREET, ALLEY OR PUBLIC GROUNDS SHOWN ON SAID MAP OR IMPOSE ANY LIABILITY UPON THE CITY FOR THE UPKEEP OF SAME.

BY: Dorothy Henry
DOROTHY HENRY, CITY CLERK,
CITY OF ALABASTER

BY: Thomas M. Allen
THOMAS M. ALLEN, BUILDING INSPECTOR,
CITY OF ALABASTER

19850100000035190 1/1 $.00
Shelby County Judge of Probate, AL
01/04/1985 12:00:00PM FILED/CERT

ROBERTS & SON, INC.
PRINTING & LITHOGRAPHING
INCORPORATING AND MICRO-REPRODUCTION
P. O. BOX 3332
BIRMINGHAM, ALABAMA
PHONE 323-2323