1985080200016800 1/1 $.00
Shelby Cnty Judge of Probate, AL
08/02/1985 12:00:00AM FILED/CERT

MAP BOOK 9 PAGE 94

Don Mur. 2H
98 - 1685

STATE OF ALA. SHELBY CO.
I CERTIFY THIS INSTRUMENT WAS FILED
1985 AUG -2 PM 4:09
JUDGE OF PROBATE

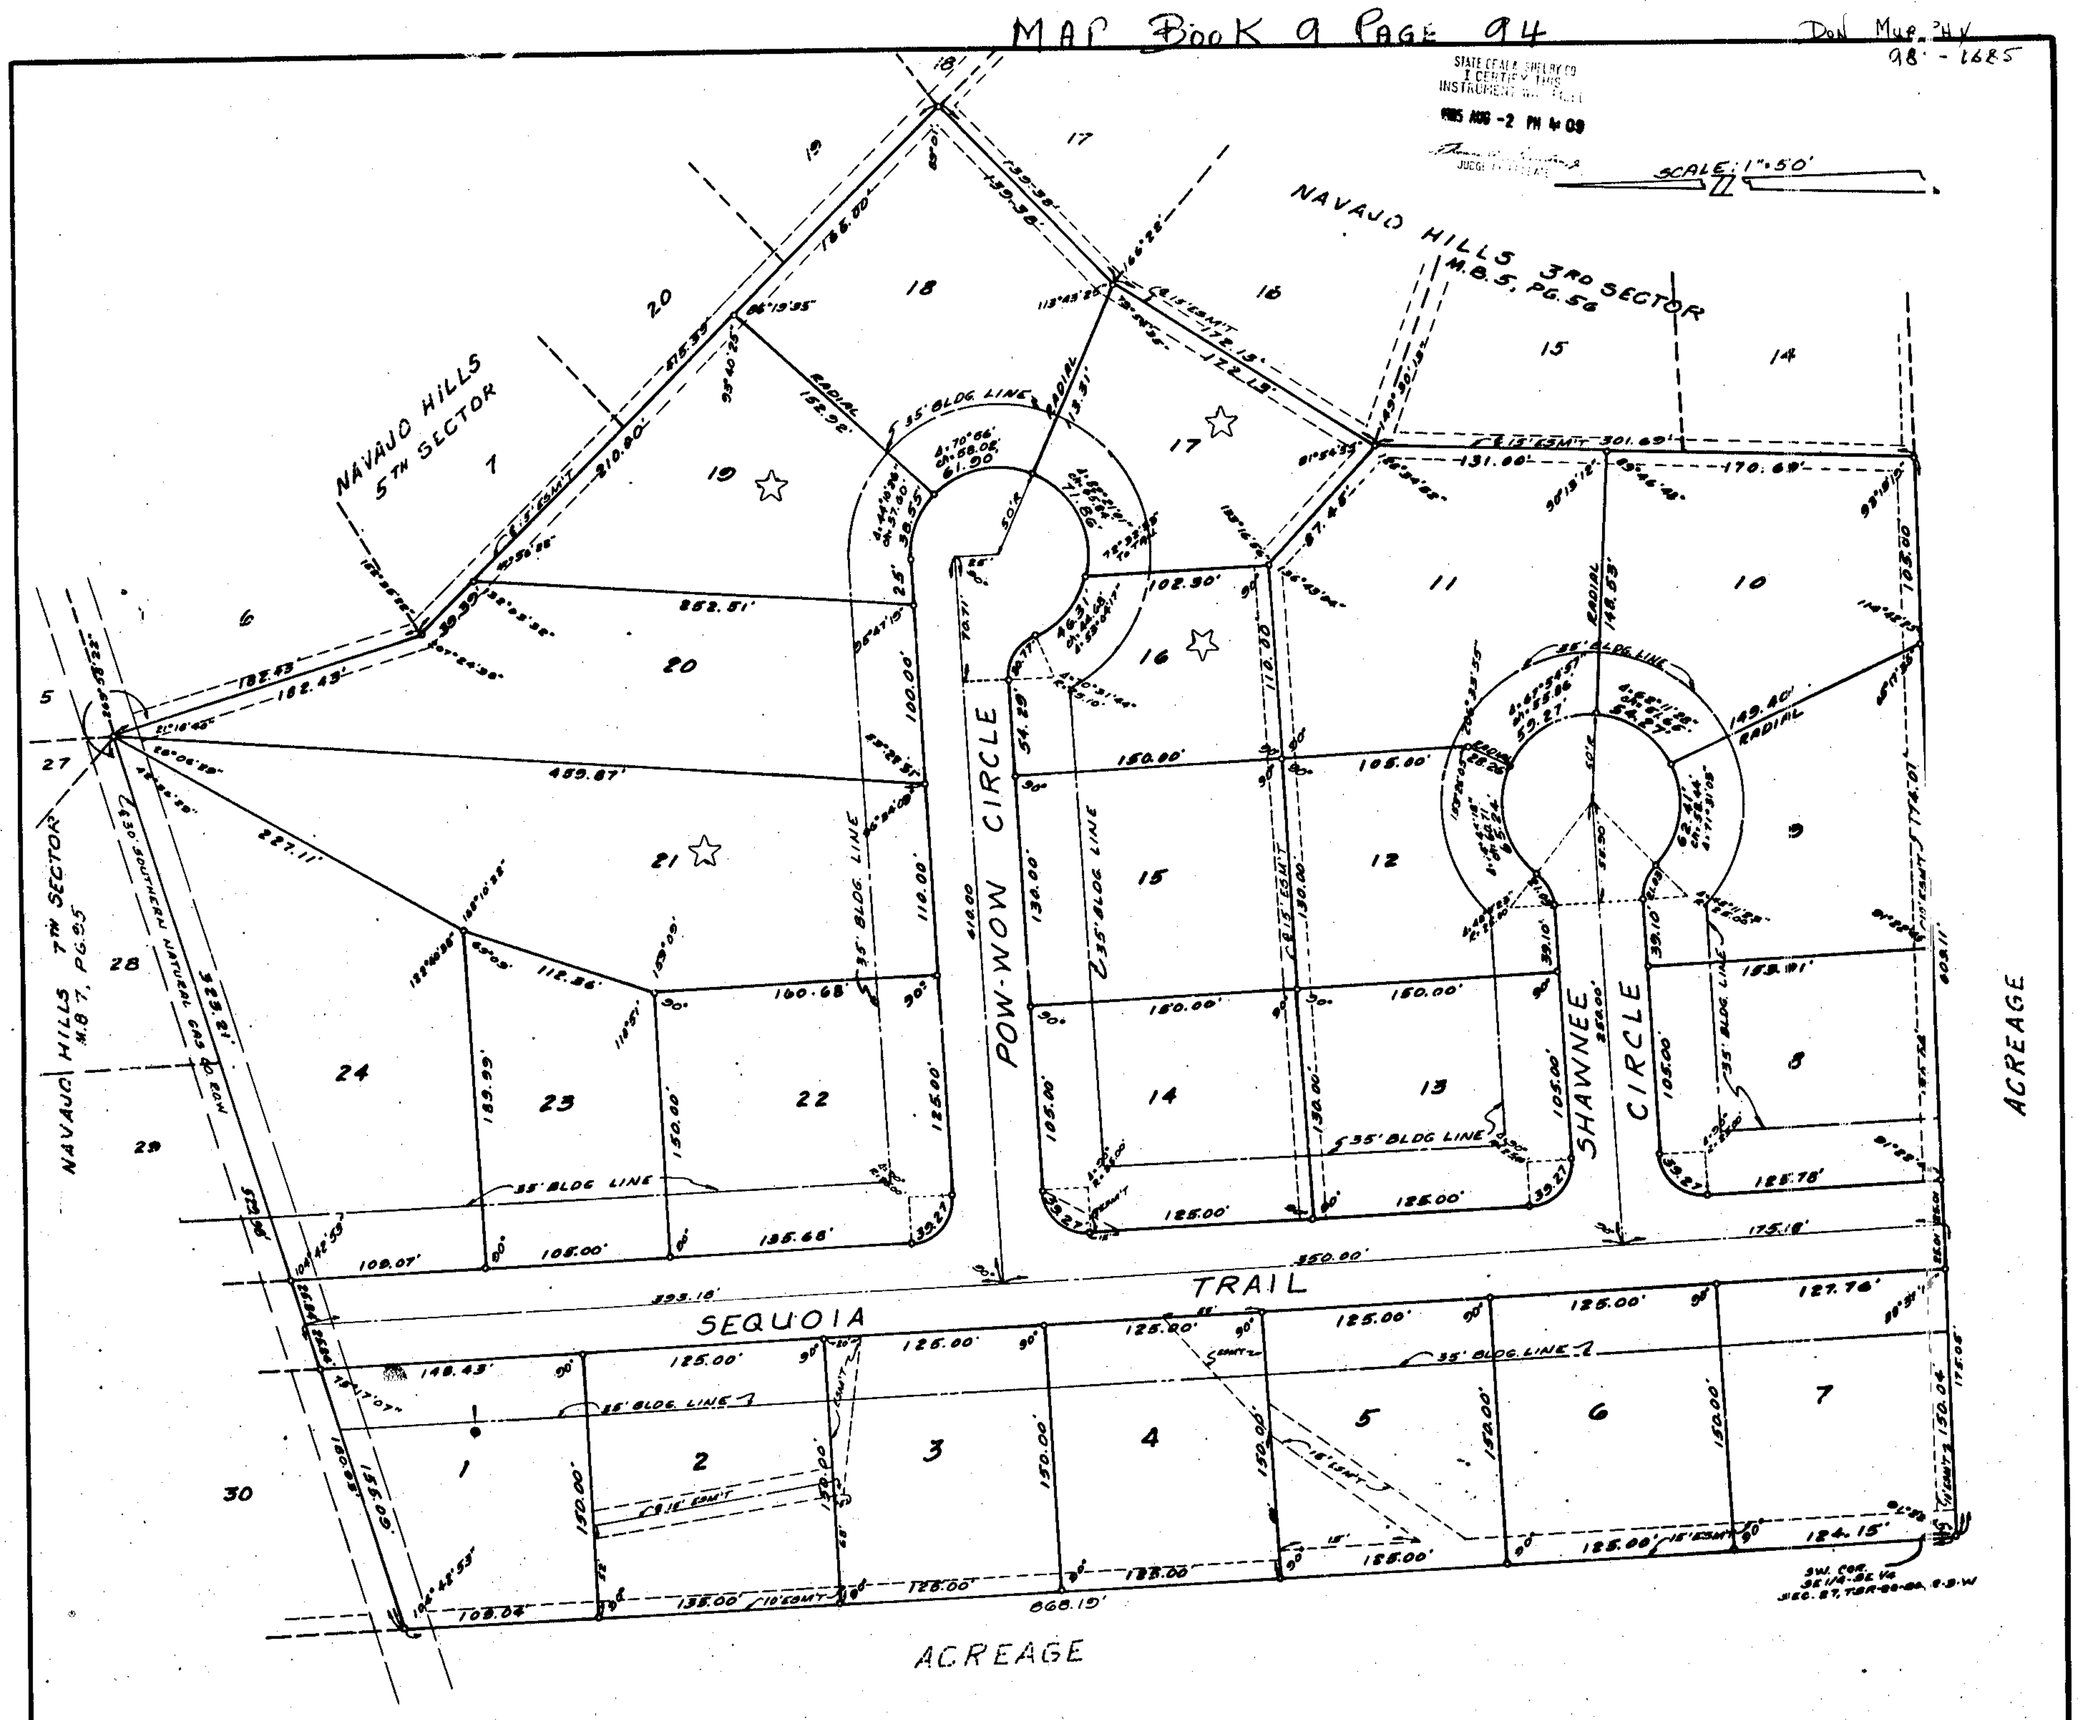

NAVAJO HILLS
8th SECTOR

SITUATED IN THE SW COR. OF THE SE 1/4 - SE 1/4
SECTION 27, TOWNSHIP-20-SOUTH, RANGE-3-WEST
SHELBY CO., AL.

NOTE: ALL EASEMENTS SHOWN ON THIS MAP ARE FOR PUBLIC UTILITIES, SANITARY SEWERS, STORM SEWER, STORM DITCHES AND MAY BE USED FOR SUCH PURPOSES TO SERVE PROPERTY BOTH WITHIN AND WITHOUT THIS SUBDIVISION.

☆ LOTS NOT APPROVED BY THE HEALTH DEPT. LOTS WITHHELD FOR FURTHER REVIEW DURING RAINY SEASON.

SCALE: 1" = 50' DATE: 6/26/85

0 10 25 50 75 100 150 200

COULTER, GAY, SALMON & MARTIN ENG. CO., INC
HOMEWOOD, ALABAMA

STATE OF ALABAMA
SHELBY COUNTY

We, the undersigned, Jimmy A. Gay, A Registered Surveyor, and Navajo Properties a General Partnership, Owner, do hereby certify that this is a correct plat or map of survey made by Jimmy A. Gay, Registered Land Surveyor, of the aforesaid property showing the streets, avenues, or other public ways and giving the name and width of each street or avenue and the number and dimension of each lot and block and showing the relation of the land so platted to the Government Survey of Section 27, Township 20 South, Range 3 West.

In Witness whereof, the said Jimmy A. Gay, has set his hand and seal and the Owner, has executed these presents this 6TH day of July 1985.

Jimmy A. Gay
Jimmy A. Gay, President, Reg. No. 8759
COULTER, GAY, SALMON & MARTIN ENGINEERING CO., INC.

ALABAMA REGISTERED No. 8759 LAND SURVEYOR JIMMY A. GAY

NAVAJO PROPERTIES A GENERAL PARTNERSHIP, Owner

BY: Donald Ray Bailey
Donald Ray Bailey

BY: Donald Ray Murphy
Donald Ray Murphy

BY: Jackie Williams
Jackie Williams

BY: Benny Griffin
Benny Griffin

I, Carol N. Livingston, a Notary Public in and for said County and State, do hereby certify that Jimmy A. Gay, Registered Land Surveyor, and Navajo Properties a General Partnerhship, Owner, whose names are signed to the foregoing certificate and who are known to me, acknowledged before me on this date, that being duly informed of the contents of said certificate, they executed same voluntarily on the day the same bears date.

Given under my hand and seal this the 6 day of July 1985. Carol N. Livingston NOTARY PUBLIC 6-27-87

RESOLUTION:

Be it resolved by the Mayor and the City Council of the City of Alabaster, Alabama, that the assent of this body be and the same hereby is given to the dedication of the streets, avenues, alleys and easements and are shown on the map of Navajo Hills, 8th Sector, which has been exhibited to the City Council, said map being further identified by a recital of approval of the Mayor and the City Council, that this shall not be construed as an assumption of dominion by the City over any street, alley or public grounds shown on said Map or impose any liability upon the City for the upkeep of same.

Roger N. Wheeler
MAYOR, CITY OF ALABASTER

Dorothy Henry
CITY CLERK

APPROVED: [illegible]
SHELBY COUNTY HEALTH DEPARTMENT

PICAS & NONPARIELS 6 12 18 24 30 36
PHONE 822-3122 ROBERTS & SON, INC. P. O. BOX 1303
PRINTERS — BOOKBINDERS — LITHOGRAPHERS BIRMINGHAM, ALABAMA
MICROFILMING AND MICRO-REPRODUCTIONS