MAP BOOK 9 PAGE 102

Ray Martin 663-4022

1985091903020697 0 1/2 $ 0.00
09/19/1985 03:07PM 1 of 1 Map
09/19/1985 2:00 DOAH FILED/CERT




ROBERTS & SON, INC.
PRINTERS
MICROFILMING AND RECORD REPRODUCTIONS
P. O. BOX 1707
BIRMINGHAM, ALABAMA
PHONE 322-3122

1985091900020609 70 2/2 $.00
Shelby County Judge of Probate,AL
09/19/1985 12:00:00AM FILED/CERT

102

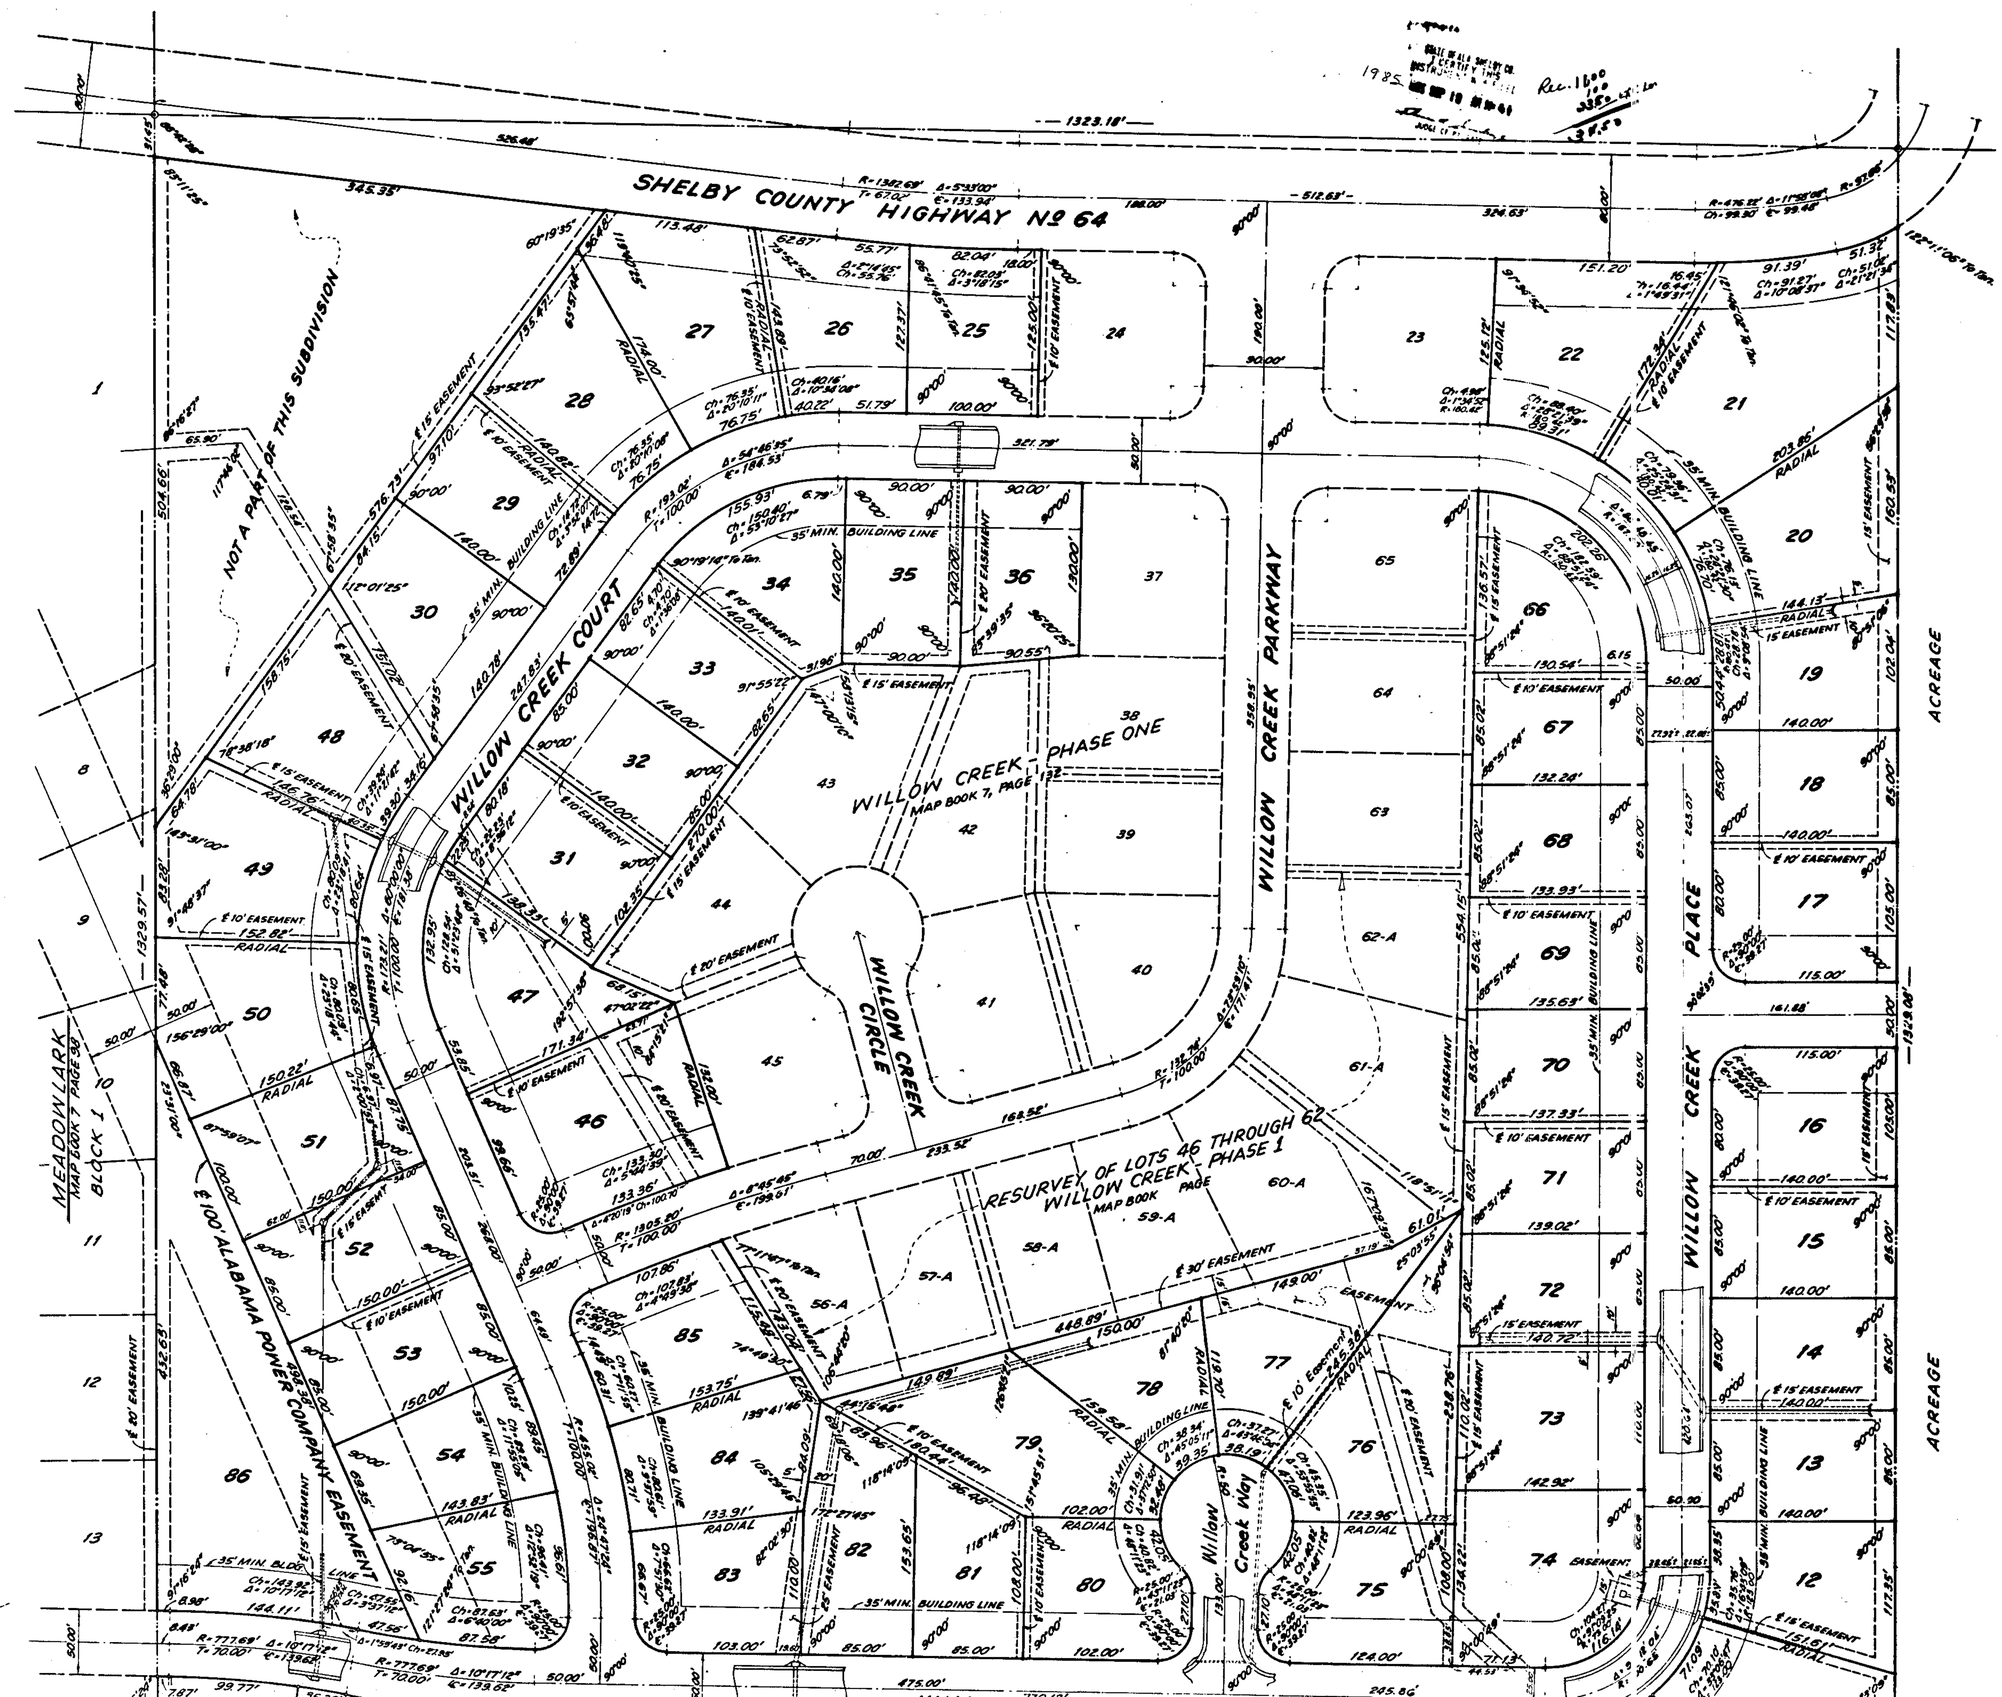


# WILLOW CREEK - PHASE TWO

## SITUATED IN THE SW 1/4 OF THE SE 1/4 OF SECTION 26, TOWNSHIP 20 SO., RANGE 3 W. ALABASTER, ALABAMA

0 10 20 30 40 50 75 100 150 200 300

SCALE: 1"=50'

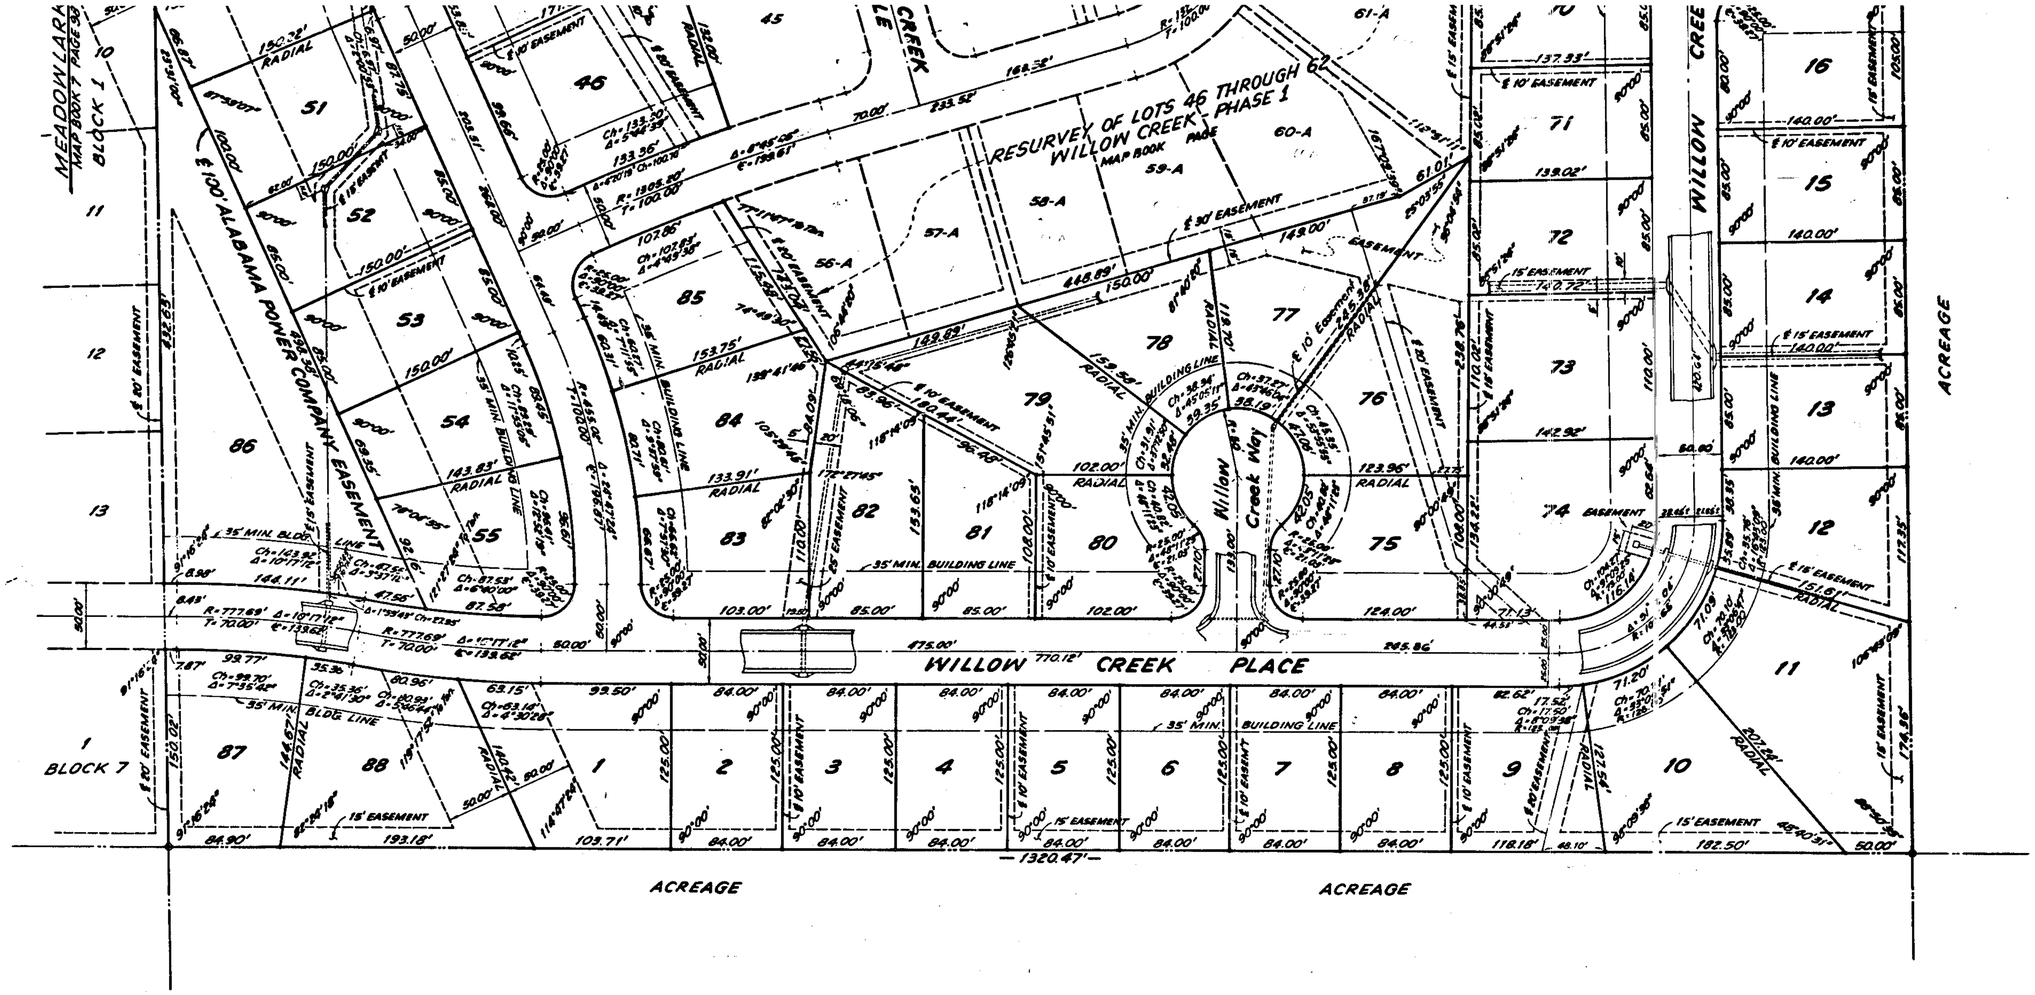I, Carol Joyce Yancy, a notary public in and for said County and State do hereby certify that L. R. Martin, whose name is signed to the foregoing certificate as President and who is known to me, acknowledge before me on this date, that after having been duly informed of the contents of said certificate, they executed the same voluntarily as such officers and/or individuals with full authority therefor.

Given under my hand and seal this the 19th day of Sept., 1985.

My commission expires 10-1-88.

Carol Joyce Yancy
Notary Public

I, Carol Joyce Yancy, a notary public in and for said County and State do hereby certify that Michael L. Wood, whose name is signed to the foregoing certificate as President and who is known to me, acknowledge before me on this date, that after having been duly informed of the contents of said certificate, they executed the same voluntarily as such officers and/or individuals with full authority therefor.

Given under my hand and seal this the 10th day of Sept., 1985.

My commission expires 10-1-88.

Carol Joyce Yancy
Notary Public

I, Carol Joyce Yancy, a notary public in and for said County and State do hereby certify that L. R. Martin and Michael L. Wood, whose name is signed to the foregoing certificate as Managers of Willow Creek, and who is known to me, acknowledge before me on this date, that after having been duly informed of the contents of said certificate, they executed the same voluntarily as such officers and/or individuals with full authority therefor.

Given under my hand and seal this the 10th day of Sept., 1985.

My commission expires 10-1-88.

Carol Joyce Yancy
Notary Public

State of Alabama
Shelby County

The undersigned Jerry O. Peery, Registered Land Surveyor, and Willow Creek, an Alabama General Partnership, Owner, hereby certify that this map or plat was made pursuant to a survey made by said surveyor, and that said survey and that this plat or map were made at the instance of said owner; that this plat or map is a true and correct map of said lands shown therein and known as Willow Creek Phase Two, showing the subdivisions into which it is proposed to divide said lands, giving the lengths and bearings of the boundaries of each lot and its number, showing the streets, alleys and public grounds, giving the bearings lengths, width and name of each street, and showing the relation of the lands so platted to the adjoining recorded subdivisions; and that iron pins have been installed at all lot corners as shown and designated by small open circles on said plat or map. Said owner also certifies that it is the owner of said lands and the same are not subject to any mortgage except that held by Shelby Bank.

In witness whereof we have hereunto set our hands this the 10th day of Sept., 1985.

ALABAMA REGISTERED 12697 LAND SURVEYOR JERRY OAKLEY PEERY

BY: Jerry Oakley Peery
Jerry Oakley Peery, Alabama L.S. #12697

SHELBY BANK - Mortgagee

BY: [illegible]
Designated Officer

WILLOW CREEK, AN ALABAMA GENERAL PARTNERSHIP

BY: Roy L. Martin
Roy L. Martin Construction Inc., General Partner
Roy L. Martin, President

BY: Michael L. Wood
Bama Builders, Inc., General Partner
Michael L. Wood, President

I, Andrea L. Burgess, a notary public in and for said County and State do hereby certify that Roger H. Dunn Jr., whose name is signed to the foregoing certificate as Mayor and who is known to me, acknowledge before me on this date, that after having been duly informed of the contents of said certificate, they executed the same voluntarily as such officers and/or individuals with full authority therefor.

Given under my hand and seal this the 19th day of Sept., 1985.

My commission expires Exp. 1-9-1988.

Andrea L. Burgess
Notary Public

Be it resolved by the Mayor and City Council of the City of Alabaster, Alabama, that the assent of this body be, and the same is hereby given to the dedication of the streets, avenues, alleys and easements as shown of the map of Willow Creek Phase Two, which has been to the City Council, said map being further identified by a recital of the approval of the Mayor and the City Council; that this not be construed as an assumption of dominion by the City over any street, alley or public grounds shown on said map or impose liability upon the city for the upkeep of same.

By [illegible]
City Clerk, City of Alabaster

APPROVED: [illegible] Mayor, City of Alabaster — DATE: 9-19-85

APPROVED: Thomas [illegible] Building Inspector, City of Alabaster — DATE: 9-19-85

APPROVED: [illegible] Shelby County Health Department — DATE: 7-26-85

ROBERTS & SON, INC.
P. O. BOX 1365
PRINTING, LITHOGRAPHING, PHOTOGRAPHY, BLUEPRINTS, SIGNAGE, REPRODUCTIONS
PHONE 205-620-0000

IB