HAVENWOOD PARK

1ST SECTOR

SITUATED IN THE SW¼-NE¼ of SEC. 10, T-19-S-2-W
SHELBY COUNTY, AL.
SCALE: 1"=50' DATE: July 26, 1985

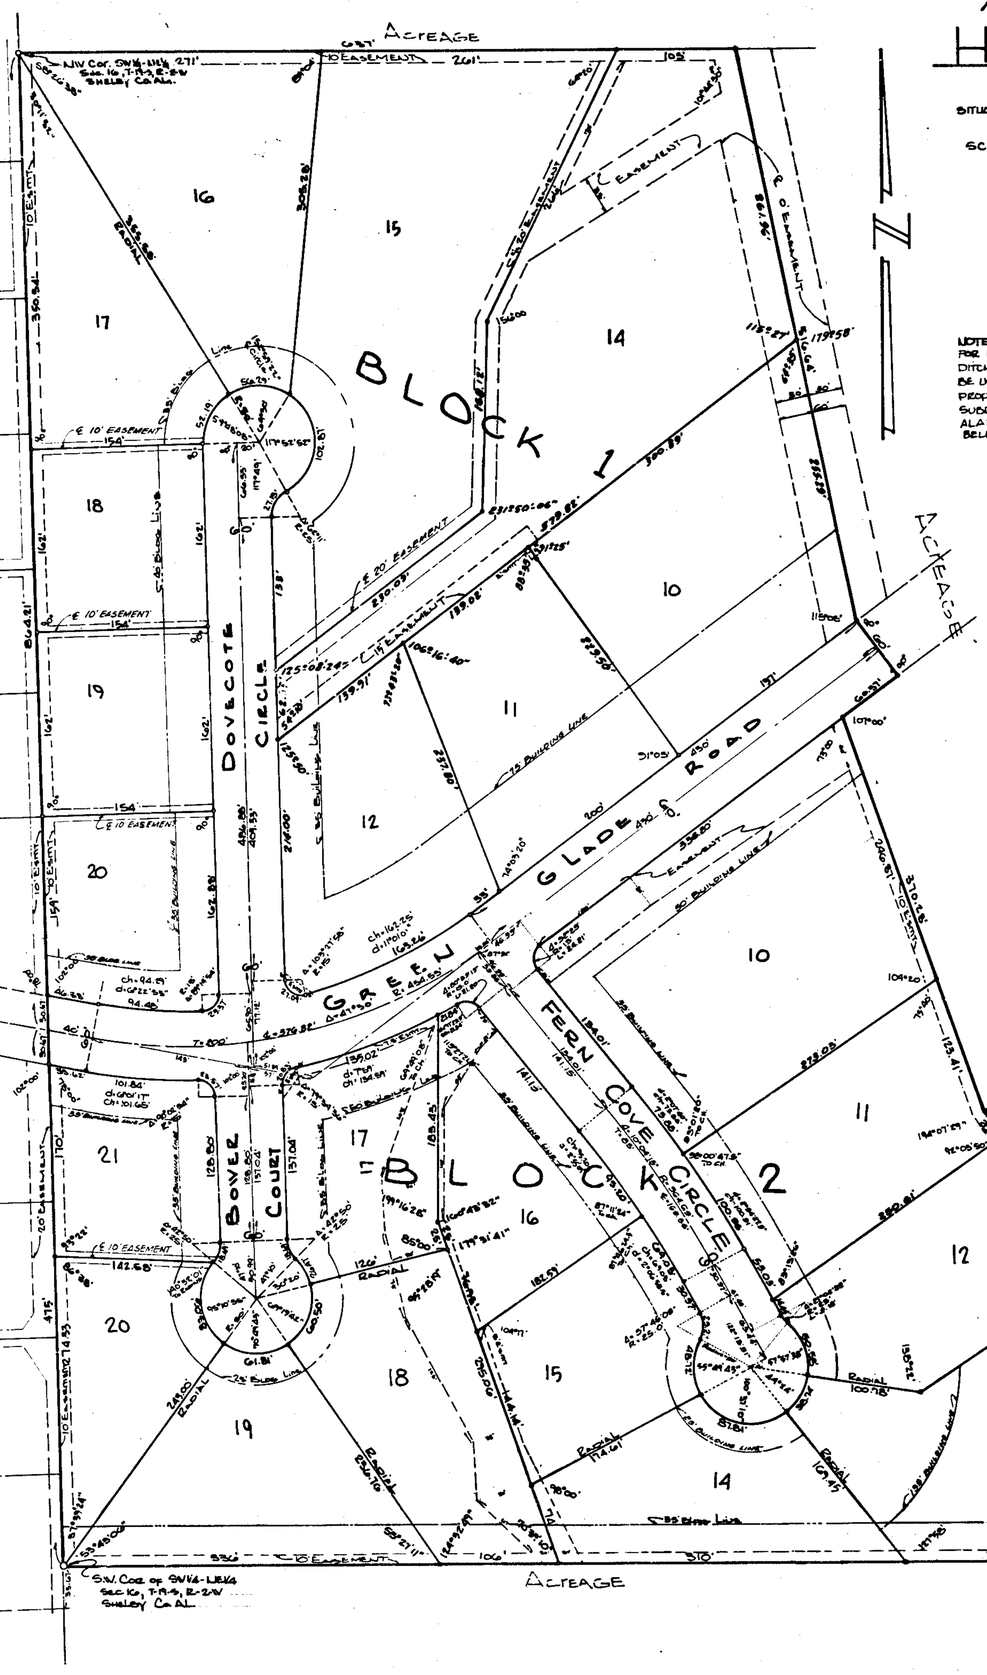

LAURENCE D. WEYGAND
REG. PE & LS # 10373
1700 29th COURT SO.
HOMEWOOD, AL. 35209
PHONE: 871-9020

The purpose of this subdivision is to provide for the construction of single family residence only.

NOTE: ALL EASEMENTS ON THIS MAP ARE FOR PUBLIC UTILITIES, SAN. SEWERS, STORM DITCHES, STORM SEWERS & CABLE TV & MAY BE USED FOR SUCH PURPOSES TO SERVE PROPERTY BOTH WITHIN & WITHOUT THIS SUBDIVISION, AND MAY BE USED BY ALABAMA POWER AND SOUTH CENTRAL BELL.

STATE OF ALABAMA
SHELBY COUNTY

The undersigned Laurence D. Weygand, Registered Engineer and Surveyor, State of Alabama, and Emmett C. Cloud, President and Jack H. Harrison, Secretary, respectively of Havenwood Park, Inc., Owner, hereby certify that this plat or map was made pursuant to a survey made by said surveyor and that said survey and this plat or map were made at the instance of said owners; that this plat or map is a true and correct map of lands shown thereon and known as Havenwood Park, First Sector, showing the subdivisions into which it is proposed to divide said lands, giving the bearings, lengths, width and name of each street, as well as the number of each lot and block, and showing the relation of the lands so platted to the government survey; and that iron pins have been installed at all lot corners and curve points as shown and designated by small open circle on said plat or map. Said owners also certify that they are the owners of said land and that the same are now subject to any mortgage, except a mortgage held by Jefferson Land Services, Inc.

In witness hereof we have hereunto set our hands this the 15th day of Oct., 1985.

BY: Laurence D. Weygand
Laurence D. Weygand, Reg. P.E. & L.S. #10373

BY: H. Wayne Weygand, Jr.
Designated Officer of Jefferson Land Services, Inc.

HAVENWOOD PARK INC., Owners

BY: Emmett W. Cloud
Emmett W. Cloud, President

BY: Jack H. Harrison
Jack H. Harrison, Secretary

STATE OF ALABAMA
SHELBY COUNTY)

I, Clarence E. Gassner Jr., a Notary Public in and for said County and State, hereby certify that Laurence D. Weygand, whose name is signed to the foregoing certificate as Engineer-Land Surveyor, is known to me, acknowledged before me, on this date, that after having been duly informed of the contents of said certificate, he executed same voluntarily and with full authority therefor.

Given under my hand and seal this the 15th day of October, 1985. BY: Clarence E. Gassner Jr.
Notary Public
My Commission Expires 12-4-88

STATE OF ALABAMA
SHELBY COUNTY)

I, Clarence E. Gassner Jr., as Notary Public in and for said County and State, hereby certify that Emmett W. Cloud, President of Havenwood Park, Inc., Owner, is known to me, acknowledged before me, on this date, that after having been duly informed of the contents of said certificate, executed the same voluntarily and with full authority therefor.

Given under my hand and seal this the 15th day of October, 1985. BY: Clarence E. Gassner Jr.
Notary Public
My Commission Expires 12-4-88

STATE OF ALABAMA
SHELBY COUNTY)

I, [illegible], as Notary Public in and for said County and State, hereby certify that Jack H. Harrison, Secretary of Havenwood Park, Inc., Owner, is known to me, acknowledged before me on this date, that after having been duly informed of the contents of said certificate, he executed same voluntarily and with full authority therefor.

Given under my hand and seal this the 7 day of March, 1985. BY: [illegible]
Notary Public
My Commission Expires 7-12-87

BE IT RESOLVED by the Shelby County Commission, that the assent of this body be, and the same hereby is given to the dedication of the streets, alleys and public grounds as shown on this plat or map of Havenwood Park Second Sector, which plat or map is certified to have been made by Laurence D. Weygand, as Engineer-Land Surveyor, at the instance of Emmett W. Cloud and Jack H. Harrison, Owners of Havenwood Park Inc. and has been shown to this Board; said plat or map being further identified by recital of the approval of this Board signed by [illegible], County Clerk of even date herewith.

BY: [illegible] County Clerk — DATE: 12-5-85
BY: Samuel T. Owens, Planning Director — DATE: 12-5-85
BY: John Lacy Ray, County Engineer — DATE: 12-5-85
BY: [illegible] Shelby County Health Department Environmental Supervisor — DATE: 11-26-85
BY: [illegible] North Shelby County Fire District — DATE: 12-5-85

STATE OF ALABAMA
SHELBY COUNTY)

I, [illegible], a Notary Public in and for said County and State, hereby certify that [illegible], whose name is signed to the foregoing certificate as designated officer of Jefferson Land Services, Inc., acknowledged, is known to me, acknowledged before me, on this date, that after having been duly informed of the contents of said certificate, he/she executed same voluntarily and with full authority therefor.

Given under my hand and seal this the 17th day of October, 1985. BY: [illegible]
Notary Public

STATE OF ALA. SHELBY CO.
I CERTIFY THIS INSTRUMENT WAS FILED
'85 DEC -5 PM 2:44
Rec. 19.00
Ind. 1.00
Bk. 10.00
Pge. 1.00
JUDGE OF PROBATE

1985 2050002 09860 1/1 $.001
Shelby Cnty Judge of Probate, AL
12/05/1985 12:00:00AM FILED/CERT

FILMED
DEC 1985
ROBERTS & SON, INC.
BIRMINGHAM, ALABAMA