1986011000008480 1/1 $.00
Shelby Cnty Judge of Probate,AL
01/10/1986 12:00:00AM FILED/CERT

STATE OF ALA. SHELBY CO.
I CERTIFY THIS
INSTRUMENT WAS FILED
1986 JAN 10 AM 10 25
JUDGE OF PROBATE

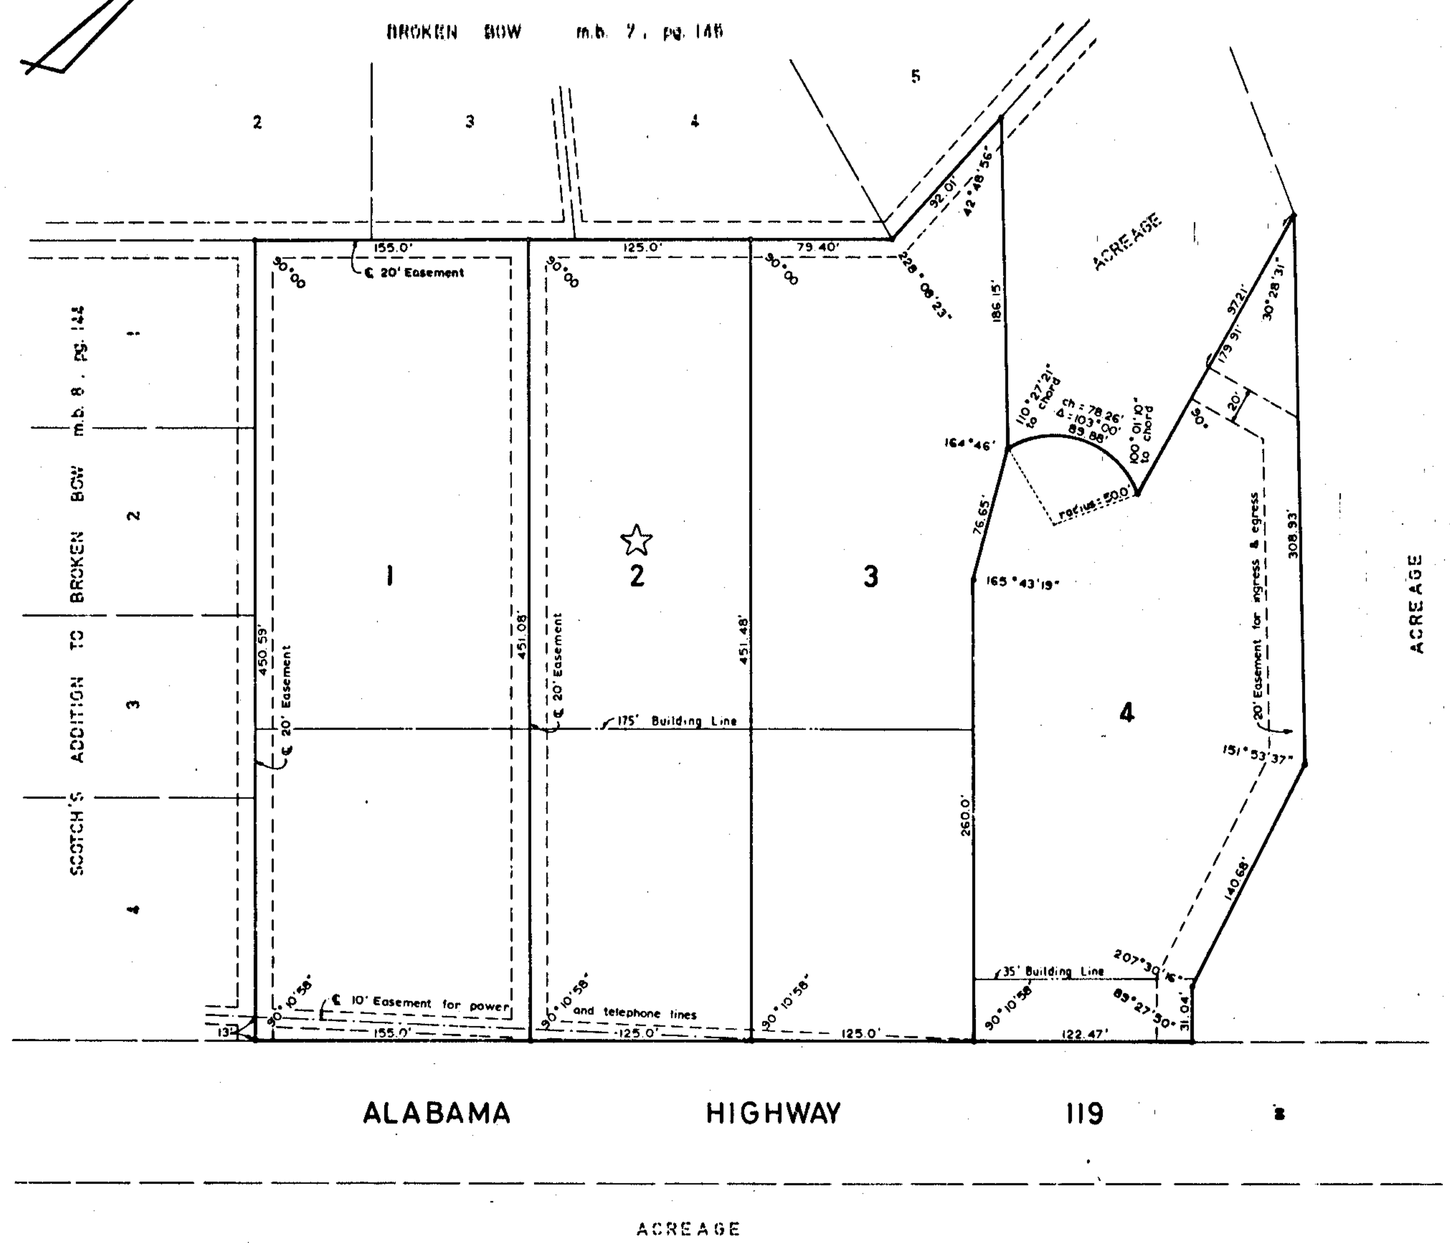

☆ DENOTES LOT 2 WITHELD PENDING "WETWEATHER" TESTING

MEADOW LOOK

Situated in the NE 1/4 of the SE 1/4 of Section 12, Twp. 19s, R. 2w, Shelby County, Alabama.

0 10' 20' 30' 40' 50' 100' 200' 300' 400'

Scale: 1" = 50' Frank N Champion, Reg. No. 6254 October, 1985

STATE OF ALABAMA)
SHELBY COUNTY)

The undersigned, Frank N. Champion, Registered Land surveyor, State of Alabama, Wayne J. Scotch as President and Joe A. Scotch, Jr. as Vice President of Scotch Building & Development Co., Inc., Owner, hereby certify that this plat or map was made pursuant to a survey made by said surveyor and that said survey and this plat or map were made at the instance of said owner; that this plat or map is a true and correct map of lands shown therein and known as MEADOW LOOK showing the subdivisions into which it is proposed to divide said lands, giving the length and bearings of the boundaries of each lot and its number, showing the streets, alleys, and public grounds; giving the bearings, length, width and name of each street, as well as the number of each lot and block, and showing the relation of the lands to the government survey; and that iron pins have been installed at all lot corners and curve points as shown and designated by small open circles on said plat or map. Said owner also certifies that it is the owner of said lands and that the same are not subject to any mortgage.

DATED: October 21, 1985

BY: Frank N. Champion
Frank N. Champion, Reg. L. #6254

ALABAMA REGISTERED NO. 6254 LAND SURVEYOR FRANK N. CHAMPION

Scotch Building & Development Co., Inc.

BY: Wayne J. Scotch
Wayne J. Scotch, President

BY: Joe A. Scotch Jr.
Joe A. Scotch, Jr. Vice President

STATE OF ALABAMA)
JEFFERSON COUNTY)

I, Patti E. Bates, as Notary Public in and for said county and state do hereby certify that Frank N. Champion, whose name is signed to the foregoing certificate as Land Surveyor, being known to me, acknowledged before me, on this date, that after being duly informed of the contents of said certificate, he executed same voluntarily as such Land Surveyor and with full authority therefore.

Given under my hand and seal this 21 day of October, 1985.

BY: Patti E. Bates
Notary Public

My commission expires: 2-14-89

STATE OF ALABAMA)
JEFFERSON COUNTY)

I, Dolly J. Sibert, as Notary Public in and for said county and state do hereby certify that Wayne J. Scotch and Joe A. Scotch, Jr., whose names are signed to the foregoing certificate as President and Vice President respectively of Scotch Building & Development Co., Inc., owner of MEADOW LOOK, being known to me, acknowledged before me, on this date, that after having been duly informed of the contents of said certificate, they executed same voluntarily as such officers and with full authority therefore.

Given under my hand and seal this the 10 day of January, 1986.

BY: Dolly J. Sibert
Notary Public

My commission expires: 7/9/89

RESOLUTION

Be it resolved by the Shelby County Commission that the assent of this body be and the same hereby is given to the dedication of the streets, alleys and public grounds as shown on the plat or map of MEADOW LOOK which said plat or map is certified to have been made by Frank N. Champion as Land Surveyor at the instance of Wayne J. Scotch, President and Joe A. Scotch, Jr., Vice President of Scotch Building & Development Co., Inc., and has been exhibited to this board, said plat or map being further identified by a recital of the approval of this board signed by: Myra B. Davis, County Clerk of even date herewith.

DATED:

BY: Myra B. Davis

APPROVED: John Sam Ray, COUNTY ENGINEER — DATE: 1-10-86

APPROVED: Frank T. Dolan, PLANNING COMMISSION — DATE: 1-9-86

APPROVED: Jim Hollis, D.V.M., SHELBY COUNTY HEALTH OFFICER — DATE: 1-9-86

APPROVED: Winston M. Bentwell, NORTH SHELBY COUNTY FIRE CHIEF — DATE: 11-13-85

ROBERTS & SON, INC.
P. O. BOX 1982
BIRMINGHAM, ALABAMA
MICROFILMING AND MICRO-REPRODUCTIONS