19860120000019370 1/1 $.00
Shelby Cnty Judge of Probate,AL
01/20/1986 12:00:00AM FILED/CERT

MAP BOOK 9 PAGE 132

663-1150
Jim Elliott

STATE OF ALA.
SHELBY CO.
I CERTIFY THIS INSTRUMENT WAS FILED
'86 JAN 20 PM 3:00
JUDGE OF PROBATE

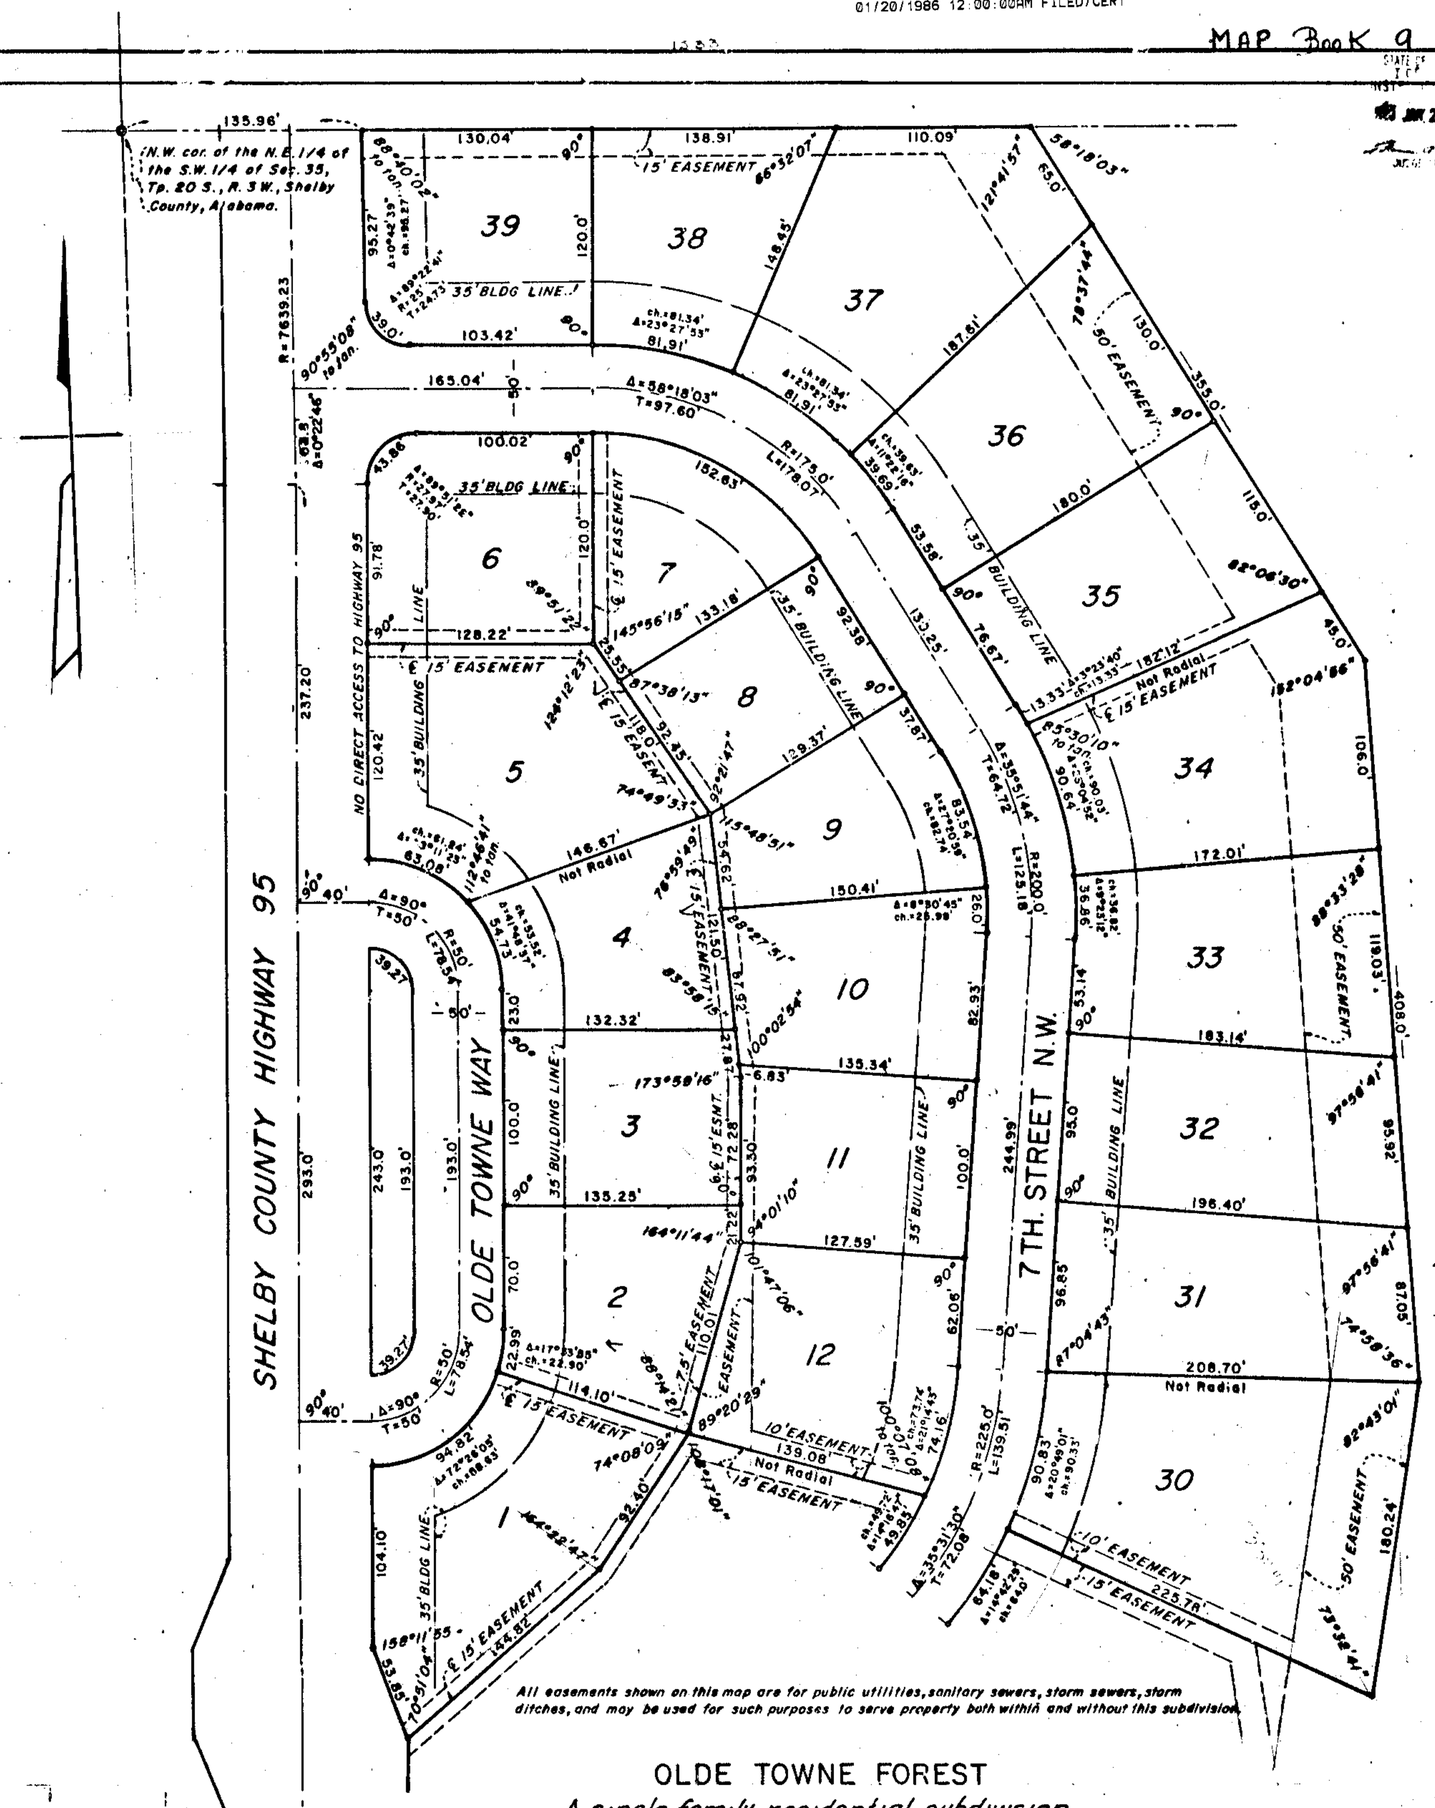

All easements shown on this map are for public utilities, sanitary sewers, storm sewers, storm ditches, and may be used for such purposes to serve property both within and without this subdivision.

OLDE TOWNE FOREST

A single family residential subdivision

LOCATED IN THE N.E. 1/4 OF THE S.W. 1/4 OF SEC. 35, TP. 20 S., R. 3 W., SHELBY COUNTY, ALABAMA

SCALE 1"= 50' SEPTEMBER, 1985

GRAPHIC SCALE
0 25' 50' 100' 200' 300'

ENMAR Corporation — Owner

Wilson Eng. & Surveying Co. Inc. — Surveyor

STATE OF ALABAMA
SHELBY COUNTY

THE UNDERSIGNED WILLIAM J. FINLEY, REGISTERED LAND SURVEYOR, STATE OF ALABAMA, AND ROGER MASSEY AND JAMES ELLIOTT, PRESIDENT AND VICE-PRESIDENT OF ENMAR CORPORATION , OWNER, HEREBY CERTIFY THAT THIS PLAT OR MAP WAS MADE PURSUANT TO A SURVEY MADE BY SAID SURVEYOR, AND THAT SAID SURVEY AND THIS PLAT OR MAP WAS MADE AT THE INSTANCE OF SAID OWNER, THAT THIS PLAT OR MAP IS A TRUE AND CORRECT MAP OF THE LANDS SHOWN THEREIN AND KNOWN AS OLDE TOWNE FOREST; SHOWING THE SUBDIVISIONS INTO WHICH IT IS PROPOSED TO DIVIDE SAID LANDS; GIVING THE ANGLES AND LENGTHS OF THE BOUNDARIES OF EACH LOT AND ITS NUMBER; SHOWING THE STREETS, ALLEYS, AND PUBLIC GROUNDS; GIVING THE ANGLES, LENGTHS, WIDTH AND NAME OF EACH STREET AS WELL AS THE NUMBER OF EACH LOT AND BLOCK AND SHOWING THE RELATION OF THE LANDS SO PLATTED TO THE GOVERNMENT SURVEY; AND THAT IRON PINS HAVE BEEN INSTALLED AT ALL LOT CORNERS AS SHOWN AND DESIGNATED BY SMALL OPEN CIRCLES ON SAID PLAT OR MAP. SAID OWNER ALSO CERTIFIES THAT IT IS THE OWNER OF SAID LANDS AND THE SAME ARE NOT SUBJECT TO ANY MORTGAGE.

IN WITNESS WHEREOF WE HAVE HEREUNTO SET OUR HANDS THIS THE 18th DAY OF December, 1985.

BY Roger Massey
ROGER MASSEY, PRESIDENT
ENMAR CORPORATION

BY William J. Finley
WILLIAM J. FINLEY, REGISTERED LAND SURVEYOR
ALABAMA REGISTRATION # 6869

BY James Elliott
JAMES ELLIOTT, VICE-PRESIDENT
ENMAR CORPORATION

BE IT RESOLVED BY THE MAYOR AND CITY COUNCIL OF THE CITY OF ALABASTER, ALABAMA, THAT THE ASSENT OF THIS BODY BE, AND THE SAME IS, HEREBY GIVEN TO THE DEDICATION OF THE STREETS, AVENUES, ALLEYS AND EASEMENTS AS SHOWN ON THE MAP OF OLDE TOWNE FOREST, WHICH HAS BEEN EXHIBITED TO THE CITY COUNCIL, SAID MAP BEING FURTHER IDENTIFIED BY A RECITAL OF THE APPROVAL OF THE MAYOR AND THE CITY COUNCIL; THAT THIS NOT BE CONSTRUED AS AN ASSUMPTION OF DOMINION BY THE CITY OVER ANY STREET, ALLEY, OR PUBLIC GROUNDS SHOWN ON SAID MAP OR IMPOSE ANY LIABILITY UPON THE CITY FOR THE UPKEEP OF SAME.

BY Roger N. Wheeler
ROGER N. WHEELER, MAYOR
CITY OF ALABASTER

BY Dorothy Henry
DOROTHY HENRY, CITY CLERK
CITY OF ALABASTER

BY Thomas M. Allen
THOMAS M. ALLEN, BUILDING INSPECTOR
CITY OF ALABASTER

STATE OF ALABAMA
SHELBY COUNTY

I, JOYCE YANCY, AS NOTARY PUBLIC IN AND FOR SAID COUNTY AND STATE, DO HEREBY CERTIFY THAT WILLIAM J. FINLEY, WHOSE NAME IS SIGNED TO THE FOREGOING CERTIFICATE AS SURVEYOR, AND ROGER MASSEY AND JAMES ELLIOTT WHOSE NAMES ARE SIGNED TO THE SAME AS PRESIDENT AND VICE-PRESIDENT, RESPECTIVELY OF ENMAR CORPORATION, OWNER OF THE PROPERTY SHOWN HEREON AND KNOWN AS OLDE TOWNE FOREST, AND WHO ARE KNOWN TO ME, ACKNOWLEDGED BEFORE ME ON THIS DATE, THAT HAVING BEEN DULY INFORMED OF THE CONTENTS OF SAID CERTIFICATE, THEY EXECUTED SAME VOLUNTARILY AS SUCH OFFICERS AND/OR INDIVIDUALS WITH FULL AUTHORITY THEREFOR.

GIVEN UNDER MY HAND AND SEAL THIS THE 20th DAY OF January, 1986.

BY Joyce Yancy
JOYCE YANCY, NOTARY PUBLIC

ROBERTS & SON, INC.
ENGINEERS — LITHOGRAPHERS
MICROFILMING AND MICRO REPRODUCTIONS
P. O. BOX 1985
BIRMINGHAM, ALABAMA
PHONE 822-4122