19860131000030350 1/1 $.00
Shelby Cnty Judge of Probate, AL
01/31/1986 12:00:00AM FILED/CERT

MAP BOOK 9 PAGE 136

Sunny Meadows III
Pattie Williams
987-0760

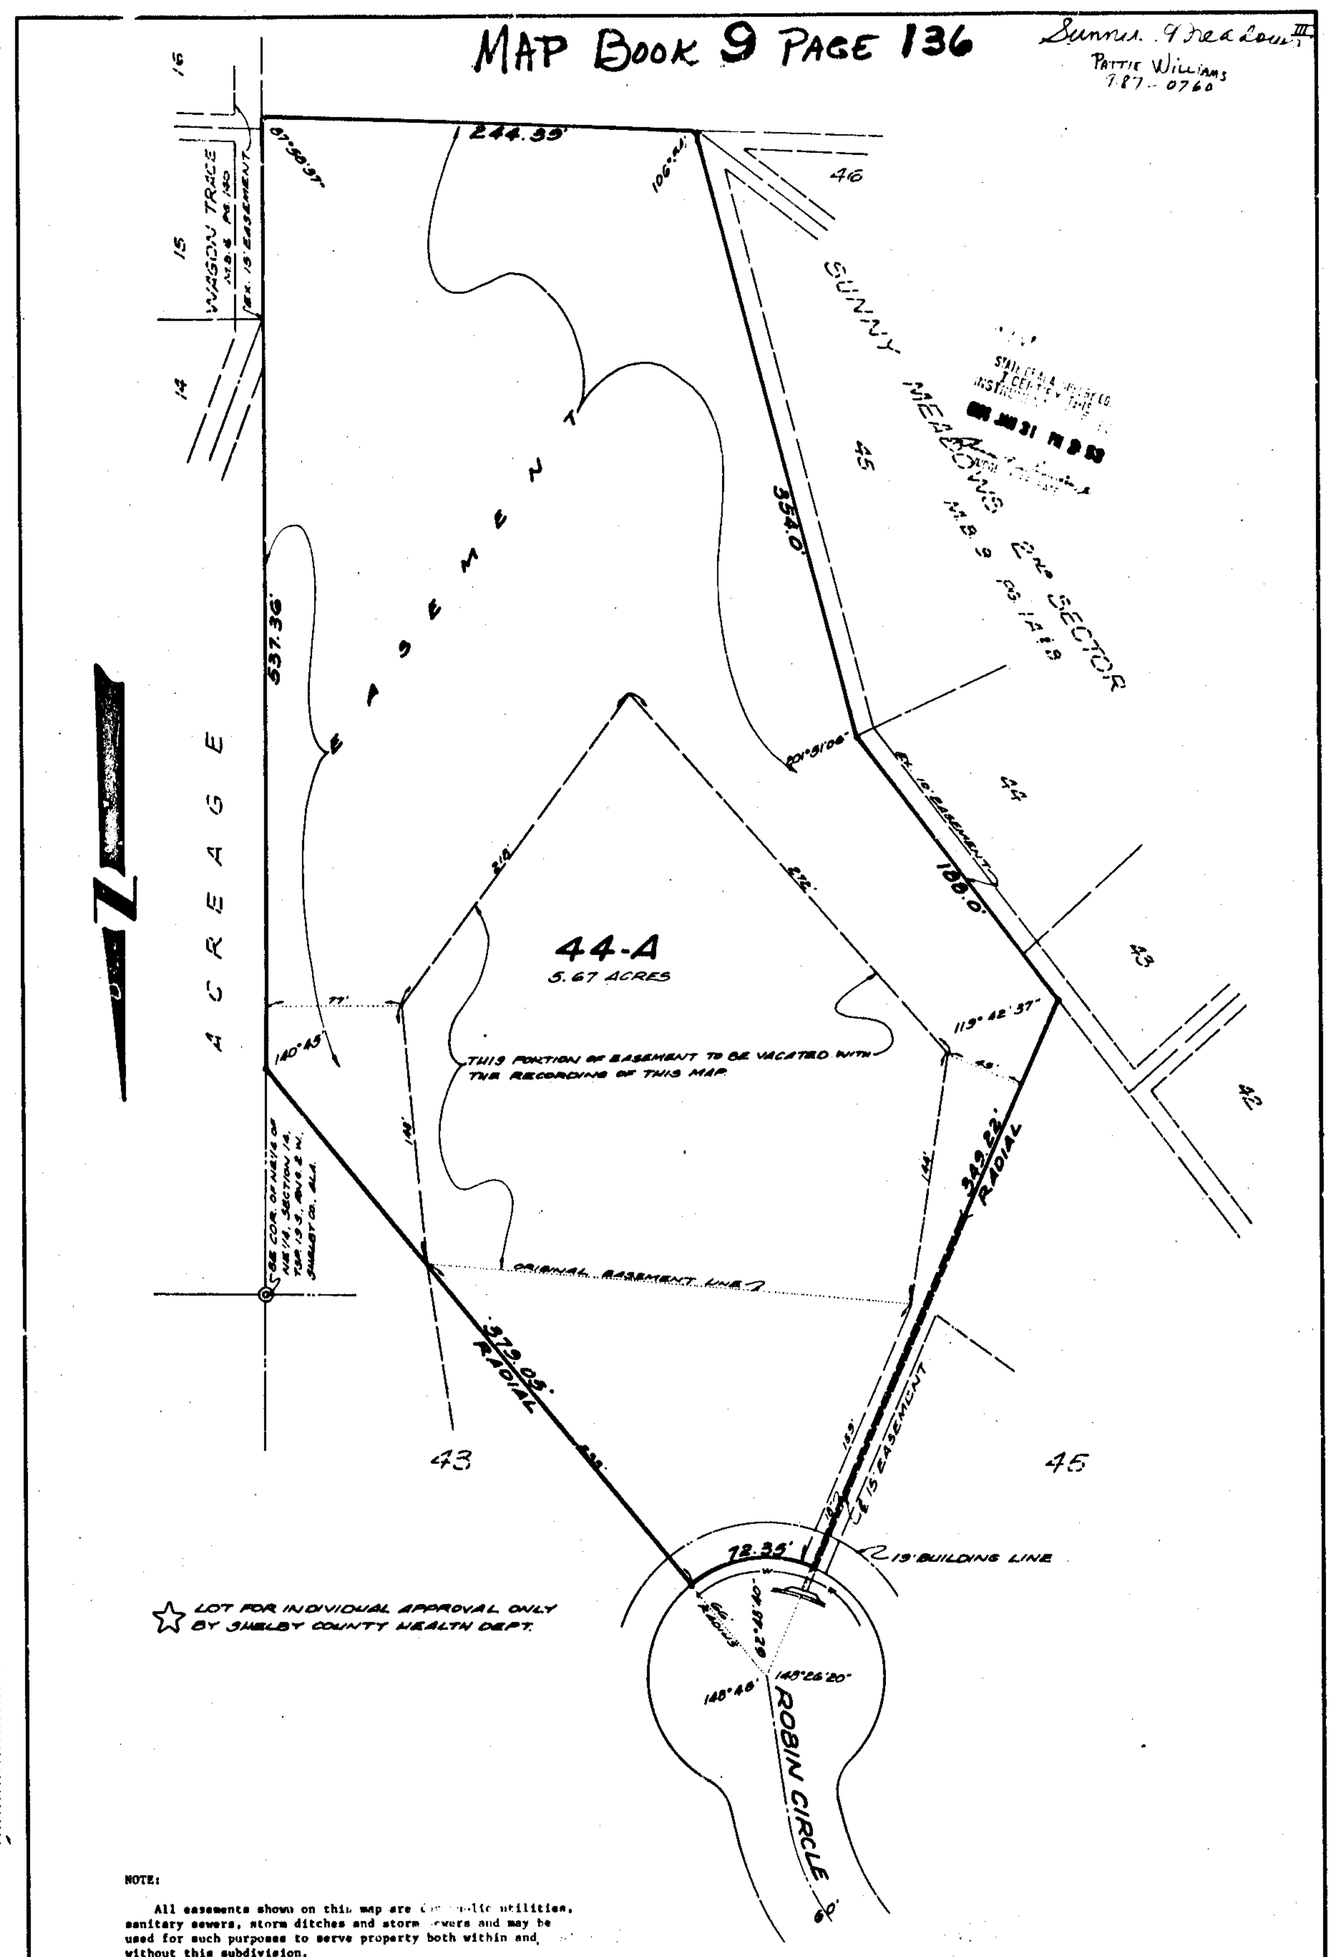

☆ LOT FOR INDIVIDUAL APPROVAL ONLY BY SHELBY COUNTY HEALTH DEPT.

NOTE:

All easements shown on this map are for public utilities, sanitary sewers, storm ditches and storm sewers and may be used for such purposes to serve property both within and without this subdivision.

RESURVEY LOT 44
SUNNY MEADOWS 3RD SECTOR

AS RECORDED IN THE OFFICE OF THE JUDGE OF PROBATE, SHELBY COUNTY, ALABAMA, IN MAP BOOK 9, PAGE 91, AND BEING SITUATED IN THE NE¼ OF SECTION 14, TOWNSHIP 19 SOUTH, RANGE 2 WEST, SHELBY COUNTY, ALABAMA.

SCALE: 1"=50' DATE: 1-23-86

LAURENCE D. WEYGAND
REG. P.E. (L.S. #10373
1700 SOUTH 23RD COURT
BIRMINGHAM, AL 35205
PH: 871-7520

STATE OF ALABAMA)
SHELBY COUNTY)

The undersigned, Laurence D. Weygand, Registered Engineer-Land Surveyor, State of Alabama, and B. J. Harris and Denney E. Barrow of Harbar Homes, Inc., Owner, hereby certify that this plat or map was made pursuant to a survey made by said surveyor and that said survey and this plat or map were made at the instance of said owner; that this plat or map is a true and correct map of lands shown therein and known as A Resurvey Lot 44, Sunny Meadows Third Sector, showing the subdivisions into which it is proposed to divide said lands, giving the lengths and bearings of the boundaries of each lot and its number; showing the streets, alleys, and public grounds, giving the bearings, as platted to the government survey; and that iron pins have been installed at all lot corners and curve points as shown and designated by small open circles on said plat or map. Said owners also certify that they are the owners of said land and that the same are not subject to any mortgage.

In witness hereof we have hereunto set our hands this the 24th day of Jan., 1986.

BY: Laurence D. Weygand
Laurence D. Weygand, Reg. P.E. #/L.S. #10373

BY: Denney E. Barrow
Denney E. Barrow

BY: B. J. Harris
B. J. Harris

STATE OF ALABAMA)
SHELBY COUNTY)

I, Clarence E. Gasser, Jr., a Notary Public in and for said County and State, hereby certify that Laurence D. Weygand, whose name is signed to the foregoing certificate as Engineer-Land Surveyor, is known to me, acknowledged before me, on this date, that after having been duly informed of the contents of said certificate, he executed same voluntarily and with full authority therefor.

Given under my hand and seal this the 24th day of Jan. 1986.

Clarence E. Gasser, Jr.
Notary Public
My commission expires: 12/1/88

STATE OF ALABAMA)
SHELBY COUNTY)

I, _____, a Notary Public in and for said County and State, hereby certify that B. J. Harris and Denney E. Barrow of Harbar Homes, Inc., Owner are known to me, acknowledged before me, on this date, that after having been duly informed of the contents of said certificate, they executed same voluntarily and with full authority therefor.

Given under my hand and seal this the _____ day of _____ 19___.

Notary Public
My commission expires:

BY: Saul T. Davis
Planning Director — DATED: 1-31-86

BY: John Bayless, Jr.
County Engineer — DATED: 1-31-86

BY: Joe Hallas, Jr., R.S.
Shelby County Health Department Environmental Supervisor — DATED: 1-24-86

ROBERTS & SON, INC.
BOOKBINDERS — LITHOGRAPHERS
MICROFILMING AND MICRO-REPRODUCTIONS
BIRMINGHAM, ALABAMA
P. O. BOX 1982
PHONE 933-6122
PRINTERS