MAP BOOK 9 PAGE 165

165

Sonny Harris
663-0738

STATE OF ALA. SHELBY CO.
I CERTIFY THIS
INSTRUMENT WAS FILED
1986 MAY 19 AM 9:51
JUDGE OF PROBATE

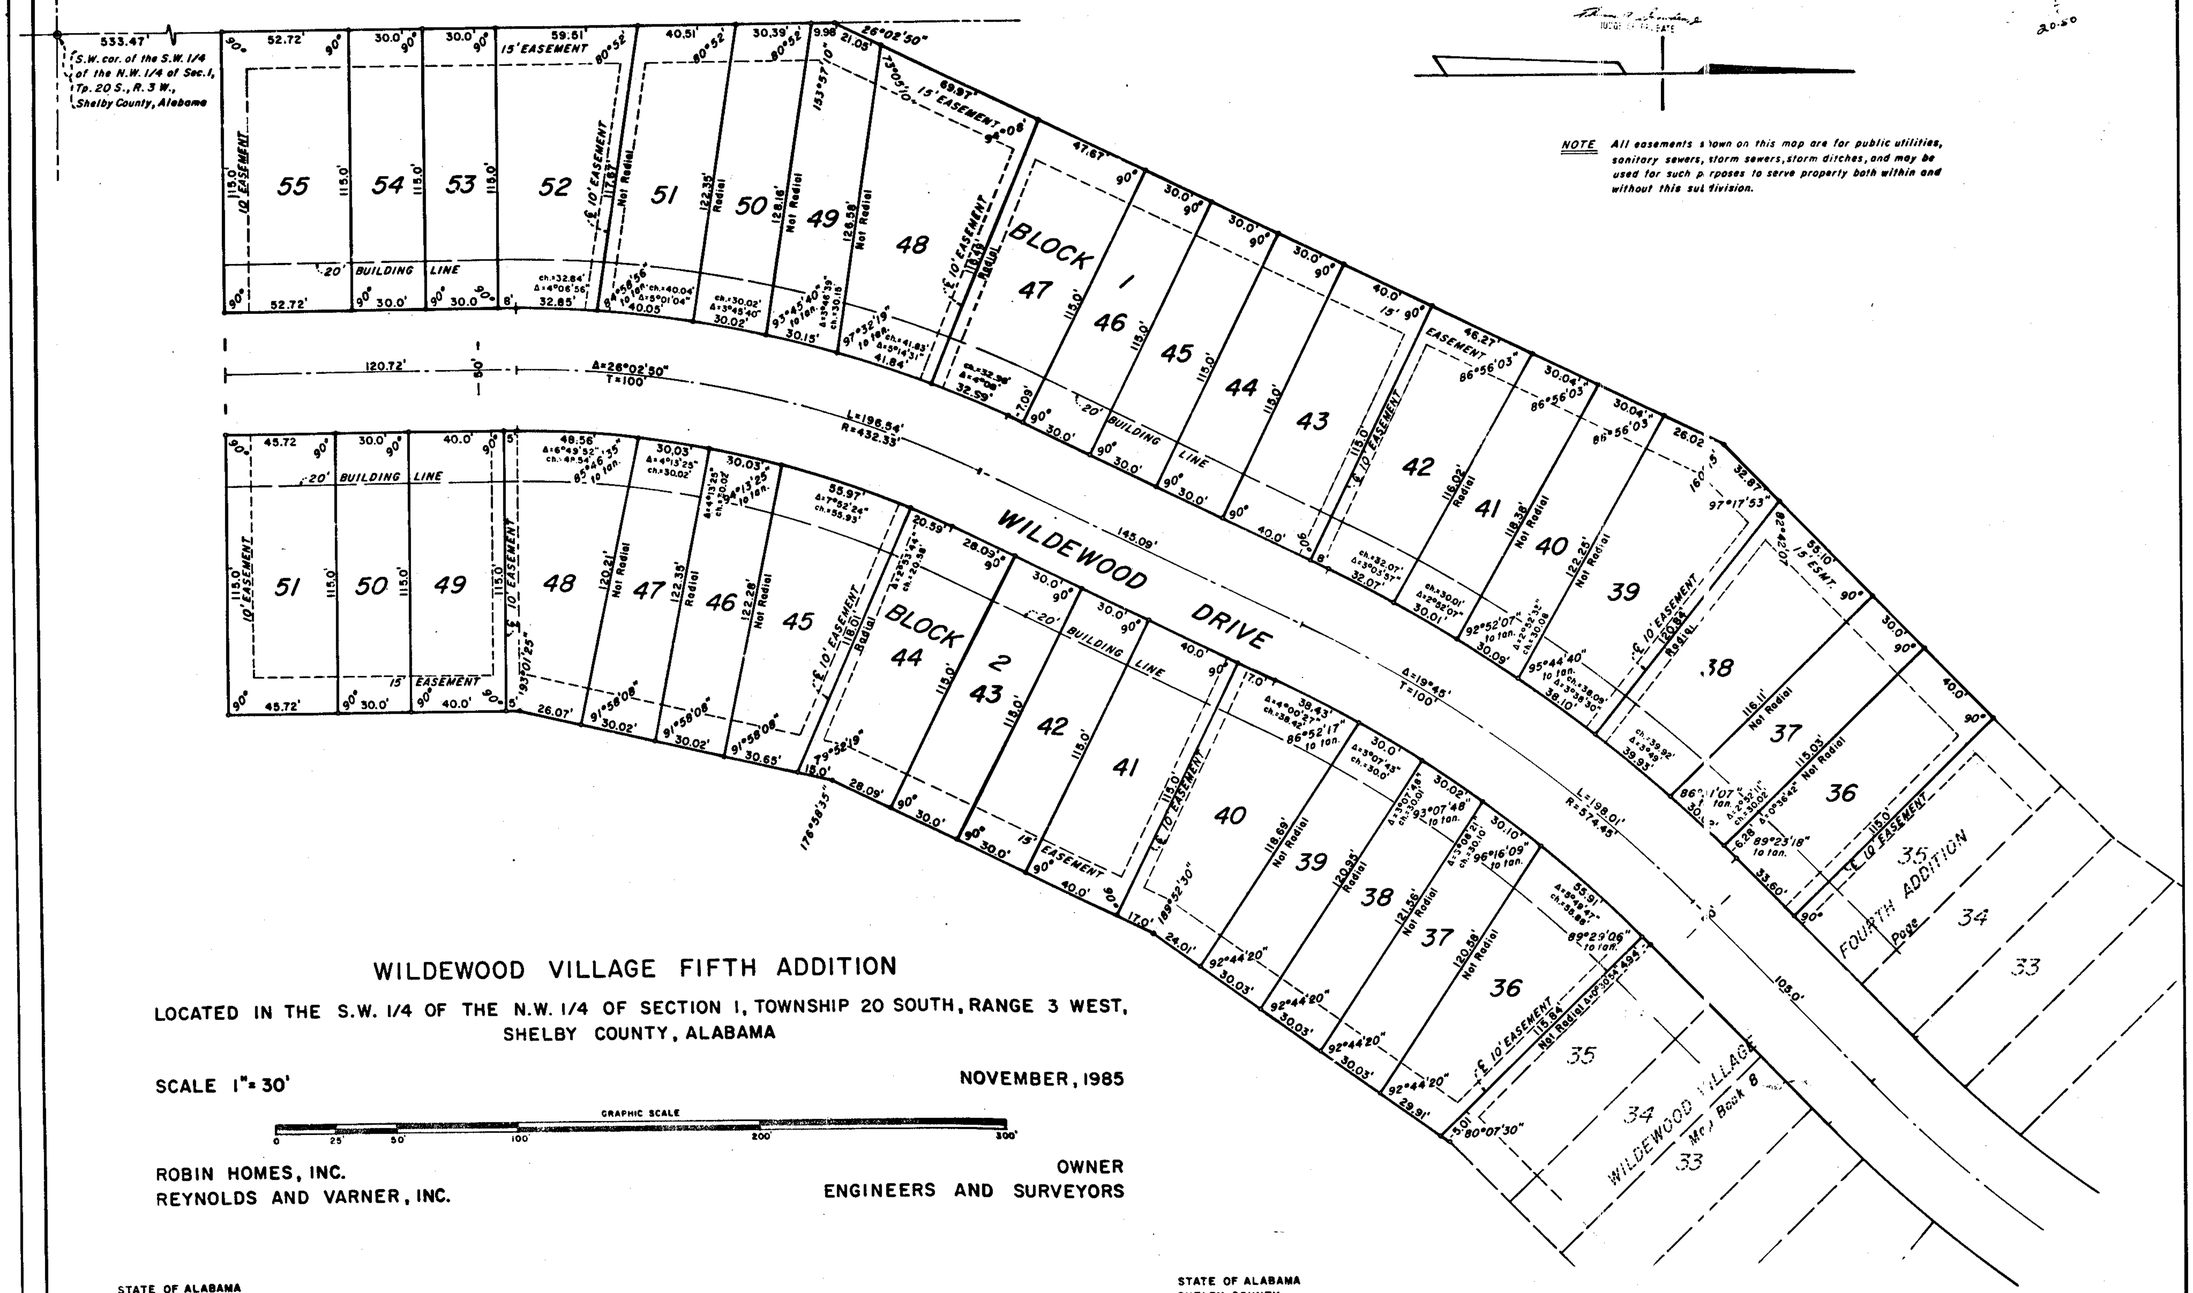

NOTE All easements shown on this map are for public utilities, sanitary sewers, storm sewers, storm ditches, and may be used for such purposes to serve property both within and without this subdivision.

WILDEWOOD VILLAGE FIFTH ADDITION

LOCATED IN THE S.W. 1/4 OF THE N.W. 1/4 OF SECTION 1, TOWNSHIP 20 SOUTH, RANGE 3 WEST, SHELBY COUNTY, ALABAMA

SCALE 1" = 30'

NOVEMBER, 1985

GRAPHIC SCALE 0 25' 50' 100' 200' 300'

ROBIN HOMES, INC. — OWNER

REYNOLDS AND VARNER, INC. — ENGINEERS AND SURVEYORS

STATE OF ALABAMA
SHELBY COUNTY

THE UNDERSIGNED, MELVIN R. REYNOLDS, A REGISTERED LAND SURVEYOR IN THE STATE OF ALABAMA, AND W.M. HUMPHRIES, PRESIDENT OF ROBIN HOMES, INC., AS OWNER, HEREBY CERTIFY THAT THIS PLAT OR MAP WAS MADE PURSUANT TO A SURVEY MADE BY SAID SURVEYOR AND THAT SAID SURVEY AND THIS PLAT OR MAP WERE MADE AT THE INSTANCE OF SAID OWNER; THAT THIS PLAT OR MAP IS A TRUE AND CORRECT MAP OF LAND SHOWN THEREIN AND KNOWN AS WILDEWOOD VILLAGE FIFTH ADDITION: SHOWING THE SUBDIVISIONS INTO WHICH IT IS PROPOSED TO DIVIDE SAID LANDS, GIVING THE LENGTHS AND BEARINGS OF EACH LOT AND ITS NUMBER, SHOWING THE STREETS, ALLEYS AND PUBLIC GROUNDS, GIVING THE BEARING, LENGTH, WIDTH AND NAME OF EACH STREET, AS WELL AS THE NUMBER OF EACH LOT AND BLOCK, AND SHOWING THE RELATION OF THE LANDS TO THE GOVERNMENT SURVEY: AND THAT IRON PINS HAVE BEEN INSTALLED AT ALL LOT CORNERS AND CURVE POINTS AS SHOWN AND DESIGNATED BY SMALL OPEN CIRCLES ON SAID PLAT OR MAP. SAID OWNER ALSO CERTIFIES THAT IT IS THE OWNER OF SAID LANDS AND THAT THE SAME ARE NOT SUBJECT TO ANY MORTGAGE, EXCEPT A MORTGAGE HELD BY SHELBY STATE BANK.

IN WITNESS WHEREOF WE HAVE HEREUNTO SET OUR HANDS THIS THE

BY: _____
W.M. HUMPHRIES, PRESIDENT
ROBIN HOMES, INC.

BY: _____
K.R. KIRKLAND, BANK OFFICER

BY: Melvin R. Reynolds
MELVIN R. REYNOLDS, LAND SURVEYOR
ALABAMA REG. NO. 2087

STATE OF ALABAMA
SHELBY COUNTY

I, MARION R. HARRIS, JR. AS NOTARY PUBLIC IN AND FOR SAID COUNTY AND STATE, DO HEREBY CERTIFY THAT MELVIN R. REYNOLDS, WHOSE NAME IS SIGNED TO THE FOREGOING CERTIFICATE AS SURVEYOR, AND W.M. HUMPHRIES, WHOSE NAME IS SIGNED TO THE SAME AS PRESIDENT OF ROBIN HOMES, INC., AS OWNER OF WILDEWOOD VILLAGE FIFTH ADDITION, AND K.R. KIRKLAND, FOR SHELBY STATE BANK, WHOSE NAME IS SIGNED TO THE SAME AS MORTGAGEE OF THE PROPERTY SHOWN HEREON AND KNOWN AS WILDEWOOD VILLAGE FIFTH ADDITION, AND WHO ARE KNOWN TO ME, ACKNOWLEDGED BEFORE ME ON THIS DATE, THAT AFTER HAVING BEEN DULY INFORMED OF THE CONTENTS OF SAID CERTIFICATE, THEY EXECUTED SAME VOLUNTARILY AS SUCH OFFICERS AND/OR INDIVIDUALS WITH FULL AUTHORITY THEREFOR.

GIVEN UNDER MY HAND AND SEAL THIS THE 6th of May, 1986

Marion R. Harris Jr.
NOTARY PUBLIC

BE IT RESOLVED BY THE CITY OF PELHAM THAT THE ASSENT OF THIS BODY BE, AND THE SAME HEREBY IS, GIVEN TO THE DEDICATION OF THE STREETS, ALLEYS AND PUBLIC GROUNDS AS SHOWN ON THE PLAT OR MAP OF WILDEWOOD VILLAGE FIFTH ADDITION, WHICH PLAT OR MAP IS CERTIFIED TO HAVE BEEN MADE BY MELVIN R. REYNOLDS AT THE INSTANCE OF ROBIN HOMES, INC., AS OWNER, AND HAS BEEN DULY EXHIBITED TO THIS BOARD: SAID PLAT OR MAP BEING FURTHER IDENTIFIED BY A RECITAL OF THE APPROVAL OF THIS BOARD SIGNED BY _____ Dee Dee Hesslop, CITY CLERK, OF EVEN DATE HEREWITH.

BY Dee Dee Hesslop DATE: 5-13-86

APPROVED: Bobby Hayes DATE: 5-13-86
MAYOR, CITY OF PELHAM

APPROVED: Richard Tomasello DATE: 5-13-86
PELHAM PLANNING COMMISSION

19860519000125270 1/1 $.00
Shelby County Judge of Probate, AL
05/19/1986 12:00:00AM FILED/CERT