1986070800017441 0 1/1 $.00
Shelby Cnty Judge of Probate, AL
07/08/1986 12:00:00AM FILED/CERT

559 Weygand 934-01446

1986 JUL -8 PM 12:43

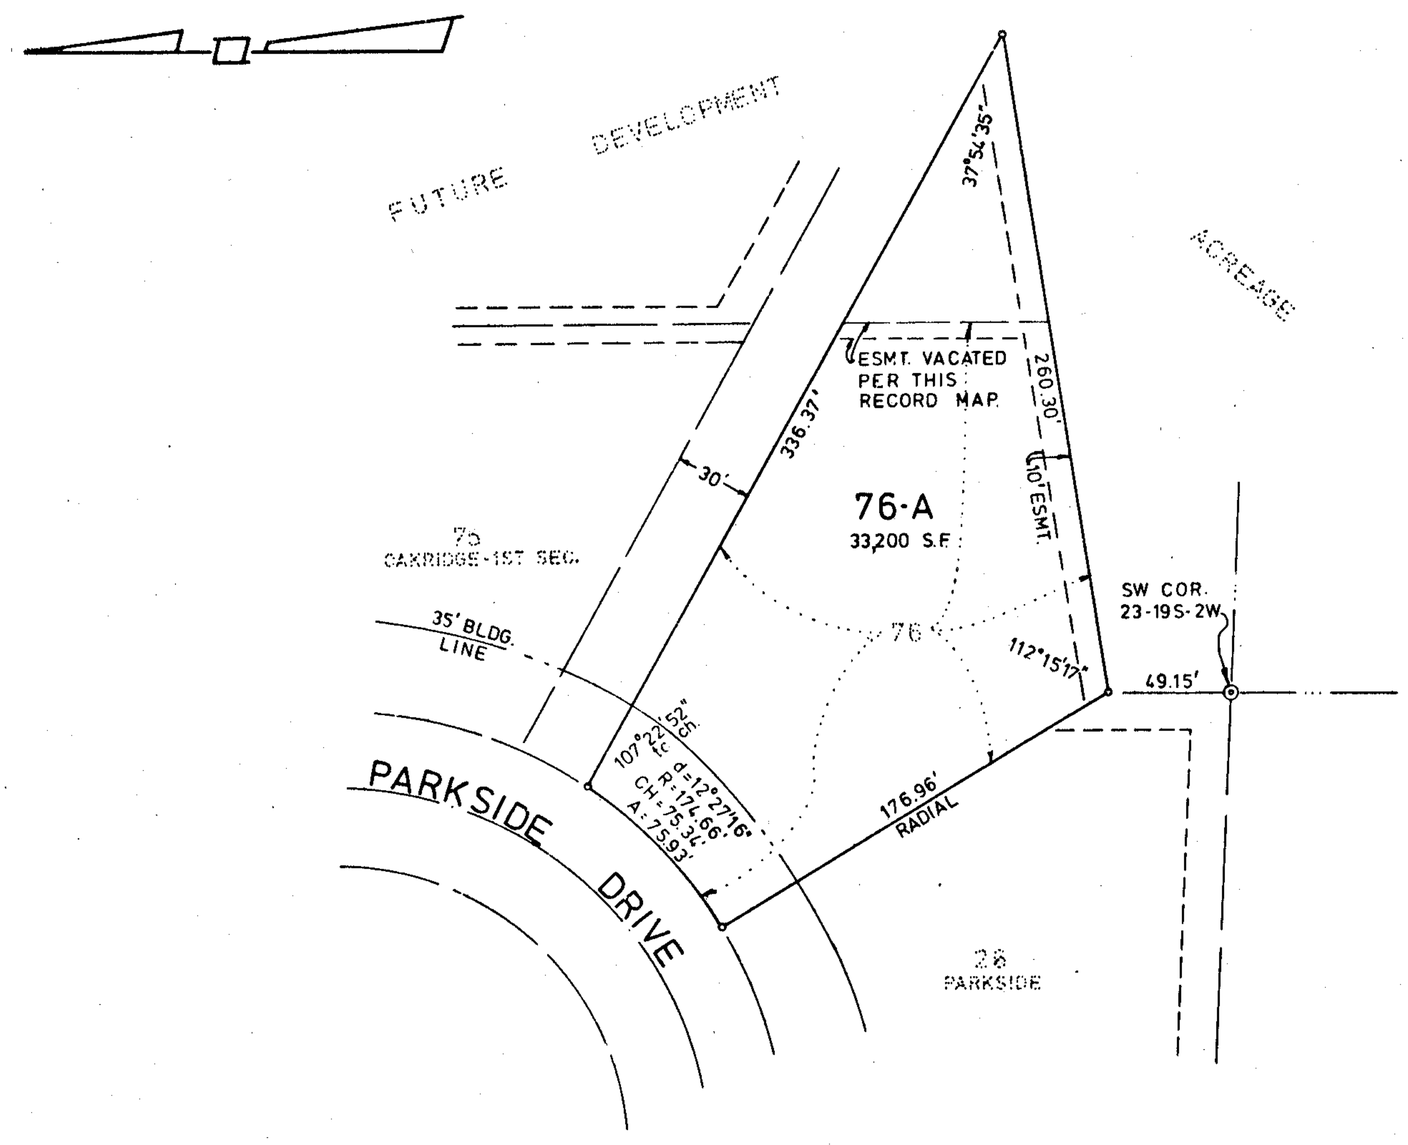

A RESURVEY OF LOT 76
OAKRIDGE - 1ST SECTOR

AS RECORDED IN M.B.9, PG.176 AND BEING
SITUATED IN THE SE ¼ OF SEC. 22 AND THE SW ¼ OF SEC 23 OF
TOWNSHIP 19 SOUTH, RANGE 2 WEST, SHELBY COUNTY, ALABAMA.

GRAPHIC SCALE

0' 50' 100' 200'

SCALE: 1" = 50' DATE: JUNE 30, 1986

KENNETH B. WEYGAND – REG. ENGR. & L.S. #11768

STATE OF ALABAMA)
JEFFERSON COUNTY)

The undersigned, Kenneth B. Weygand, a registered Engineer-Land Surveyor, in the State of Alabama, and Andrew W. Cross, John C. Kimbrell, and Milton Pate, as partners in the Oakridge Partnership, an Alabama General Partnership, Owner, hereby certify that this plat or map was made pursuant to a survey made by said Engineer-Land Surveyor, and that said survey and this plat or map was made at the instance of said Owner; that this plat or map is a true and correct map of the lands shown therein and to be known as A RESURVEY OF LOT 76 OAKRIDGE - 1ST SECTOR; showing the subdivision into which it is proposed to divide said lands, giving the length and bearings of the boundaries of each lot and its number, showing the streets, alleys, and public grounds, giving the bearings, width, length and name of each street, as well as the number of each lot and block, and showing the relation of the lands to the government survey; and that iron pins have been installed at all lot corners and curve points as shown and designated by small open circles on said plat or map. Said Owner also certifies that it is the owner of said lands and that the same are not subject to any mortgage.

Date: 7-7-86

The Oakridge Partnership,
An Alabama General Partnership

By: Kenneth B. Weygand
Kenneth B. Weygand, Reg. Engr.- L.S. #11768

By: Andrew W. Cross
Andrew W. Cross, Partner

By: John C. Kimbrell
John C. Kimbrell, Partner

By: Milton Pate
Milton Pate, Partner

STATE OF ALABAMA)
JEFFERSON COUNTY)

I, Jackie A. Davis, as Notary Public in and for said County and State, do hereby certify that Kenneth B. Weygand, whose name is signed to the foregoing certificate as Engineer-Land Surveyor, who is known to me, acknowledged before me, on this date, that after having been duly informed of the contents of said certificate, he executed same voluntarily as such Engineer-Land Surveyor and with full authority therefor.

Given under my hand and seal this the 7th day of July, 1986.

By: Jackie A. Davis
Notary Public

My commission expires: 4-18-88

STATE OF ALABAMA)
JEFFERSON COUNTY)

I, Jackie A. Davis, as Notary Public in and for said County and State, do hereby certify that Andrew W. Cross, John C. Kimbrell, and Milton Pate, whose names are signed to the foregoing certificate as Partners in the Oakridge Partnership, An Alabama General Partnership, Owner of A RESURVEY OF LOT 76 OAKRIDGE - 1ST SECTOR, who are known to me acknowledged before me, on this date, that after having been duly informed of the contents of said certificate, they executed same voluntarily and with full authority therefor.

Given under my hand and seal this the 7th day of July, 1986.

By: Jackie A. Davis
Notary Public

My commission expires: 4-18-88

RESOLUTION:

Be it resolved by the Shelby County Commission, that the assent of this body be and the same hereby is, given to the dedication of the streets, alleys and public grounds as shown on plat or map of A RESURVEY OF LOT 76 OAKRIDGE - 1ST SECTOR, which said plat or map is certified to have been made by Kenneth B. Weygand, as Engineer-Land Surveyor at the instance of Andy Cross, John Kimbrell, and Milton Pate, Partners in the Oakridge Partnership, An Alabama General Partnership, Owner, and has been exhibited to this commission, said plat or map being further identified by a recital of the approval of this commission, signed by _____, County Clerk of even date herewith.

Date: _____ By: _____
County Clerk

APPROVED: John Gary Ray DATE: 7-8-86
COUNTY ENGINEER

APPROVED: Paul V. Denson DATE: 7-8-86
PLANNING COMMISSION