1986071800061860 1/1 $.00
Shelby Cnty Judge of Probate,AL
07/18/1986 12:00:06AM FILED/CERT

MAP BOOK 10 PAGE 6

1508

STATE OF ALA. SHELBY CO.
I CERTIFY THIS
INSTRUMENT WAS FILED
1986 JUL 18 PM 2:27
JUDGE OF PROBATE DATE

Rec 10.00
1.00
11.00

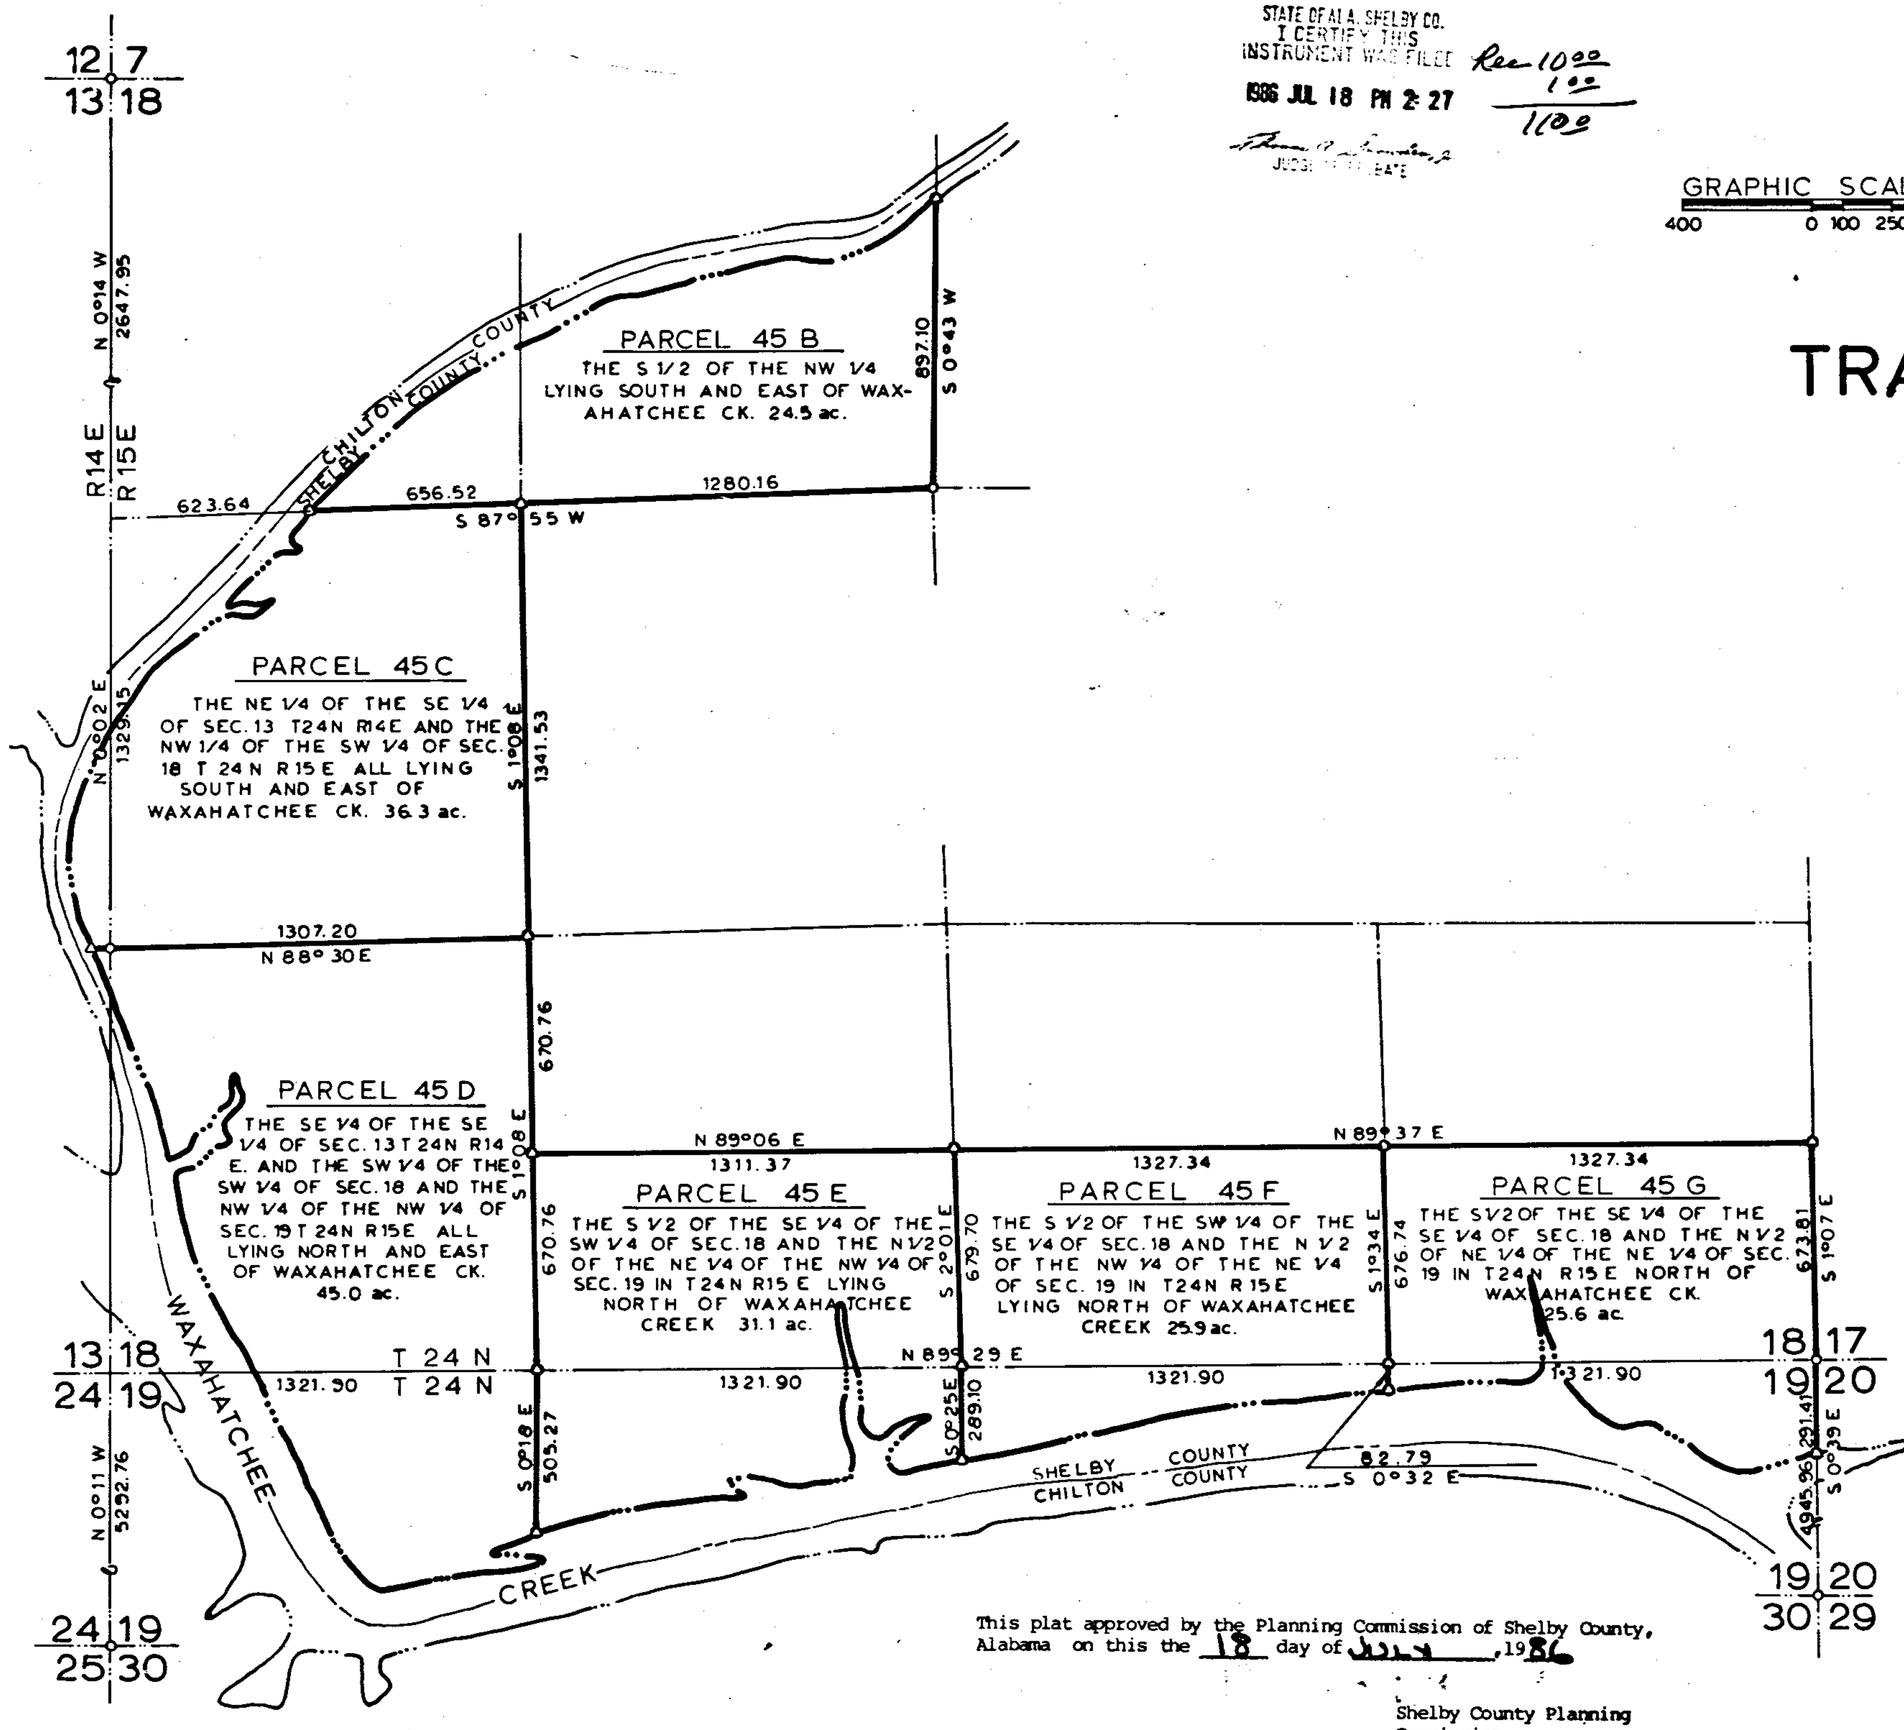

NOTE: Bearings shown hereon are based on an independent isolated coordinate system and represent a general North South East West Direction only.

GRAPHIC SCALE 1"= 400'
400 0 100 250 500 1000 2000

NORTH

TRACT 45 SUBDIVISION

PREPARED BY
GULF STATES PAPER CORPORATION
P. O. BOX 3199 TUSCALOOSA ALABAMA 35404

THE STATE OF ALABAMA
SHELBY COUNTY

The undersigned H.Joe Mullins, a Registered Land Surveyor, State of Alabama, and Gulf States Paper Corporation, owner, hereby certify that this plat or map was made pursuant to a survey made by said surveyor and that said survey and this plat or map were made at the instance of said owner; that this plat or map is a true and correct map of lands shown therein and know as "Tract 45 Subdivision" showing the subdivisions into which it is proposed to divide said lands, giving the the boundaries of each lot and its number, showing the streets, alleys and public grounds, giving the bearings, length, width and name of each street, as well as the number of each lot and block, and showing the relation of the lands to the government survey and that iron pins have been installed at all lot corners and curve points as shown and designated by small open circles on said plat or map. Said owner also certifies that it is the owner of said lands and that the same are not subject to any mortgage.

WITNESS our hand and the corporate seal of Gulf States Paper Corp. the latter executing this certificate by and through its Gen. Mang. Narrwood and attest by its Secretary, who are duly authorized hereonto this the 1st day of July, 1986

H. Joe Mullins, R.L.S.
Alabama Reg. No. 12709

By: General Manager/Narrwood

Attest: Its Secretary

STATE OF ALABAMA
SHELBY COUNTY

I, Linda Garner as Notary Public in and for said County and State, do hereby certify that H. Joe Mullins, whose name is signed to the foregoing certificate as a surveyor, and J. T. Wynn and Charles Wilson whose names are signed to the foregoing certificate as General Manager/Narrwood and Secretary/~~Treasurer~~ for Gulf States Paper Corporation, owners of the property shown hereon, all of whom are known to me, acknowledged before me, on this date, that after having been duly informed of the contents of said certificate, they executed same voluntarily as such individuals with full authority thereof.

Given under my hand and seal this 1st day of July, 1986

Linda Garner
Notary Public

This plat approved by the Planning Commission of Shelby County, Alabama on this the 18 day of July, 1986

Shelby County Planning Commission
BY: Samuel T. Owen

This plat approved by Shelby County Engineering Department on this the 18 day of July, 1986

Shelby County Engineering Department
BY: John Gary Ray
Shelby County Engineer

T 607 86

6