1986080700021030 1/1 $.00
Shelby Cnty Judge of Probate, AL
08/07/1986 12:00:00AM FILED/CERT

Bldrs Lndscpng
439-0446

FINAL CONDITIONS OF APPROVAL FOR PHILLIP'S ADDITION TO NEW HOPE MOUNTAIN

Lots 1 & 8 can have no basement plumbing.

☆ Lot 2 is withheld pending location of primary & secondary disposal fields out of drainage areas.

☆ Lot 5 is withheld pending location of secondary disposal field in an area of less than 25% slope. Maximum setback of 40'.

No construction of a dwelling shall begin until a permit to install a septic tank has been issued by this office.

A permit to install will be denied, or may be revoked if already issued, if conditions are found on any lot that could, in the opinion of the Health Department, cause the septic tank system to malfunction or which could interfere with the proper operation of the system.

Issuance of a septic tank permit may follow submission of a properly prepared plot plan.

Septic tanks and disposal field may be installed only by persons holding a current Permit to Install septic tanks in Shelby County.

The amount of disposal field required for each lot above minimum will be determined by the Shelby County Health Department based on the percolation rate.

Final Health Department approval is continoent upon approval by the Shelby County Planning Commission.

No septic tanks or disposal field lines can be installed on slopes of more than 25%.

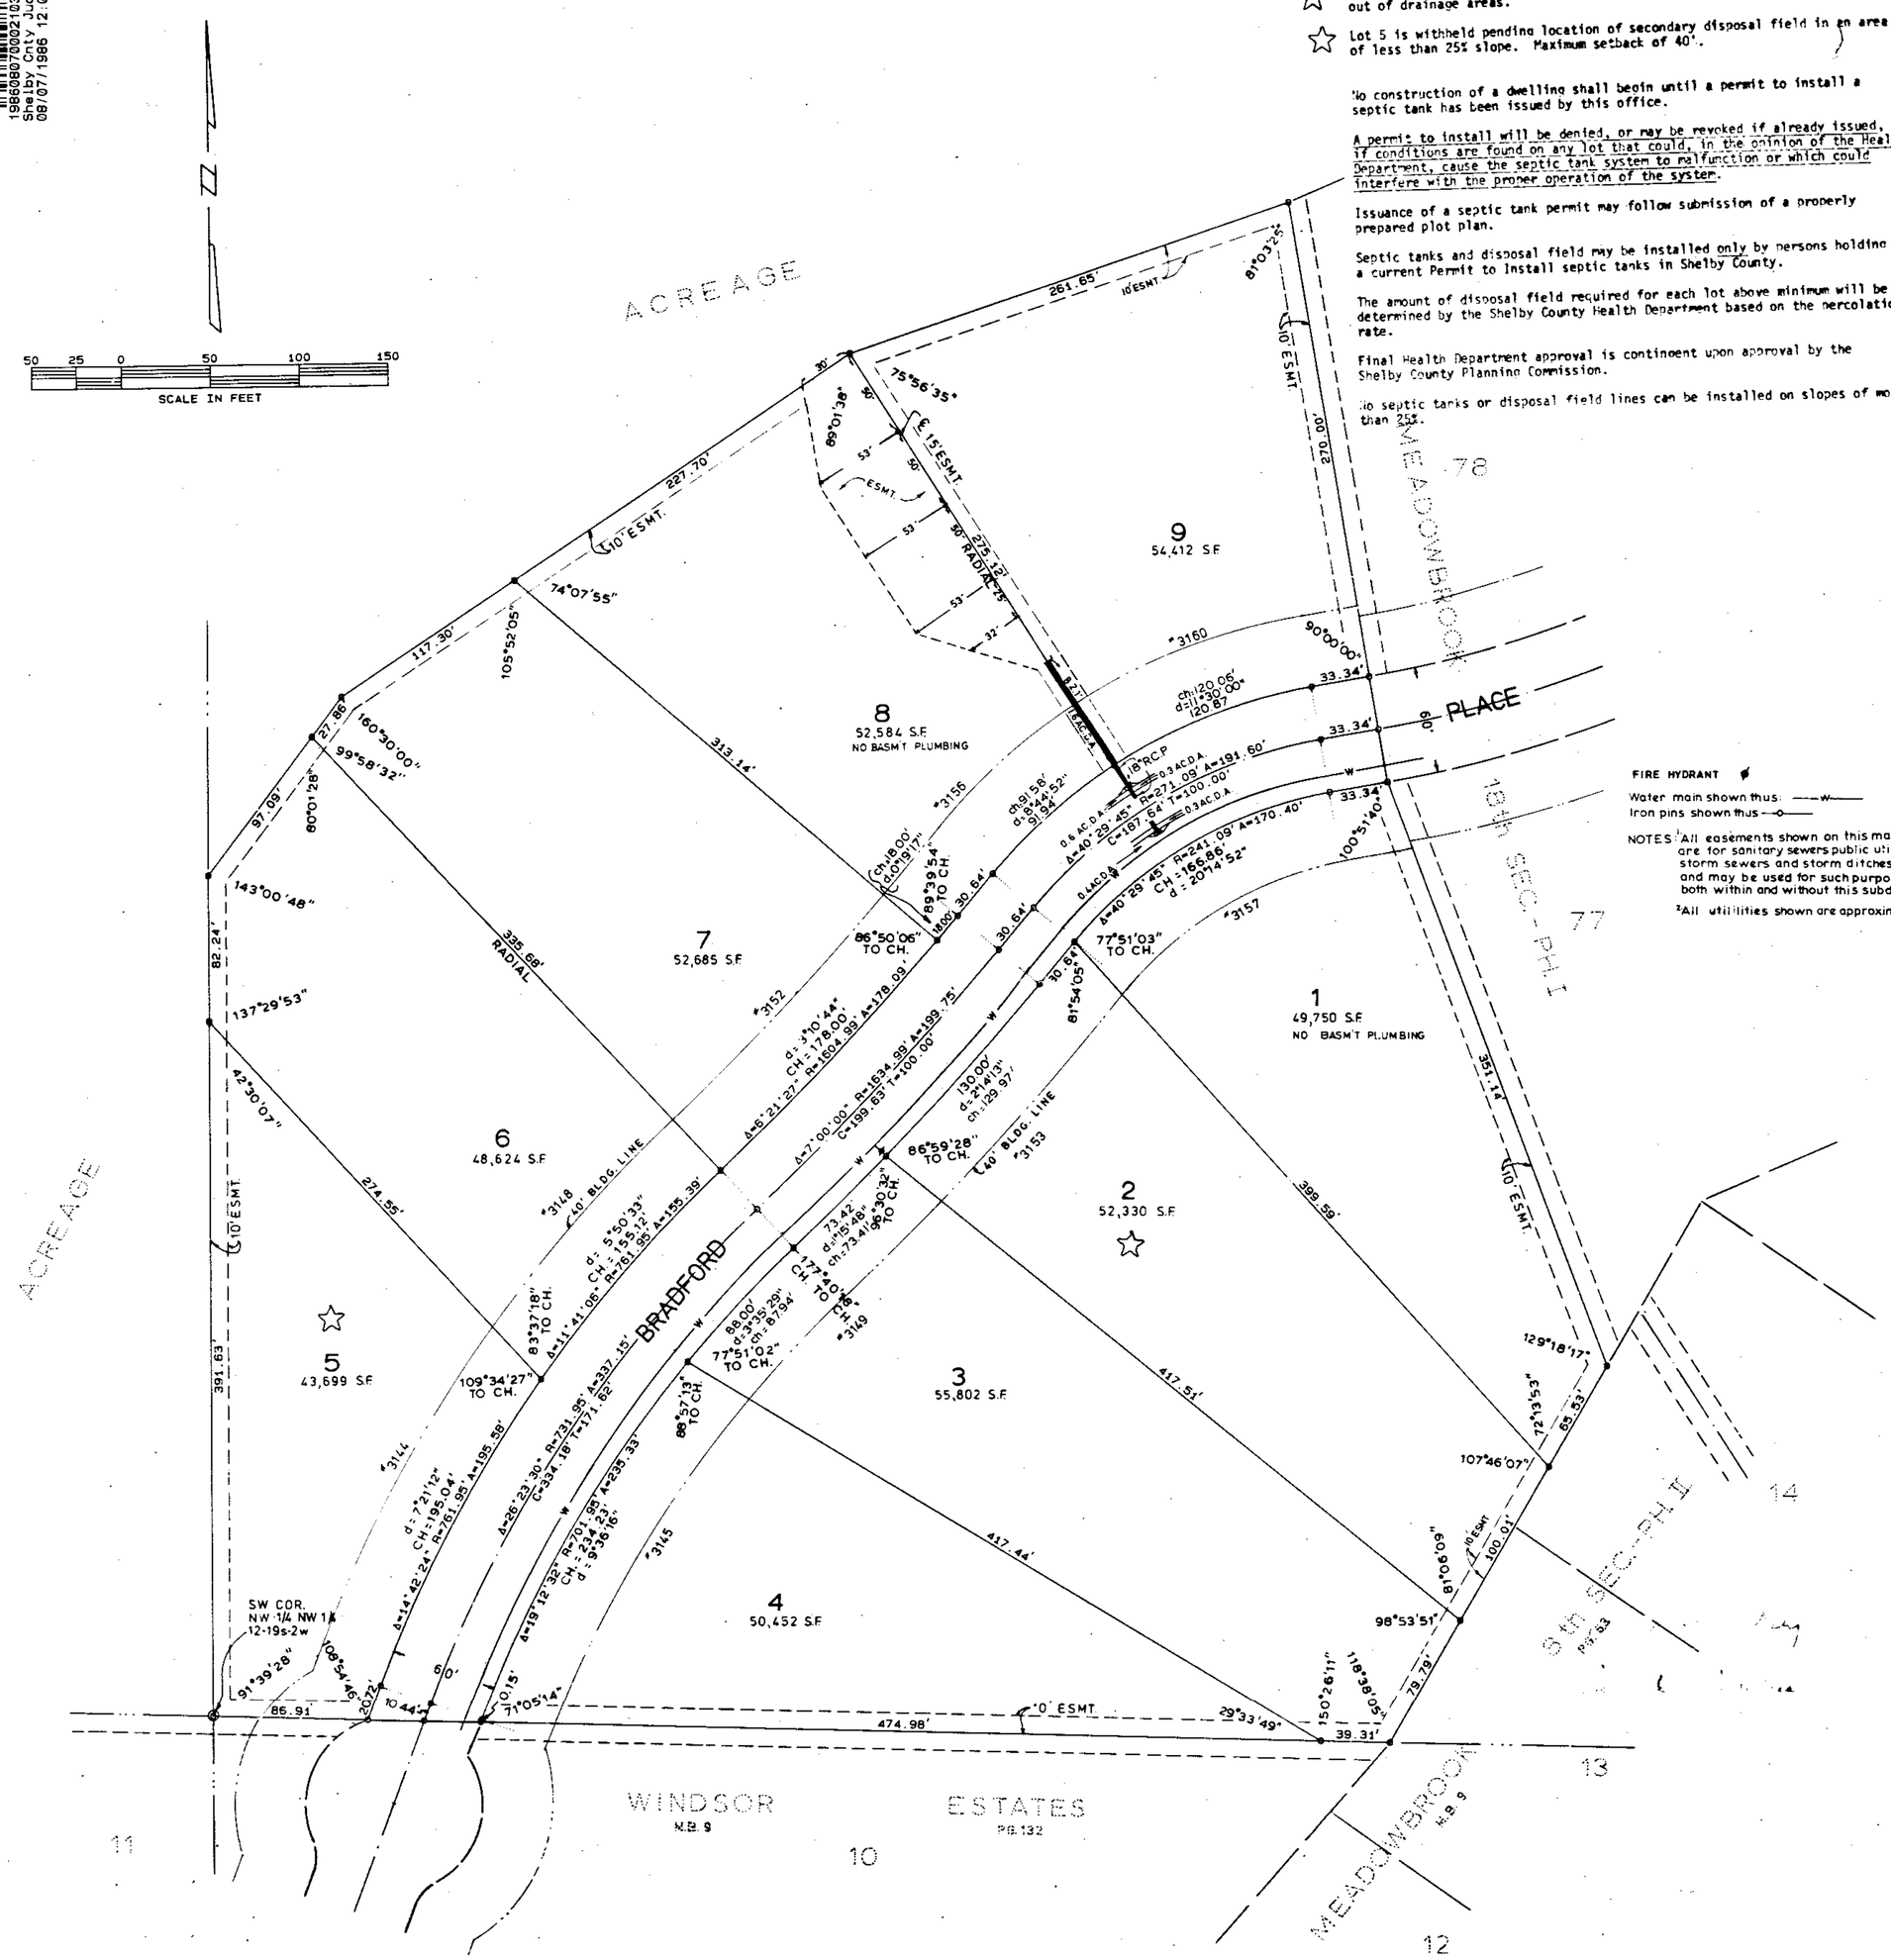
N
50 25 0 50 100 150
SCALE IN FEET
ACREAGE
261.65'
10' ESMT
227.70'
74°07'55"
117.30'
105°52'05"
27.68'
180°00'00"
99°58'32"
97.08'
60°01'28"
143°00'48"
82.24'
137°29'53"
42°30'07"
274.55'
391.63'
10' ESMT
ACREAGE
313.14'
335.66' RADIAL
9
54,412 S.F
8
52,584 S.F
NO BASM'T PLUMBING
7
52,685 S.F
6
48,624 S.F
5
43,699 S.F
4
50,452 S.F
3
55,802 S.F
2
52,330 S.F
1
49,750 S.F
NO BASM'T PLUMBING
75°56'35"
89°01'38"
15' ESMT
30' RADIAL
75.13'
10' ESMT
270.00'
81°03'22"
*3160
*3156
*3157
*3152
*3148
*3144
*3145
*3153
*3149
90°00'00"
33.34'
Ch=120.06'
d=53°00'00"
R=129.00'
Ch=91.56'
d=54°45'52"
R=95.00'
18" RCP
D.A.C.D.A.
A=71.09' R=191.60'
T=100.00'
D.A.C.D.A.
A=40°29'45"
C=187.64' T=97.64'
D.A.C.D.A.
A=40°29'45" R=241.09' A=170.40'
CH=166.86'
d=40°14'52"
100°54'40"
Ch=16.00'
d=30°09'17"
R=30.64'
89°39'54"
TO CH.
86°50'06"
TO CH.
77°51'03"
TO CH.
81°54'05"
d: 3°10'44"
CH: 176.00'
R=1604.69' A=178.09'
A=6°21'27" R=1604.69' A=199.75'
C=199.63' T=100.00'
d=7°00'00" R=1834.86'
130.00'
d: 2°41'13"
ch:129.97'
86°59'28"
TO CH.
L40' BLDG. LINE
d=7°30'33"
R=1834.86'
C=240.48' T=120.24'
77°51'02"
TO CH.
88°00'
d=3°05'39"
R=1854
d=7°40'
R=745.92'
TO CH.
83°37'18"
R=111.41'
d=57°05'33"
CH=153.15'
109°34'27"
TO CH.
d=7°21'12"
CH=195.04'
R=761.95' A=195.58'
A=26°23.30' R=731.95' L=337.15'
C=334.18' T=171.82'
A=14°42'24"
A=4°18'12.38" R=801.95' A=238.33'
CH: 237.54'
d: 9°34'16"
SW COR.
NW 1/4 NW 1/4
12-19S-2W
91°39'28"
108°54'46"
207.24'
10.44'
6.0'
0.15'
71°05'14"
86.91'
474.98'
10' ESMT
29°33'49"
39.31'
150°26'11"
118°38'05"
78.78'
98°53'51"
81°06'09"
100.01'
129°18'17"
72°13'53"
65.53'
107°46'07"
417.44'
417.51'
399.59'
L40' BLDG. LINE
10' ESMT
351.14'
81°54'05"
30.64'
30.64'
W
W
W