46

1165

942-2685

MAP BOOK 10 PAGE 46

1988/01400028092O 1/1 $.00
Shelby Cnty Judge of Probate, AL
10/14/1986 12:00:00AM FILED/CERT

STATE OF ALA. SHELBY CO.
I CERTIFY THIS
INSTRUMENT WAS FILED
86 OCT 14 PM 1:27
JUDGE OF PROBATE

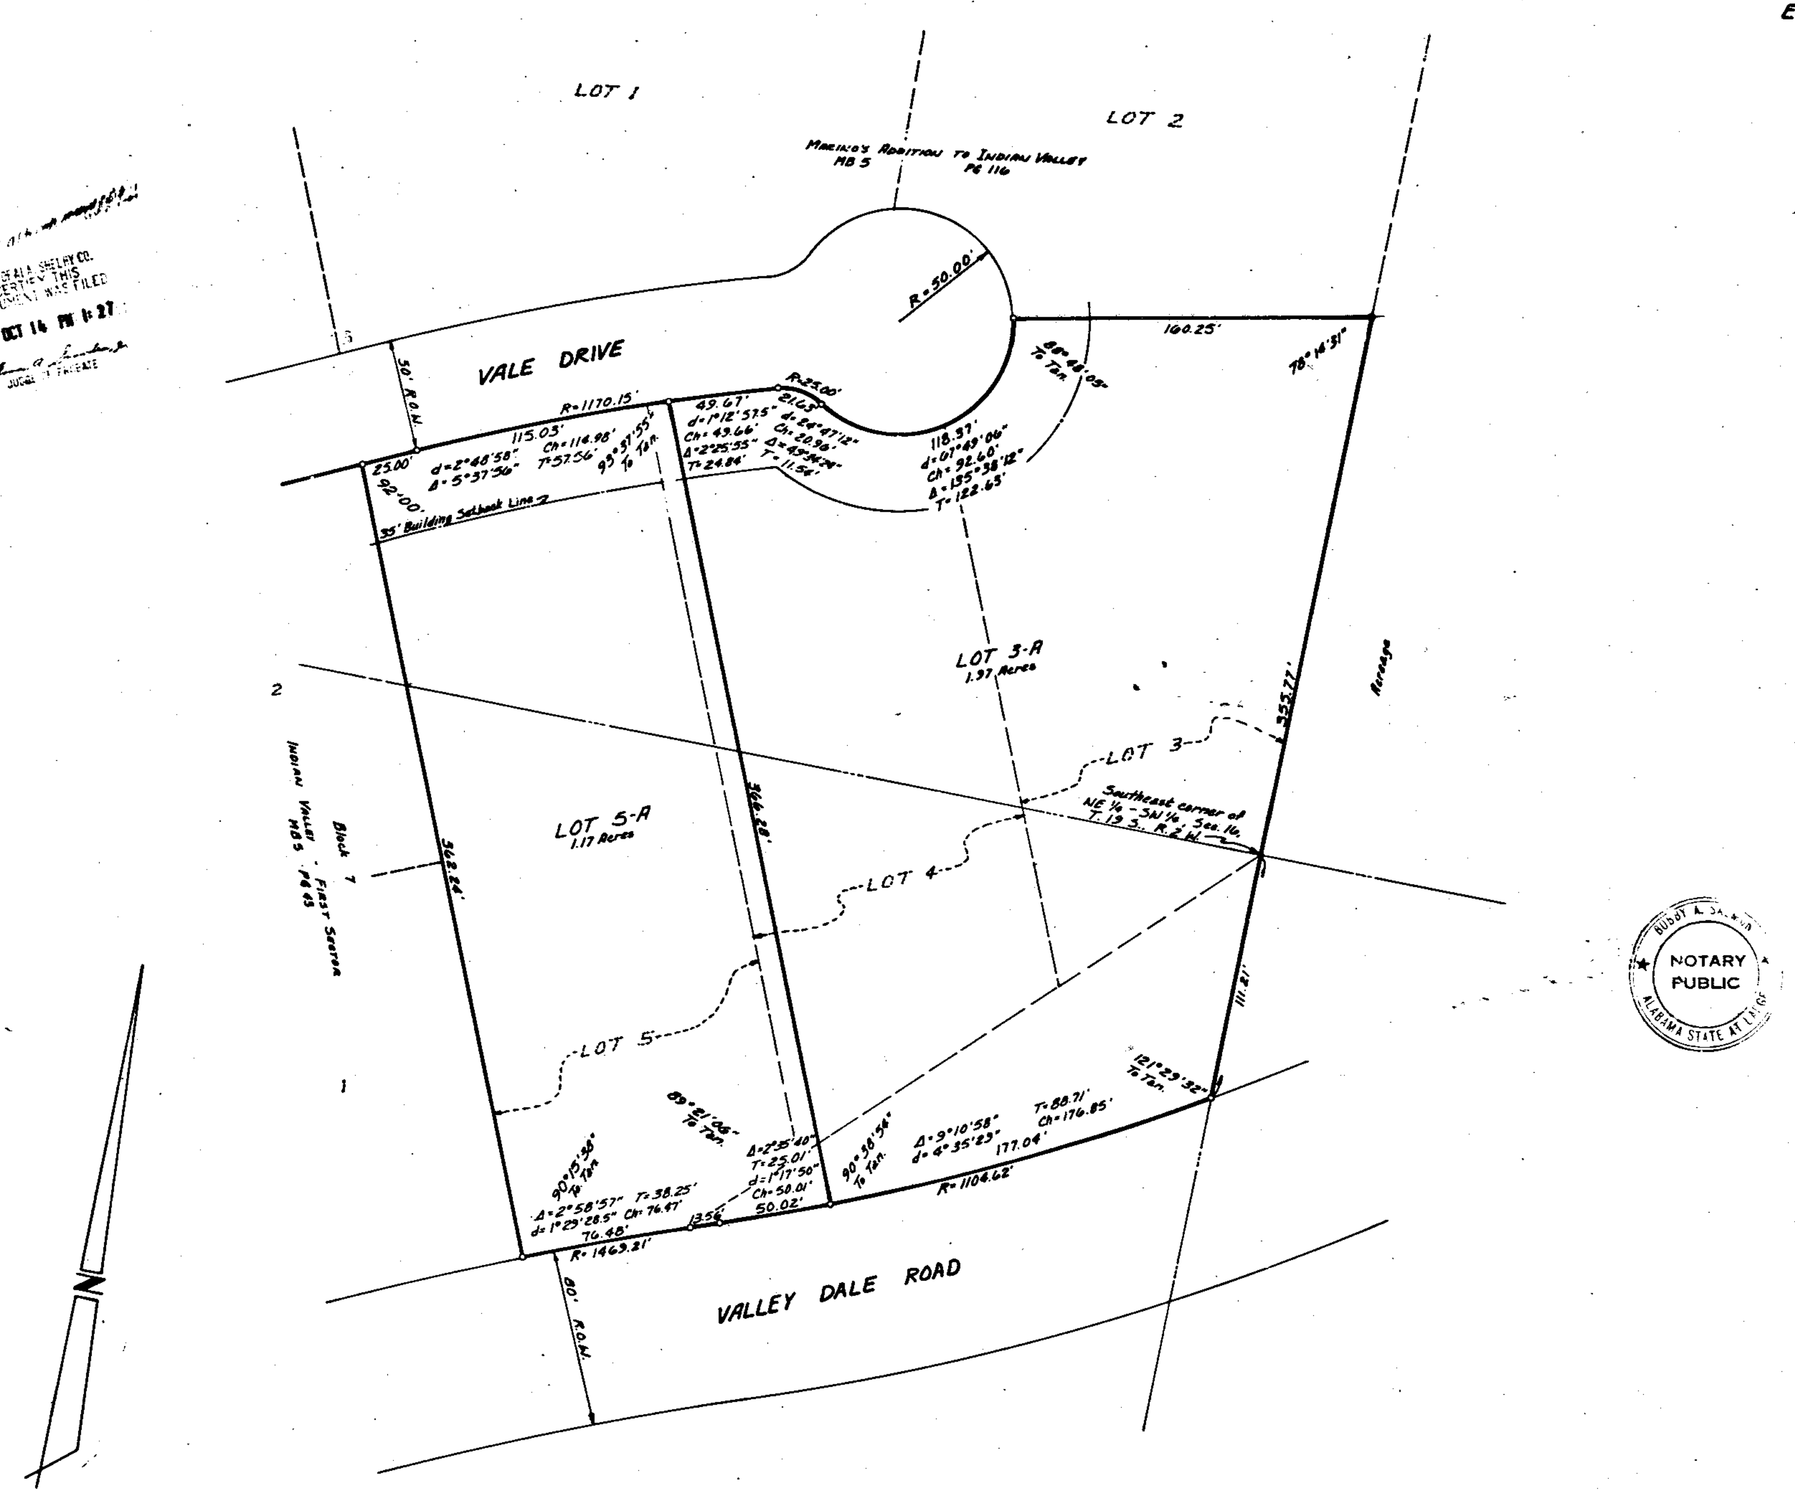

E. J. MARINO'S RESURVEY OF MARINO'S ADDITION TO INDIAN VALLEY

Being a resurvey of Lots 3, 4 & 5, Marino's Addition to Indian Valley, Map Book 5, Page 116, Shelby County, Alabama. Situated in the N.E. ¼ of the S.W. ¼ and the S.E. ¼ of the S.W. ¼ of Section 16, Township 19 South, Range 2 West.

Scale: 1" = 40' August 5, 1986

0 20' 40' 80' 100' 200'
Graphic Scale

Coulter, Gay, Salmon & Martin Engineering Co., Inc.
121 West Valley Avenue
Birmingham, AL 35209
1-205-942-2486

STATE OF ALABAMA
SHELBY COUNTY

I, Jimmy A. Gay, a Registered Land Surveyor of the State of Alabama and Owner, hereby certify that this plat or map was made pursuant to a survey made by said surveyor and that said survey and this plat or map were made at the instance of said Owner; that this plat or map is a true and correct plat or map of lands shown hereon and known as E. J. MARINO'S RESURVEY OF MARINO'S ADDITION TO INDIAN VALLEY, showing the streets, alleys and public grounds, giving the bearings, length, width and the name of each street as well as the number of each lot and block, showing the relation of the lands to the Government Survey; and that iron pins have been installed at all lot corners and curve points as shown and designated by small open circles on said plat or map.

Dated: 8-5-86

Jimmy A. Gay
Jimmy A. Gay, Reg. No. 6759, PRESIDENT
COULTER, GAY, SALMON & MARTIN ENG. CO., INC.

ALABAMA REGISTERED No. 6759 LAND SURVEYOR JIMMY A. GAY

Owner: Edward J. Marino

STATE OF ALABAMA
SHELBY COUNTY

I, Barbara A. Salmon, a Notary Public in and for said County and State, do hereby certify that Jimmy A. Gay, President, Coulter, Gay, Salmon & Martin Engineering Company, Inc., whose name is signed to the foregoing as Surveyor and who is known to me, acknowledged before me on this date, that after having been duly informed of the contents of said certificate, he executed same voluntarily as such individual with full authority therefor.

Given under my hand and seal this 5th day of August 1986.

Betty N. Nelson
Notary Public

BARBARA A. SALMON NOTARY PUBLIC ALABAMA STATE AT LARGE

STATE OF ALABAMA
SHELBY COUNTY

I, Leeda S. Nicholson, a Notary Public in and for said County in said State, do hereby certify that, Edward J. Marino, whose name is signed to the foregoing as Owner and who is known to me, acknowledged before me on this date, that being informed of the contents of said certificate, he/she executed the same voluntarily and with full authority therefor.

Given under my hand and seal this 13th day of October 1986.

Leeda S. Nicholson
Notary Public

APPROVED: Jimmy Gay 10-14-86
COUNTY ENGINEER

APPROVED: [illegible] 10-14-86
PLANNING COMMISSION

APPROVED: Winston M. Bontwell
NORTH SHELBY COUNTY FIRE DEPARTMENT

APPROVED: Mike Clinkscales
SHELBY COUNTY HEALTH OFFICER

11

Job No. 8735