1986103000029814O 1/1 $.00
Shelby Cnty Judge of Probate, AL
10/30/1986 12:00:00AM FILED/CERT

Jean Leide

MAP BOOK 10 PAGE 51

1986 ADDITION TO SHELBY SHORES

LOT #	PERC RATE	SOIL BORE
1-A*	15 MPI	0-4" TOP SOIL,4-6" TAN SOIL 6-38" ORANGE CLAY,38-60" GRAY CLAY
2-A	10 MPI	0-1" TOP SOIL,1-8" TAN SOIL, 8-28" YELLOW CLAY,28-60"YELLOW CLAY/ROCK
3-A	40 MPI	0-1" TOP SOIL,1-9" TAN SOIL 9-20" LIGHT ORANGE CLAY, 20-60" DARK ORANGE CLAY
4-A	30 MPI	0-1" TOP SOIL,1-9" BROWN SOIL 9-60" ORANGE CLAY/ROCK

* 1-A SHALLOW PLACEMENT 24"TO BOTTOM OF TRENCHES 6-8"FILL

TEST DONE 25,26,27 AUGUST AND 2 SEPTEMBER 1986.

TEST PERFORMED BY WILSON ENGINEERING & SURVEYING CO.

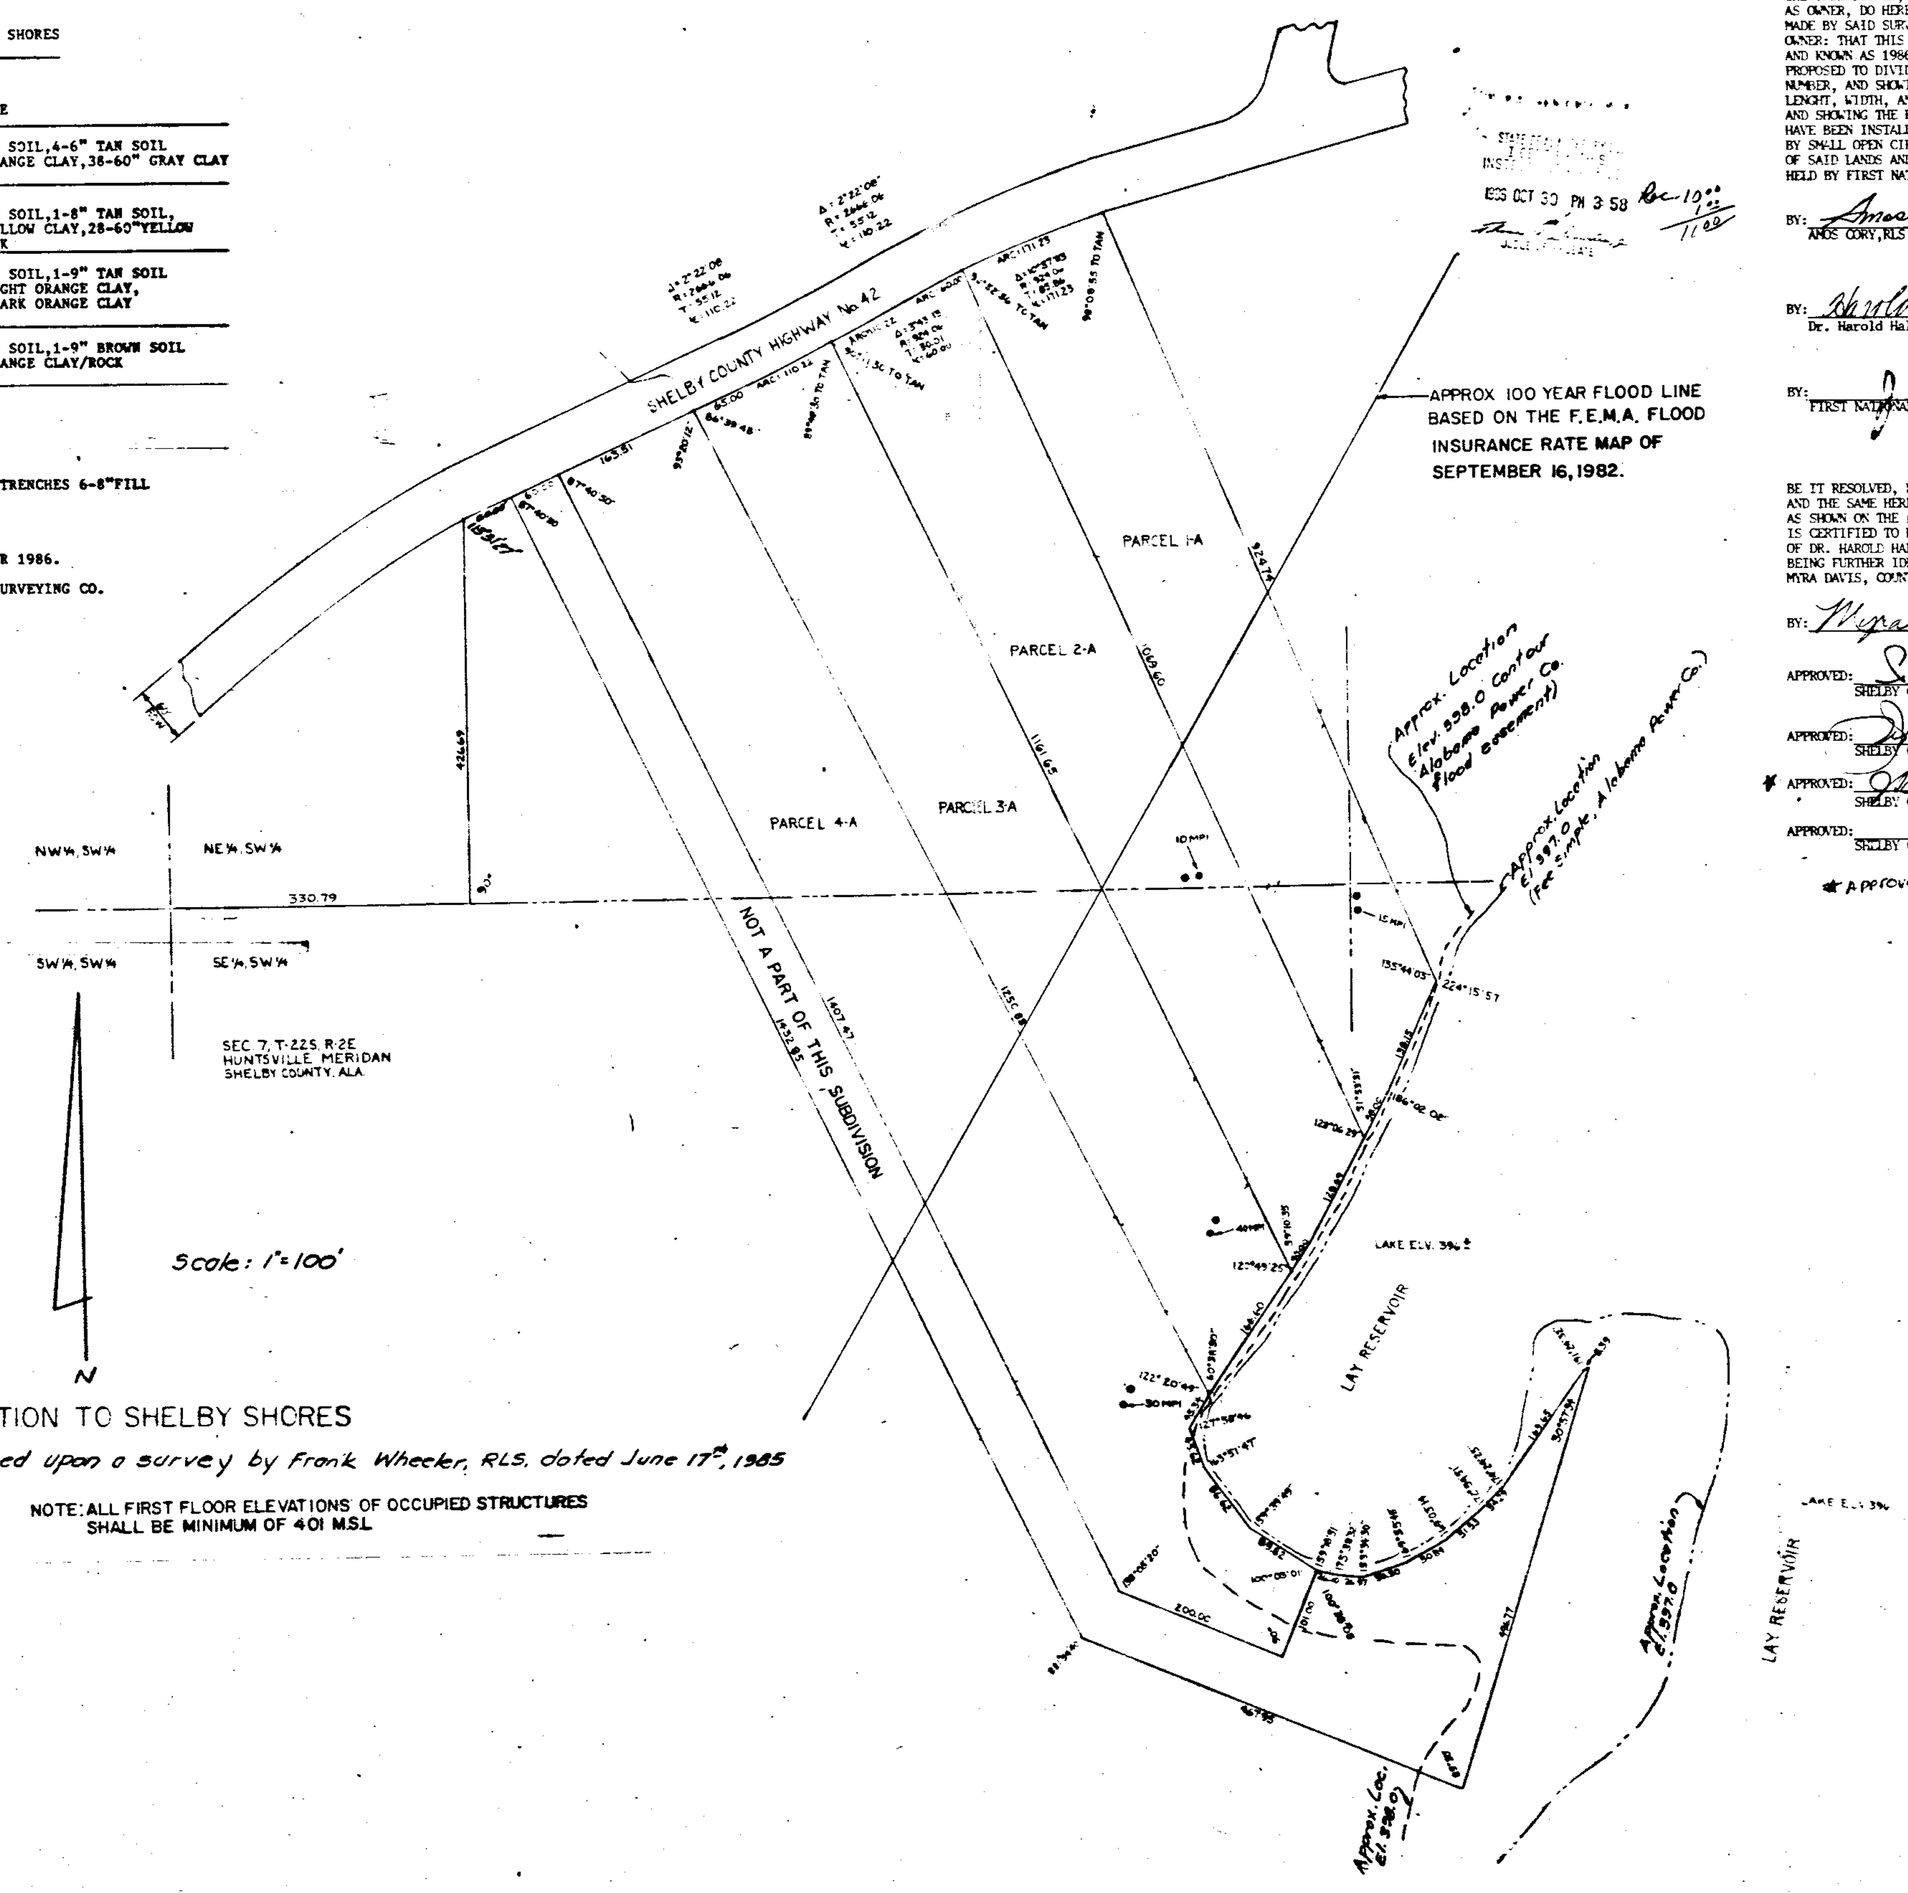

1986 ADDITION TO SHELBY SHORES

Based upon a survey by Frank Wheeler, RLS. dated June 17th, 1985

NOTE: ALL FIRST FLOOR ELEVATIONS OF OCCUPIED STRUCTURES SHALL BE MINIMUM OF 401 M.S.L.

STATE OF ALABAMA
SHELBY COUNTY

THE UNDERSIGNED, AMOS CORY, AS REGISTERED LAND SURVEYOR, AND DR. HAROLD HALL, AS OWNER, DO HEREBY CERTIFY THAT THIS PLAT OR MAP WAS MADE PURSUANT TO A SURVEY MADE BY SAID SURVEYOR AND THAT THIS PLAT OR MAP WAS MADE AT THE INSTANCE OF SAID OWNER: THAT THIS PLAT OR MAP IS A TRUE AND CORRECT MAP OF THE LANDS SHOWN THEREIN AND KNOWN AS 1986 ADDITION TO SHELBY SHORES, SHOWING THE SUBDIVISION INTO WHICH IT IS PROPOSED TO DIVIDE SAID LANDS, GIVING THE LENGTH AND BEARINGS OF EACH LOT AND ITS NUMBER, AND SHOWING THE STREETS, ALLEYS, AND PUBLIC GROUNDS: GIVING THE BEARINGS, LENGHT, WIDTH, AND NAME OF EACH STREET, AS WELL AS THE NUMBER OF EACH LOT AND BLOCK, AND SHOWING THE RELATION OF THE LANDS TO THE GOVERNMENT SURVEY: AND THAT IRON PINS HAVE BEEN INSTALLED AT ALL LOT CORNERS AND CURVE POINTS AS SHOWN AND DESIGNATED BY SMALL OPEN CIRCLES ON SAID PLAT OR MAP. SAID OWNER ALSO CETIFIES THAT HE IS THE OWNER OF SAID LANDS AND THAT THE SAME ARE NOT SUBJECT TO ANY MORTGAGE, EXCEPT A MORTGAGE HELD BY FIRST NATIONAL BANK OF COLUMBIANA.

BY: Amos Cory DATE: 8 oct '86
AMOS CORY, RLS #10550

BY: Harold J. Hall DATE: 10/22/86
Dr. Harold Hall, Owner

BY: J. D. Wyatt DATE: Oct 9, 1986
FIRST NATIONAL BANK OF COLUMBIANA

BE IT RESOLVED, BY THE SHELBY COUNTY COMMISION THAT THE ASSENT OF THIS BODY BE, AND THE SAME HEREBY IS, GIVEN TO THE DEDICATION OF THE STREETS, ALLEYS AND PUBLIC GROUNDS AS SHOWN ON THE PLAT OR MAP OF 1986 ADDITION TO SHELBY SHORES, WHICH PLAT OR MAP IS CERTIFIED TO HAVE BEEN MADE BY AMOS CORY, AS SURVEYOR, AT THE INSTANCE OF DR. HAROLD HALL, AS OWNER, AND HAS BEEN EXHIBITED TO THIS BOARD, SAID PLAT OR MAP BEING FURTHER IDENTIFIED BY A RECITAL OF THE APPROVAL OF THIS BOARD SIGNED BY MYRA DAVIS, COUNTY CLERK, OF EVEN DATE HEREWITH.

BY: Myra B. Davis DATE: 10-30-86

APPROVED: Robert T. Dunn DATE: 10-29-86
SHELBY COUNTY PLANNING COMMISSION

APPROVED: John Tom Ray DATE: 10-29-86
SHELBY COUNTY ENGINEER

* APPROVED: O.D. Stutts DATE: 10-20-86
SHELBY COUNTY HEALTH DEPARTMENT

APPROVED: DATE:
SHELBY COUNTY HEALTH DEPARTMENT

* APPROVED FOR RECORDING PURPOSES ONLY.

I, THE UNDERSIGNED, as Notary Public in and for SAID COUNTY & STATE, do hereby certify that AMOS CORY, whose name is signed to the foregoing certificate as SURVEYOR, and who is known to me, acknowledged before me on this date, that having been duly informed of the contents of said certificate, he executed same voluntarily as such officer and/or individual with full authority therefor.

Given under my hand and seal this the 8th day of October, 19 86.

Carol Joyce Yancy
Notary Public
Commission Expires 10-1-88

I, the undersigned authority, as Notary Public in and for Shelby County, State of Alabama, do hereby certify that J.D. Wyatt and Harold J. Hall, whose name is signed to the foregoing certificate as Vice President of First National Bank of Columbiana, and who is known to me, acknowledged before me on this date, that having been duly informed of the contents of said certificate, he executed same voluntarily as such officer and/or individual with full authority therefor.

Given under my hand and seal this the 9th day of October, 19 86.

Betty Walton
Notary Public