19861120000322040 1/1 $.00
Shelby Cnty Judge of Probate,AL
11/20/1986 12:00:00AM FILED/CERT

MAP BOOK 10
PAGE 55

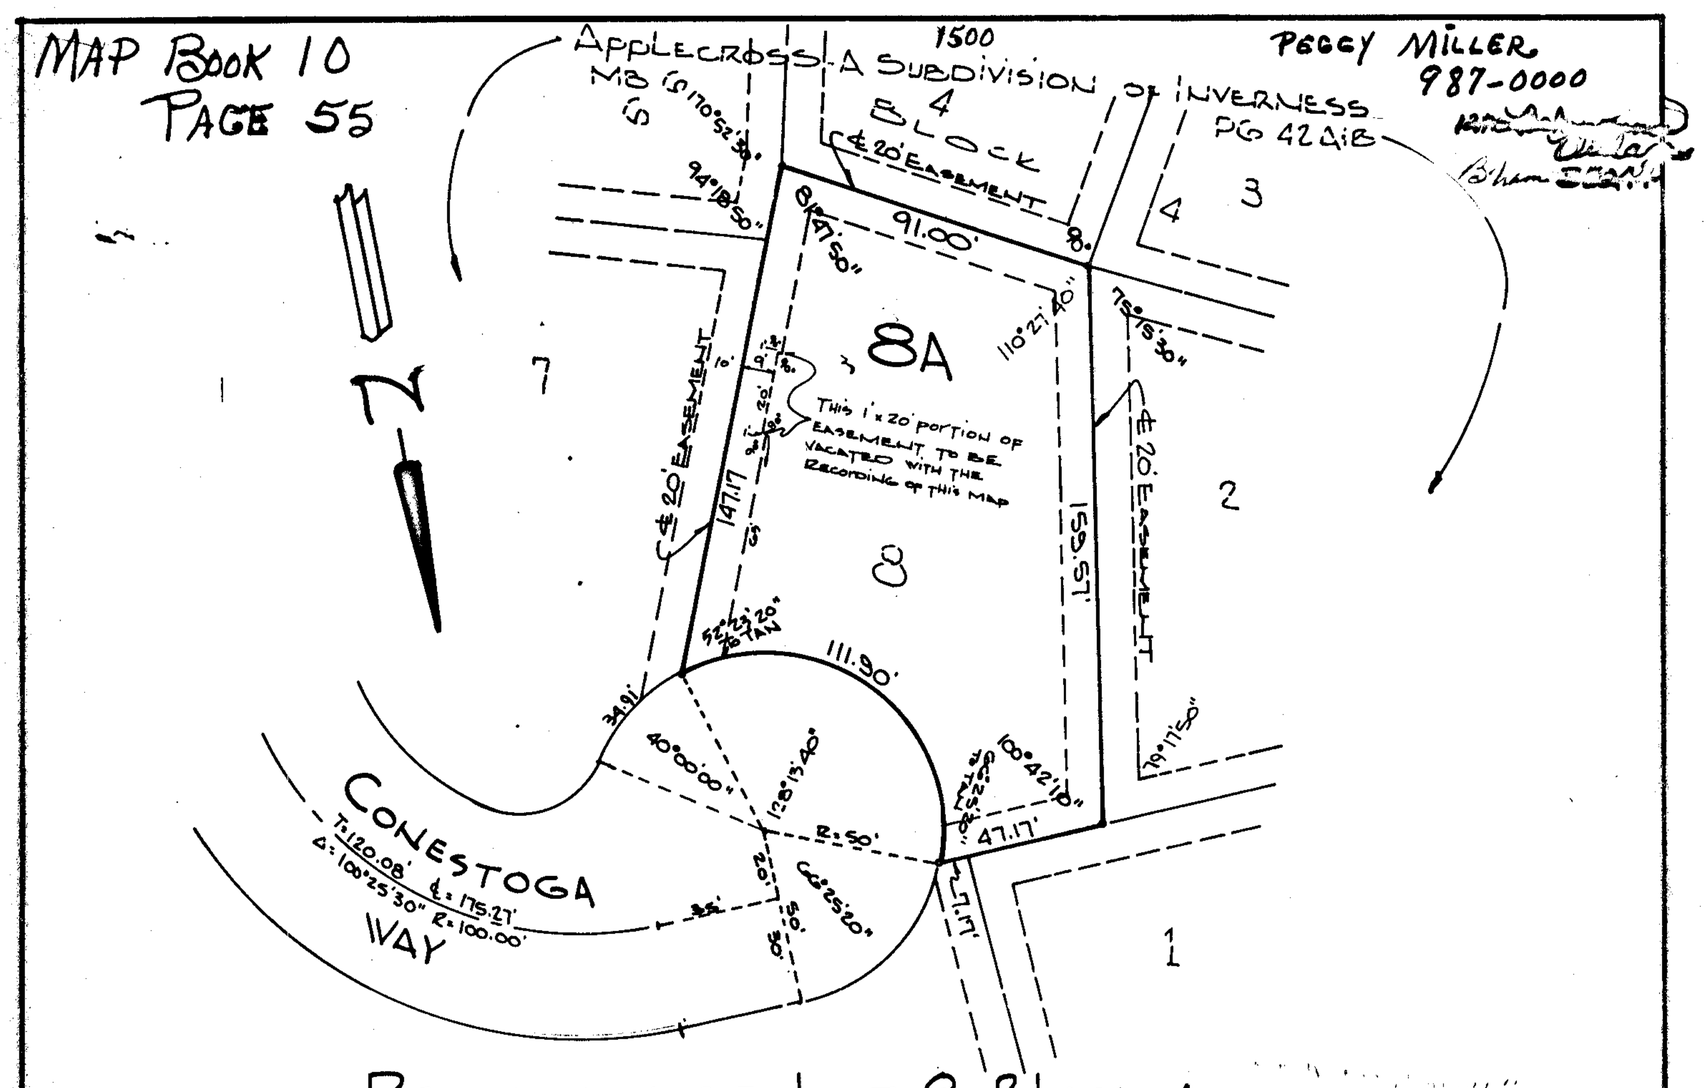

RESURVEY OF LOT 8-BLOCK 4 OF APPLECROSS A SUBDIVISION OF INVERNESS.

STATE OF ALA. SHELBY CO.
I CERTIFY THIS INSTRUMENT WAS FILED
1986 NOV 20 PM 2:55

AS RECORDED IN MB 6 · PG 42 A & B IN JUDGE OF PROBATE OFFICE OF SHELBY CO. AL. & BEING SITUATED IN SEC. 2, T-19-S-R-2-W, SHELBY CO. AL.

SCALE: 40' DATE: NOV. 20, 1986

0 5 10 25 50 100 200

LAURENCE D. WEYGAND REG. PE & LS #10373
1700 29th COURT SO. HOMEWOOD, AL. 35209
PH: 871-7620

NOTE
ALL ESMTS SHOWN ON THIS MAP ARE FOR PUBLIC UTILITIES, SAN. SEWER, STORM SEWER & DITCHES & MAY BE USED TO SERVE PROPERTY BOTH WITHIN & WITHOUT THIS SUBDIVISION.

THE PURPOSE OF THIS SUBDIVISION IS TO VACATE A PORTION OF EASEMENT AS SHOWN.

STATE OF ALABAMA)
SHELBY COUNTY)

The undersigned, Laurence D. Weygand, a Registered Engineer-Land Surveyor, State of Alabama, and Monroe Floyd and wife Martha T. Floyd, Owners, hereby certify that this plat or map was made pursuant to a survey made by said surveyor and that said survey and this plat or map was made at the instance of said owners; that this plat or map is a true and correct map of lands shown therein and known as RESURVEY OF LOT 8, BLOCK 4, OF APPLECROSS, A SUBDIVISION OF INVERNESS, showing the subdivisions into which it is proposed to divide said lands, giving the length and angles of the boundaries of each lot and its number showing the streets, alleys, and public grounds, giving the angles, length, width and name of street, as well as the number of each lot and block, and showing the relation of the lands to the government survey; and that iron pins have been installed at all lot corners and curve points as shown and designated by small open circles on said plat or map.

DATE: 11/20/86 BY: Monroe Floyd
Monroe Floyd, Owner

BY: Laurence D. Weygand
Laurence D. Weygand
Reg. P.E. & L.S. #10373

BY: Martha T. Floyd
Martha T. Floyd, Owner

STATE OF ALABAMA)
SHELBY COUNTY)

I, Clarence E. Gassner, Jr., a Notary Public in and for said County and State hereby certify that Laurence D. Weygand, whose name is signed to the foregoing certificate as Engineer-Land Surveyor and who is known to me, acknowledged before me on this date, that after having been duly informed of the contents of said certificate, he executed same voluntarily and with full authority therefor.

Given under my hand and seal this the 20th day of Nov. 1986. Clarence E. Gassner, Jr.
Notary Public
My commission expires: 12/11/88

STATE OF ALABAMA)
SHELBY COUNTY)

I, Charita Sanderson, a Notary Public in and for said County and State hereby certify that Monroe Floyd and wife Martha T. Floyd, whose names are signed to the foregoing certificate as Owners and who are known to me, acknowledged before me on this date, that after having been duly informed of the contents of said certificate, they executed same voluntarily and with full authority therefor.

Given under my hand and seal this the 20 day of NOV 1986 Charita Sanderson
Notary Public
My commission expires: 6/19/89

APPROVED: Chas. Clancy Gray DATE: 11-20-86
COUNTY ENGINEER

APPROVED: Samuel T. Owen DATE: 11-20-86
PLANNING COMMISSION

55