19870511000153530 1/1 $.00
Shelby Cnty Judge of Probate,AL
05/11/1987 12:00:00AM FILED/CERT

804
1848

MAP BOOK 11 PAGE 3
MAP BOOK 11 PAGE 8
CORRECTED

STATE OF ALA. SHELBY CO.
I CERTIFY THIS
INSTRUMENT WAS FILED
1987 MAY 11 AM 10:41
JUDGE OF PROBATE

R. O. RAMER'S ADDITION
TO
LITTLE OAK RIDGE ESTATES

STATE OF ALA. SHELBY CO.
I CERTIFY THIS
INSTRUMENT WAS FILED
1987 MAY 26 AM 9:53
Corrected
JUDGE OF PROBATE

Situated in The Southeast Quarter of The Northeast Quarter,
Section 12, Township 20 South, Range 3 West
Shelby County, Alabama

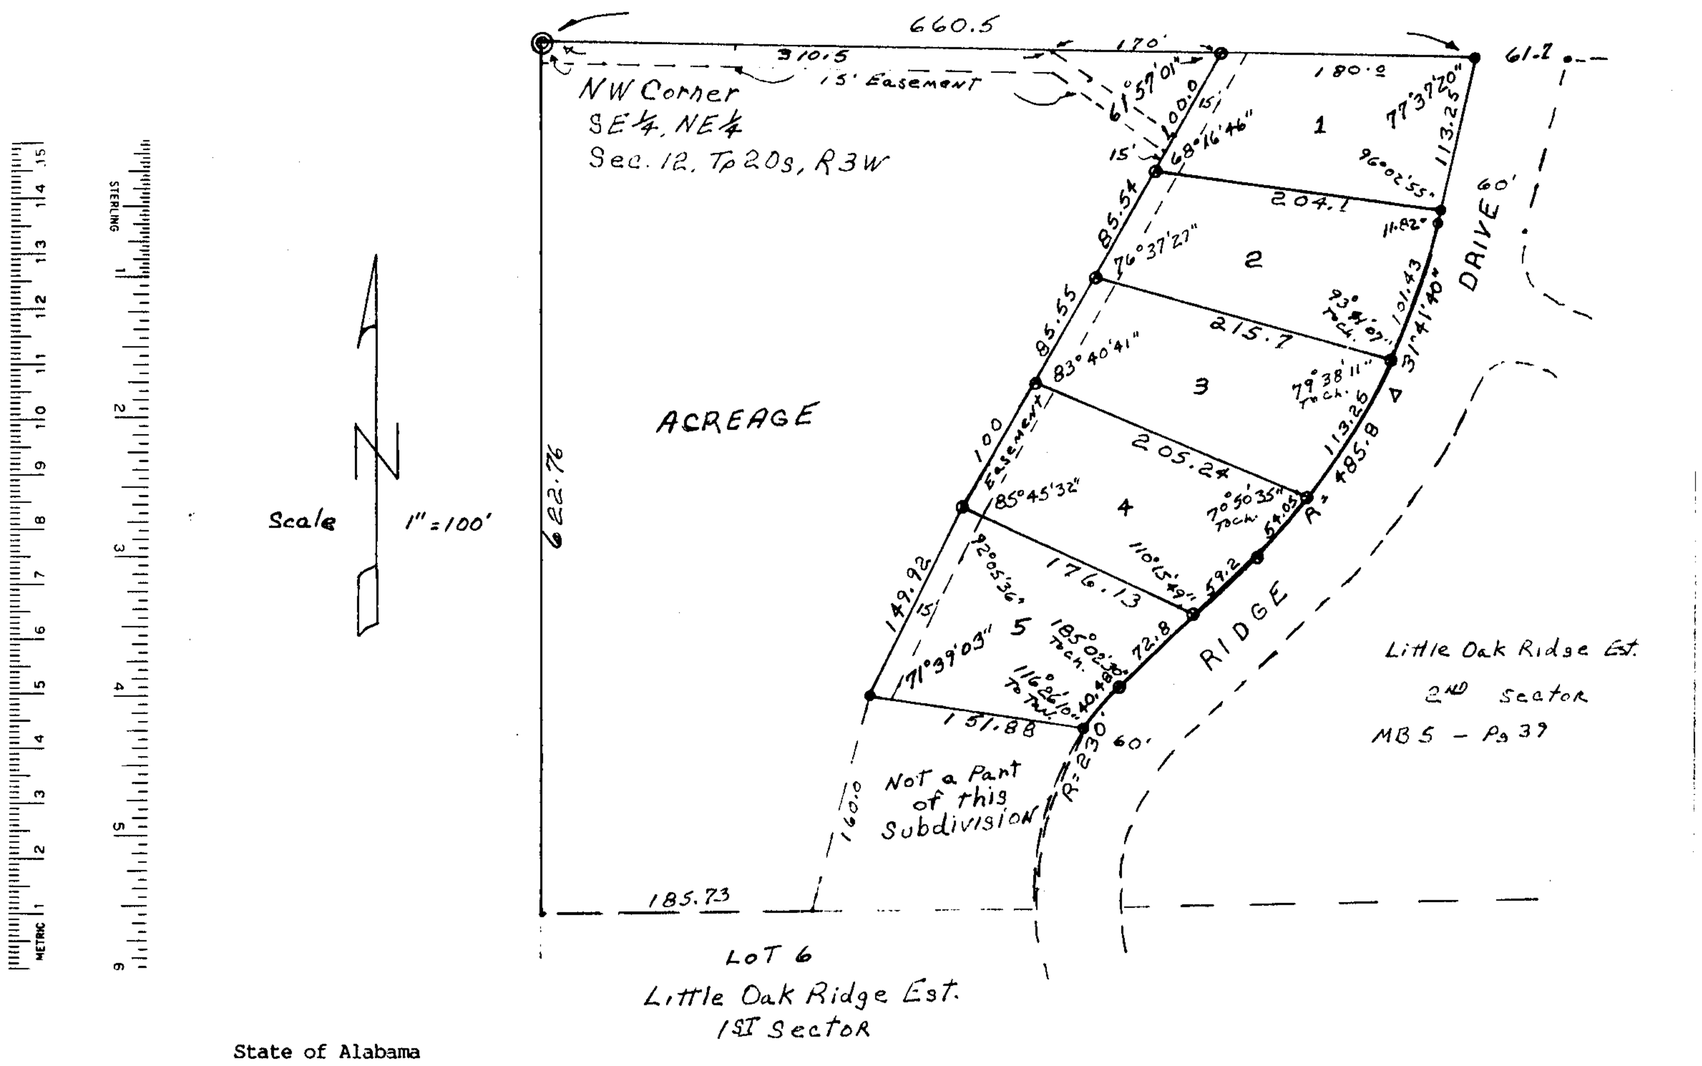

State of Alabama

Shelby County

We, the undersigned, Charles A. Browne, Surveyor, and Richard O. Ramer, owner, do hereby certify that this is a correct plat or map of a survey made by Charles A. Browne, Surveyor, of the aforesaid property showing the streets, avenues or other public ways and giving the name and width of each street and avenue and the number and dimension of each lot and block and showing the relation of the land so platted to the Government survey of the Southeast Quarter of the Northeast Quarter of Section 12, Township 20 South, Range 3 West.

In witness whereof, the said Charles A. Browne has set his name and seal and Richard O. Ramer, owner, has executed these presents this the 27th day of April, 1987.

½" solid iron pins correctly mark all lot corners.

Richard O. Ramer
Richard O. Ramer

Charles A. Browne
Charles A. Browne, Reg. #10083

State of Alabama

Shelby County

Bobby Hayes
Accepted by Mayor, City of Pelham

Richard Ramsell

I, Donna Lillie, a Notary Public in and for said county and state of Alabama, certify that Charles A. Browne, Surveyor and Richard O. Ramer, Owner, whose names are signed to the foregoing certificate and who are known to me, acknowledged before me on this date, that being duly informed of the contents of said certificate, they executed the same voluntarily on the day the same bears date.

Given under my hand and seal this 27th day of April, 1987.

NOTARY PUBLIC

Donna Lillie
Notary Public

All easements shown on this map are for public utilities, sanitary sewers, storm sewers and open ditches, and may be used for such purposes to serve property both within and without this subdivision.

R. O. Ramer
2528 Skyland Dr.
B'ham, Al
35243