Rick Rickhill
769-0585

19970514000157560 1/1 $.00
Shelby Cnty Judge of Probate, AL
05/14/1997 12:00:00AM FILED/CERT

MAP BOOK 11 PAGE 4

BROOKHAVEN - SECTOR 2

SITUATED IN THE NE¼-NE¼ AND ALSO THE NW¼-NE¼ OF SECTION 16, T.19S., R.2W.
SHELBY COUNTY, ALABAMA
JULY, 1986
GRAPHIC SCALE 50 0 50 100 1"=50'

DOUGLAS ENGINEERING CO., INC.
1106 FORD AVENUE
BIRMINGHAM, AL. 35217

FILED
1987 MAY 14 AM 11: 11

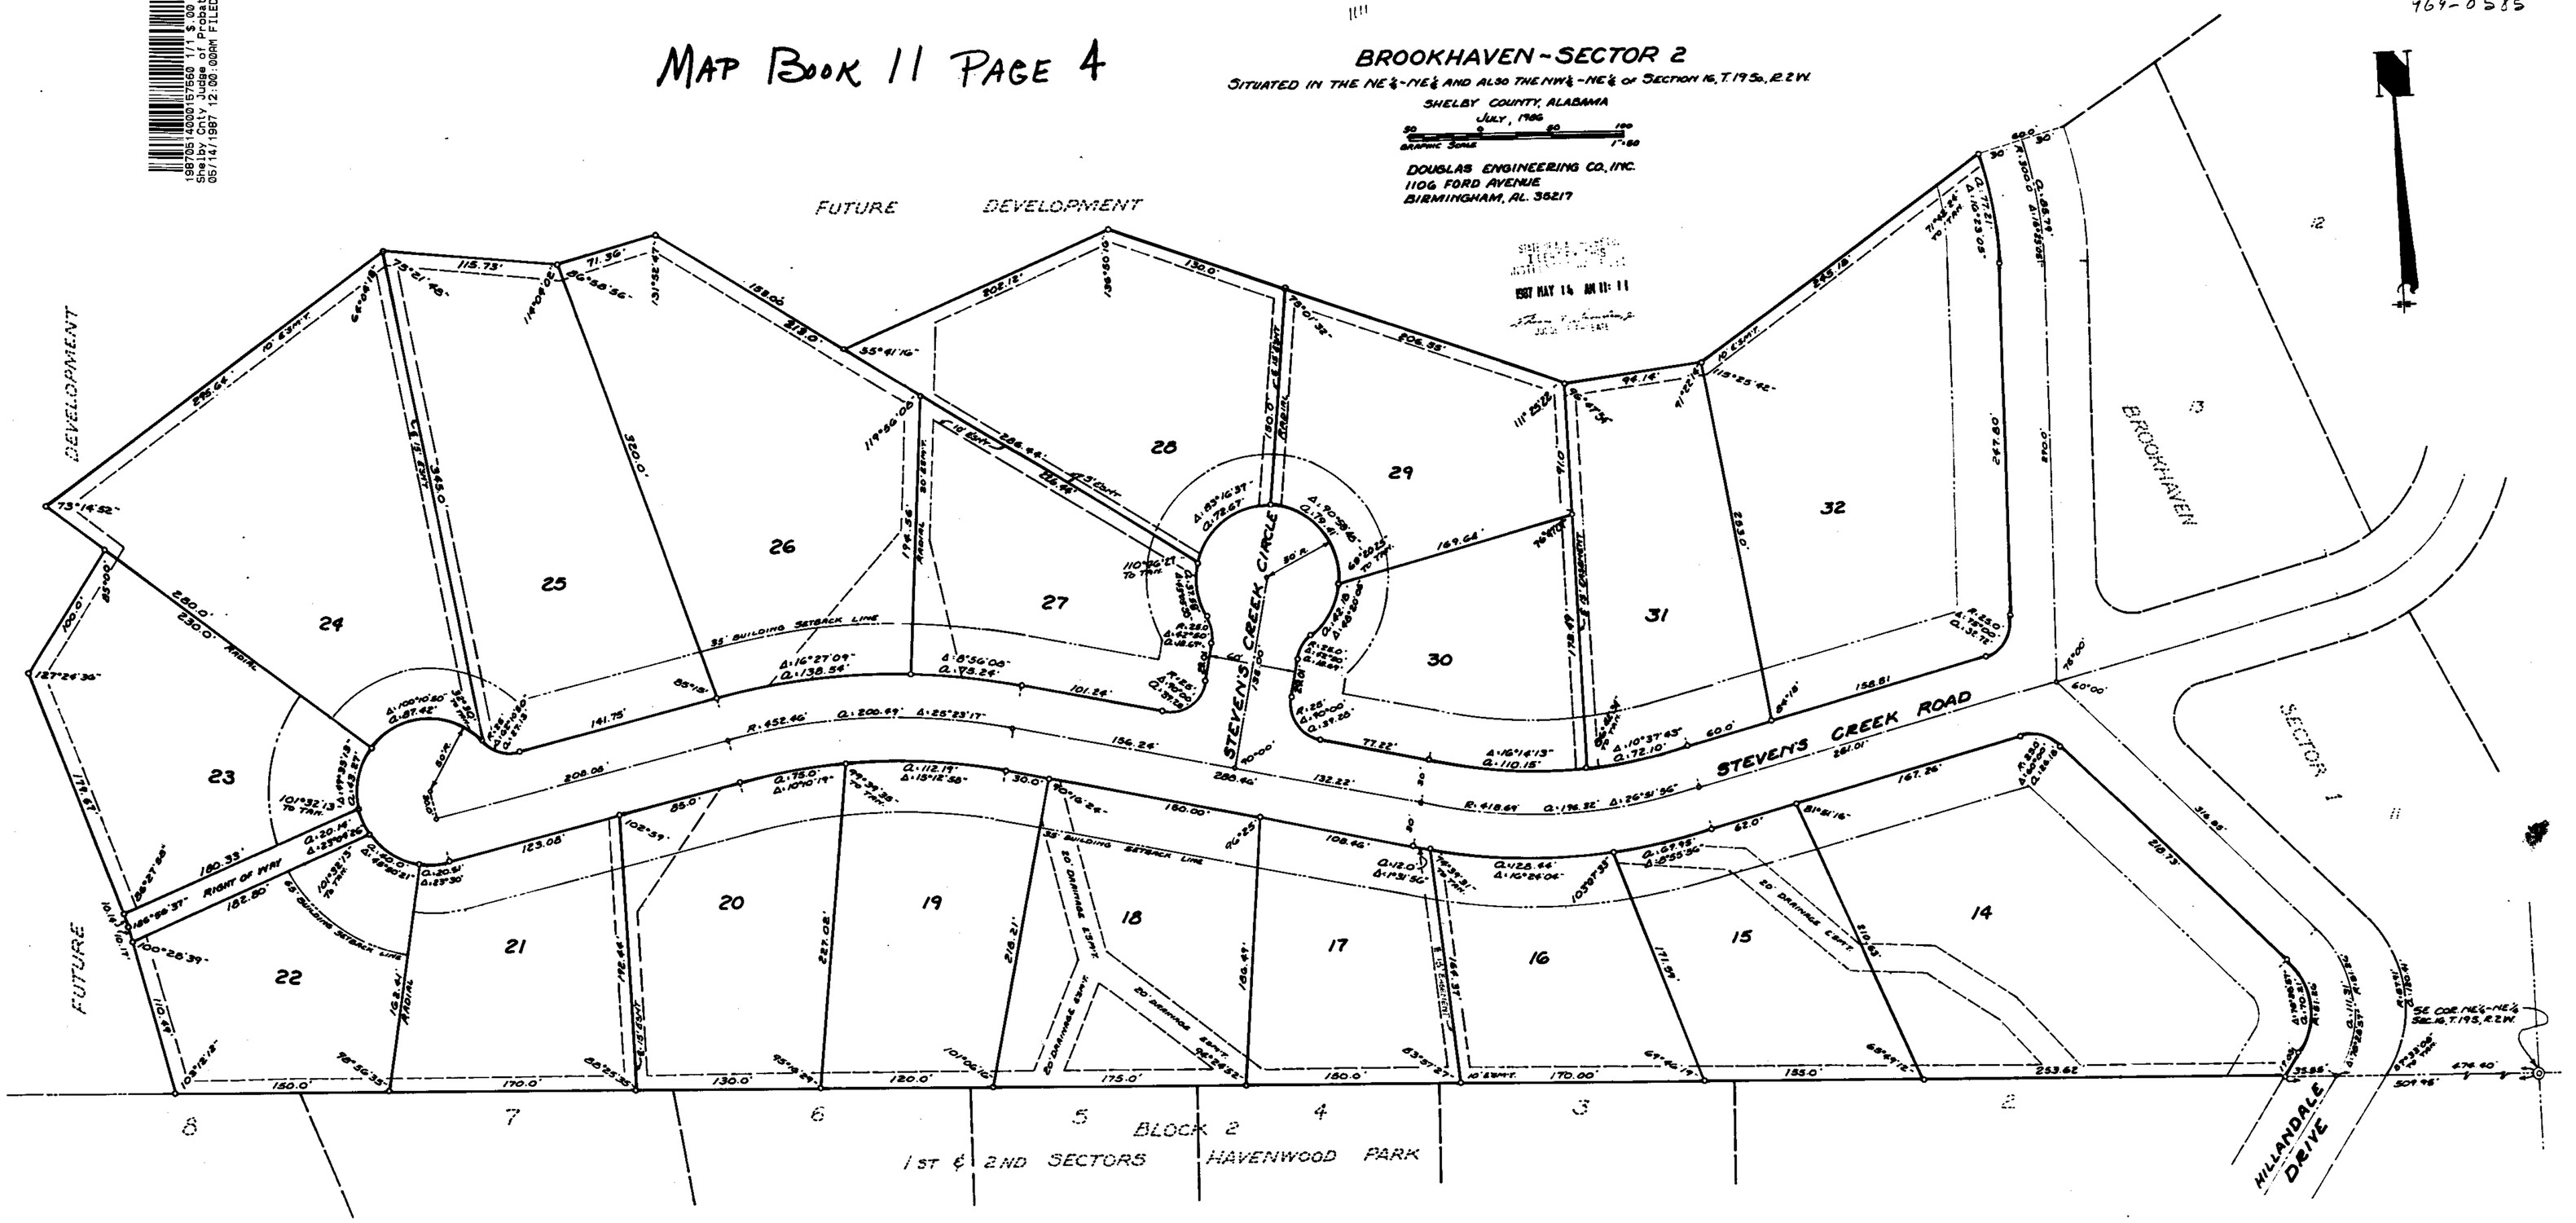

STATE OF ALABAMA
SHELBY COUNTY

The undersigned, C. J. Richardson, a Registered Land Surveyor, State of Alabama, and AFTCO Properties, Albert F. Thomasson, President, Owners, hereby certify that this plat or map was made pursuant to a survey made by said surveyor and that said survey and this map or plat was made at the instance of said Owners; that this plat or map is a true and correct map of lands shown therein and known as BROOKHAVEN, SECTOR 2, showing the subdivisions into which it is proposed to divide said lands, giving the length and angles of the boundaries of each lot and its number, showing the streets, alleys and public grounds, giving the length, width and name of each street as well as the number of each lot and block, and showing the relations of the lands to the government survey; and that iron pins have been installed at all lot corners and curve points as shown and designated by small open circles on said plat or map. Said owners also certify that he is the owner of said lands, and that the same are not subject to any mortgage except a mortgage or mortgages held by the following: SouthTrust Bank, N.A. and AmSouth Bank, N.A.

In witness whereof, we have hereunto set our hands, this the 23 day of February, 1987.

DOUGLAS ENGINEERING COMPANY, INC.

C. J. Richardson 19225
C. J. Richardson

Albert F. Thomasson, DBA AFTCO Properties
Albert F. Thomasson, DBA AFTCO
Properties (Owners)

SouthTrust Bank of Alabama, N.A.
By: Jeffrey Burgess
SouthTrust Bank, N.A., (Mortgagee) Vice President

Ellen G. Brown
AmSouth Bank, N.A. (Mortgagee)

STATE OF ALABAMA
SHELBY COUNTY

I, Kitty Wise, a Notary Public in and for said County and State, do hereby certify that C. J. Richardson, whose name is signed to the foregoing certificate as surveyor, and Albert F. Thomasson, DBA AFTCO Properties, Owners, and SouthTrust Bank, N.A., and AmSouth Bank, N.A., as Mortgagees, and who are known to me, acknowledged before me on this date that, after having been duly informed of the contents of said certificate, they executed the same voluntarily as such individuals with full authority therefor.

Given under my hand and seal, this the 23rd day of February, 1987.

Kitty Wise
Notary Public

RESOLUTION:

Be it resolved by the Manor and the City Council of the City of Hoover, Alabama, that the assent of this body be, and the same hereby is given to the dedication of the streets, alleys and public grounds as shown on this plat or map, which said plat or map is certified to have been made by C. J. Richardson, as surveyor, at the instance of Albert F. Thomasson, DBA AFTCO Properties, as owners, and has been exhibited to this council, said plat or map being further identified by a recital of the approval of this council, signed by the City Clerk, of even date herewith. But this shall not be construed as an assumption of dominion by the City of Hoover over any street, alley or public grounds shown on said plat or map or impose liability upon the City of Hoover for the upkeep of same.

I, Rita Strain, City Clerk of the City of Hoover, Alabama, hereby certify the foregoing to be a true and correct resolution that the Mayor and City Council of the City of Hoover, Alabama, have duly adopted at a meeting of said Council on this the 15 day of August, 1986.

APPROVED: Clifford L. Brake, Chairman, Planning and Zoning Commission, City of Hoover, Alabama

APPROVED: Rita Strain, City Clerk, Hoover, Alabama

APPROVED: Mike Clubbscales, Shelby County Health Officer