Jim Darden
456-6437

STATE OF ALABAMA
I CERTIFY THIS
INSTRUMENT WAS FILED
1987 JUN -2 AM 11:04
JUDGE OF PROBATE

STATE OF ALABAMA
COUNTY OF SHELBY

I certify that this is an accurate map of the subdivision of lands of James W. Darden and Thomas W. Crawford, being a part of the South Half of Section 9, Township 21 South, Range 1 East, Shelby County, Alabama, according to a survey made by me and certified this 4th day of May, 1987.

Raymond Shackleford
Raymond Shackleford Ala. Reg. PLS No. 4092

STATE OF ALABAMA
COUNTY OF SHELBY

We, the undersigned, as owners of the property platted hereon, certify that this is an accurate map, to the best of our knowledge, and we hereby submit this map for public record, this 4th day of May, 1987.

James W. Darden, Owner Thomas W. Crawford, Owner

STATE OF ALABAMA
COUNTY OF SHELBY

I, undersigned, a Notary Public, hereby certify that James W. Darden and Thomas W. Crawford, whose names are signed to the foregoing certificate as owners, and who are known to me, acknowledged before me on this date that being informed of the contents of said certificate, they executed the same voluntarily,
Given under my hand and seal this 4 day of May, 1987.

Margaret D. Times
Notary Public

1987060200176320 1/1 $.00
Shelby County, Judge of Probate, AL
06/02/1987 12:00:00AM FILED/CERT

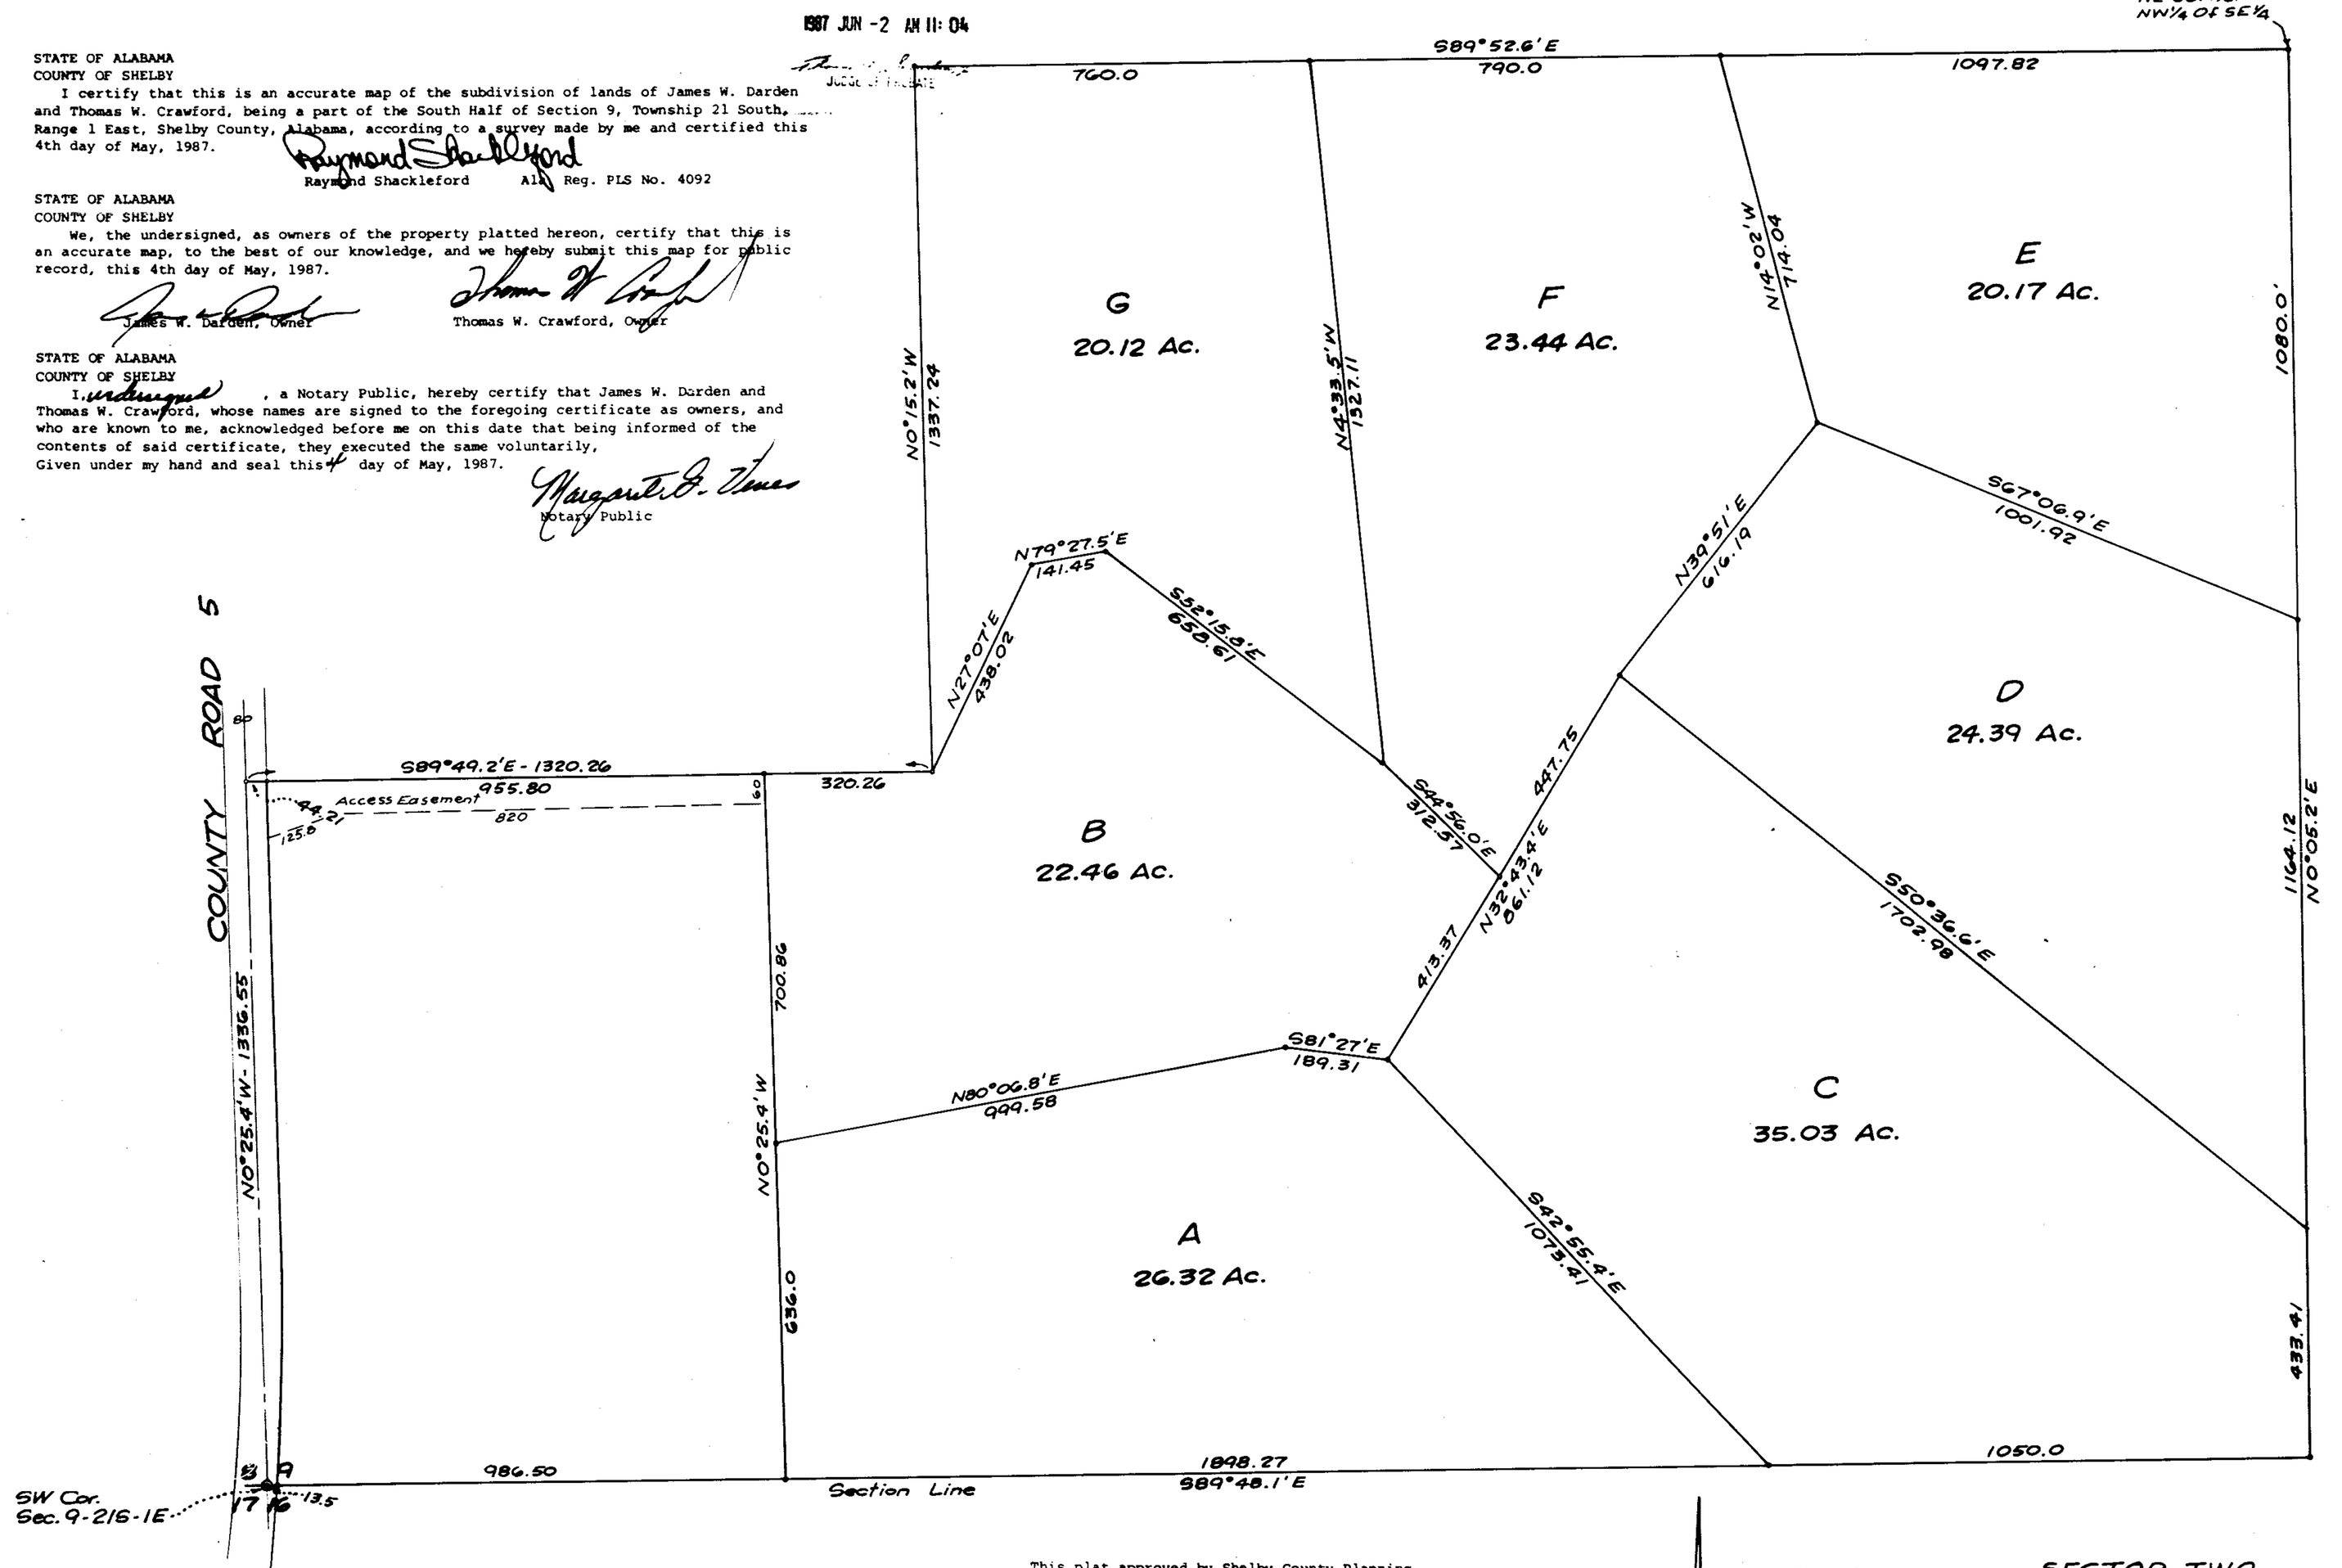

This plat approved by Shelby County Engineering Department on this day of May, 1987.
Shelby County Engineering Department
By:
Shelby County Engineer

This plat approved by Shelby County Planning Commision on this day of May, 1987.
Shelby County Planning Commision
By: Charles C Shirley 6-2-87

SECTOR TWO
TRAIL'S END
Sec. 9-21S-1E
Shelby County, Alabama