MAP BOOK 11 PAGE 24

1987070200021540 11 $.00
Shelby County Judge of Probate,AL
07/02/1987 12:00:00AM FILED/CERT

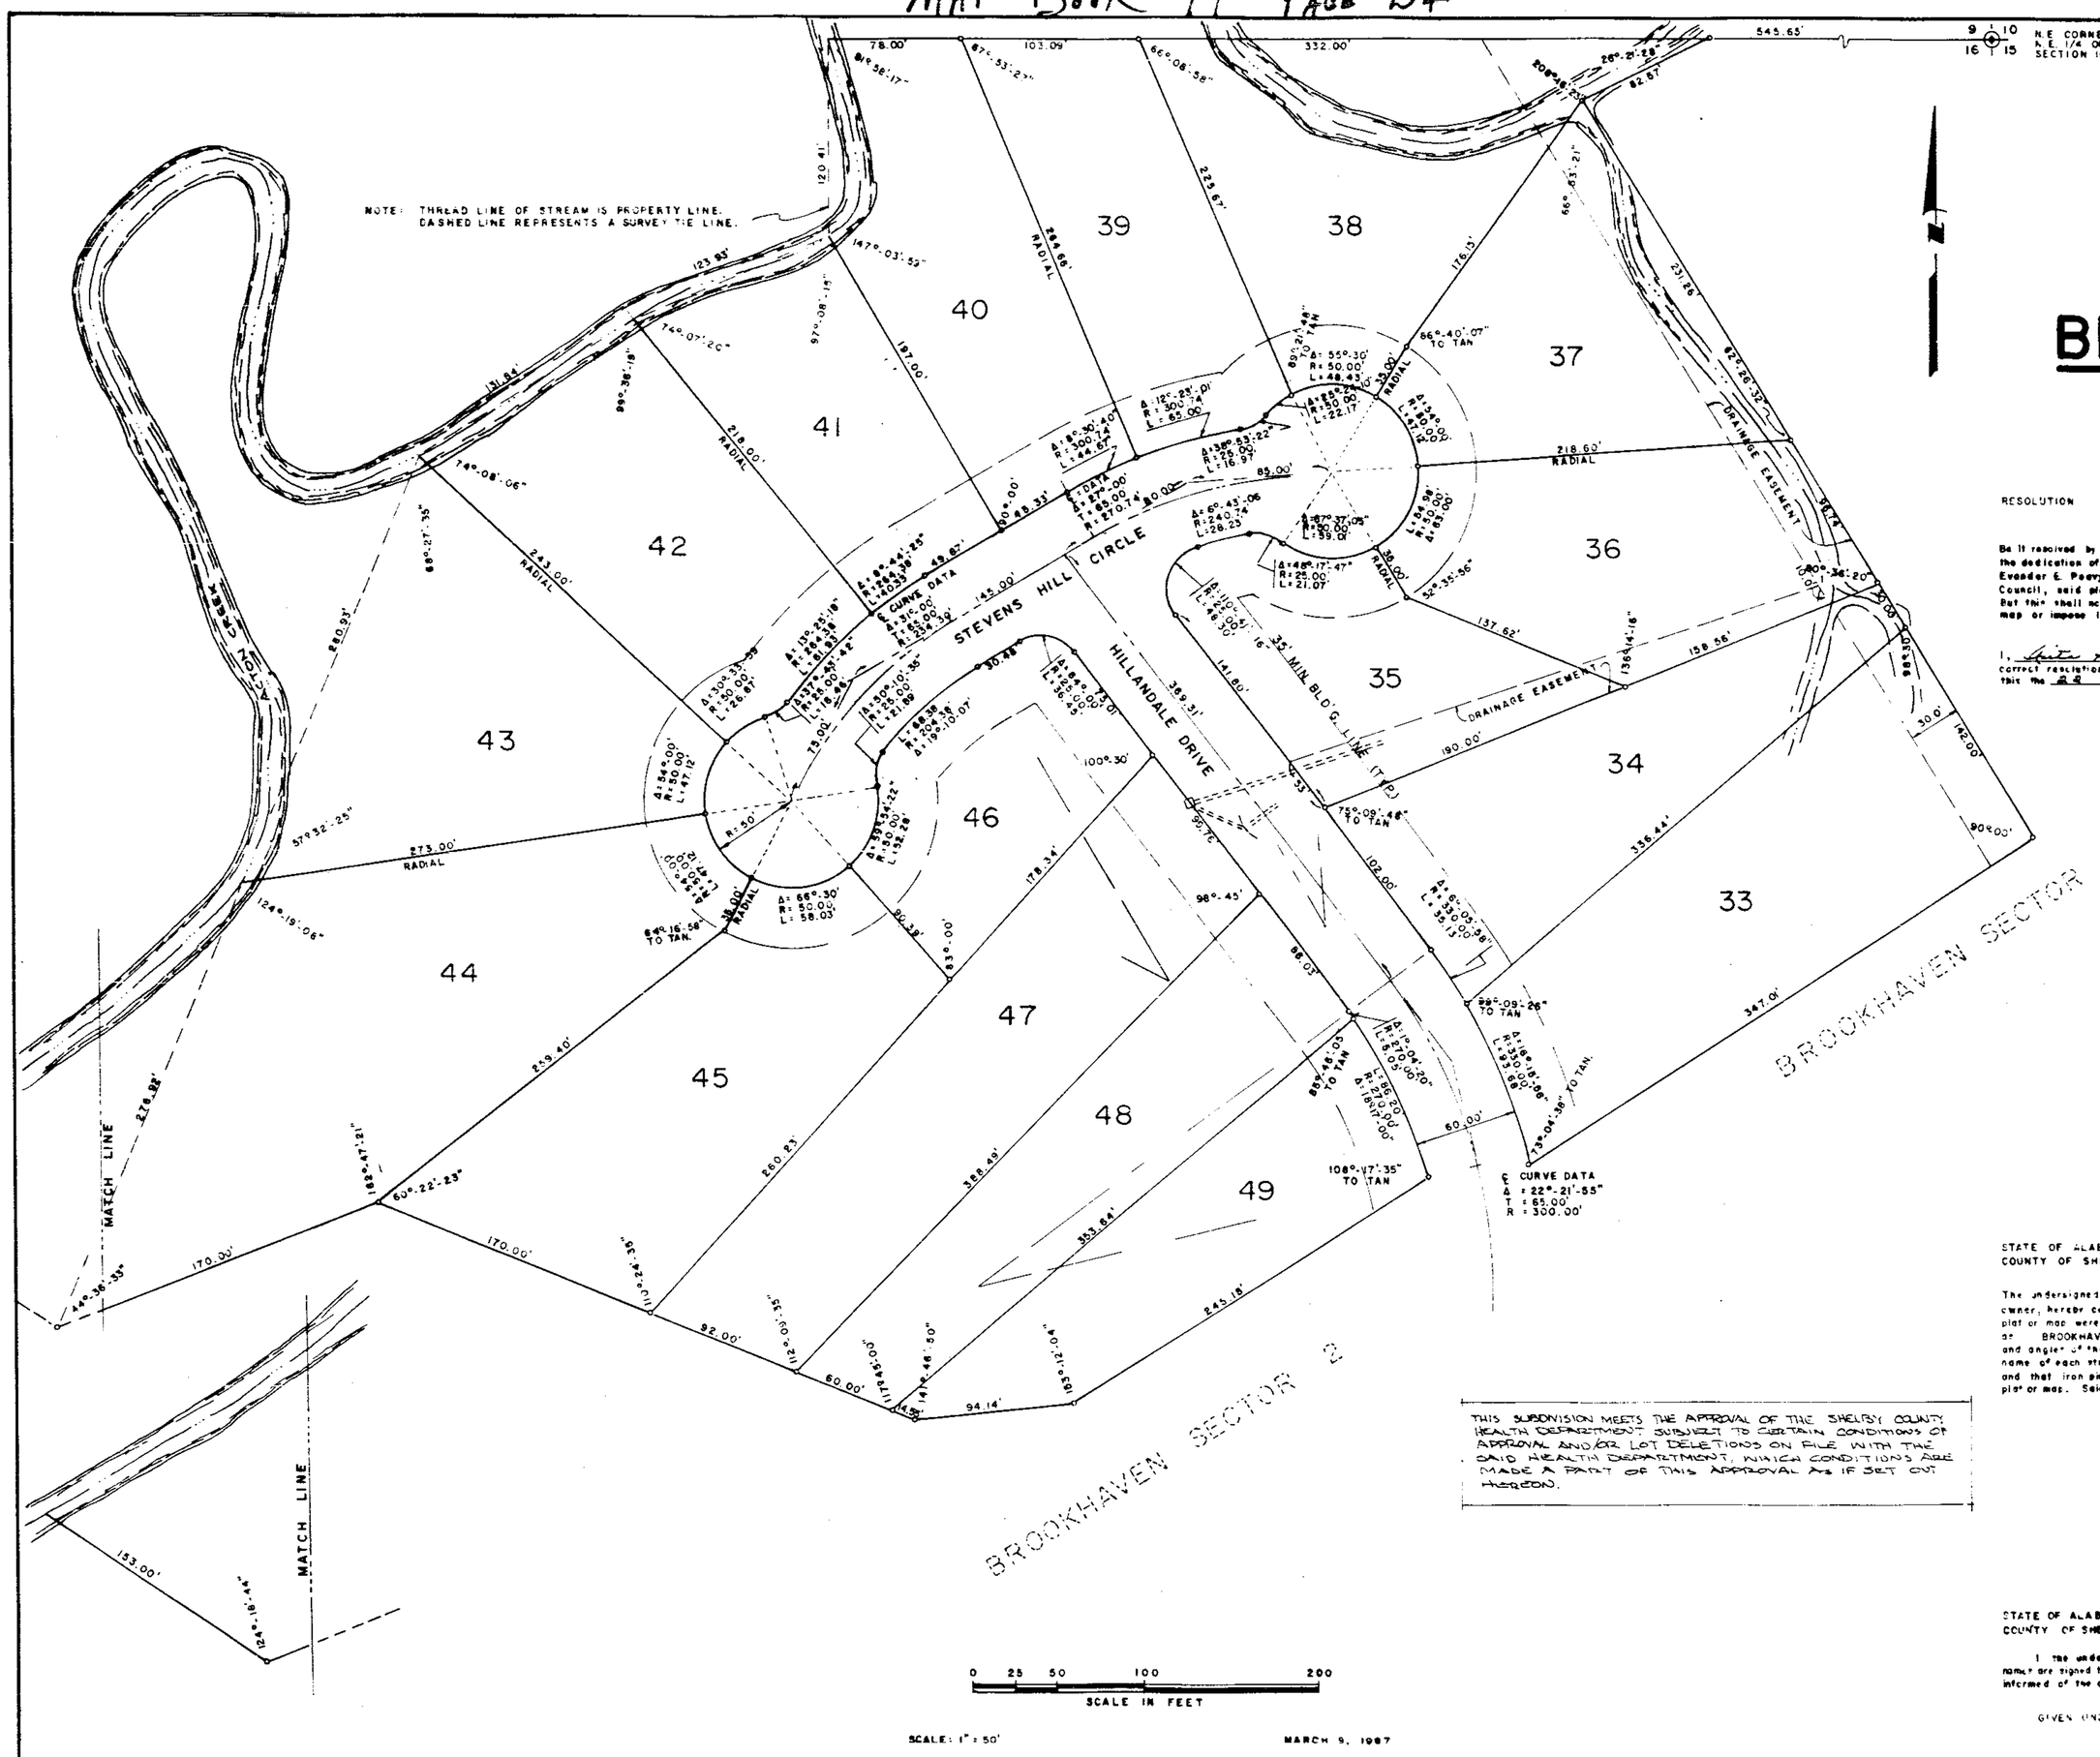

PREPARED BY EVANDER E. PEAVY
2439 MONTE VISTA DRIVE
BIRMINGHAM, ALABAMA 35216
ALABAMA REG. NO. 6169

City Clerk's 872-9711

1987 JUL -2 AM 11:36

BROOKHAVEN SECTOR 3

SITUATED IN THE N.E. 1/4 OF THE N.E. 1/4, SECTION 16, T-19-S, R-2-W
SHELBY COUNTY, ALABAMA

RESOLUTION

Be it resolved by the Mayor and the City Council of the City of Hoover, Alabama, that the consent of this body be, and the same hereby is given to the dedication of the streets, alleys and Public Grounds as shown on this plat or map, which said plat or map is certified to have been made by Evander E. Peavy, as surveyor, at the instance of BROOKHAVEN PROPERTIES III, INC, as owner, and has been exhibited to this Council, said plat or map being further identified by a recital of the approval of the Council, signed by the City Clerk, of even date herewith. But this shall not be construed as an assumption of dedication by the City of Hoover over any street, alley or public grounds shown on said plat or map or impose liability upon the City of Hoover for the upkeep of same.

I, Pete Stone, City Clerk of the City of Hoover, Alabama, hereby certify the foregoing to be a true and correct resolution that the Mayor and City Council of the City of Hoover, Alabama, have duly adopted at a meeting of said Council on this the 22 day of June, 1987.

John W. McGregor — CHAIRMAN, PLANNING AND ZONING COMMISSION — 3-25-87 DATE

Mike Clinkscales — HEALTH OFFICER — 7-2-87 DATE

Pete Stone — CITY CLERK — 4-6-87 DATE

THIS SUBDIVISION MEETS THE APPROVAL OF THE SHELBY COUNTY HEALTH DEPARTMENT SUBJECT TO CERTAIN CONDITIONS OF APPROVAL AND/OR LOT DELETIONS ON FILE WITH THE SAID HEALTH DEPARTMENT, WHICH CONDITIONS ARE MADE A PART OF THIS APPROVAL AS IF SET OUT HEREON.

STATE OF ALABAMA
COUNTY OF SHELBY

The undersigned, EVANDER E. PEAVY, registered Land Surveyor, State of Alabama, and Brookhaven Properties III, Inc. owner, hereby certify that this plat or map, was made pursuant to a survey made by said surveyor and that said survey and this plat or map were made at the instance of said owner. That this plat or map is true and correct map of lands shown therein and known as BROOKHAVEN, SECTOR 3 showing the subdivisions into which it is proposed to divide said lands, giving the length, and angles of the boundaries of each lot and its number, showing the streets, alleys and public grounds, giving the length, width and name of each street, as well as the number of each lot and block, and showing the relations of the lands to the government survey, and that iron pipe have been installed at all lot corners and curve points as shown and designated by small open circles on this plat or map. Said owner also certifies that it is the owner of said lands and that the same are not subject to any mortgage.

Evander E. Peavy
Evander E. Peavy, Surveyor Reg. No. 6169

Albert P. Thomason
PRESIDENT, Brookhaven Properties III, Inc

STATE OF ALABAMA
COUNTY OF SHELBY

I the undersigned, a Notary Public in and for said County and State, do hereby certify that Evander E. Peavy and Albert Thomason, whose names are signed to the foregoing certificate, and who are known to me, acknowledged before me on this date, that, after being duly informed of the contents of said certificate, they executed the same voluntarily on such individual with full authority therefor.

GIVEN UNDER MY HAND AND SEAL this the _____ day of _____ 1987

NOTARY PUBLIC
My Commission expires _____