19870731000245910 1/1 $.00
Shelby Cnty Judge of Probate, AL
07/31/1987 12:00:00AM FILED/CERT

NOTE:
BEARINGS BASED ON ASSUMED NORTH AND REPRESENT A GENERAL NORTH, SOUTH, EAST, AND WEST DIRECTION ONLY.

STATE OF ALABAMA
I CERTIFY THIS INSTRUMENT WAS FILED
1987 JUL 31 PM 2:17
JUDGE OF PROBATE

PARCEL 15B-1 R/W INVERSE

1-2	S 50°38'09"W	684.08FT
2-3	S 15°44'12" W	264.35FT
3-4	S 18°58'08" E	72.47FT
4-5	S 05°20'15" E	83.04FT
5-6	S 08°17'38" W	148.75FT
6-7	S 04°32'13" W	103.72FT
7-8	S 00°46'48" W	96.82FT
8-9	S 07°45'30" W	141.60FT
9-10	S 14°44'9" W	50.00FT
10-11	S 09°19'32" W	105.29FT
11-12	S 03°54'53" W	53.28FT
12-13	S 20°37'23" W	78.55FT
13-14	S 37°19'52" W	86.93FT

PARCEL 15B-2 R/W INVERSE

15-16	N 37°19'52" E	168.27FT
16-17	N 20°37'23" E	83.03FT
17-18	N 03°54'53" E	53.28FT
18-19	N 09°19'32" E	93.90FT
19-20	N 14°44'9" E	49.98FT
20-21	N 07°45'29" E	156.18FT
21-22	N 00°46'47" E	96.82FT
22-23	N 04°32'12" E	95.85FT
23-24	N 08°17'37" E	148.75FT
24-25	N 05°20'15" W	111.32FT
25-26	N 18°58'08" W	72.47FT
26-27	N 15°44'12" E	196.02FT
27-28	N 50°30'15" E	743.83FT

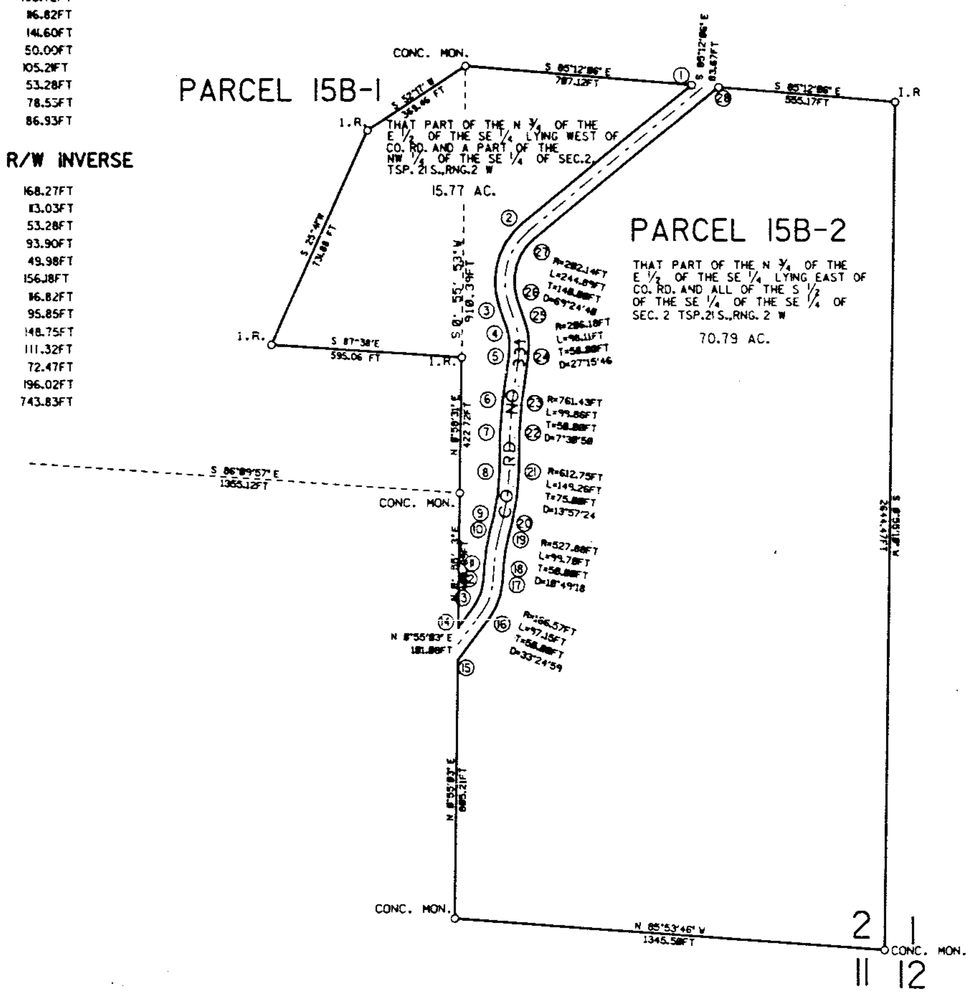

A RESURVEY OF PARCEL 15-B
TRACT FIFTEEN SUBDIVISION
MAP BOOK 10 PAGE 68

NORTH
1"=400'
GRAPHIC SCALE
0 100 250 500 1000 2000

STATE OF ALABAMA)
SHELBY COUNTY)

I, H. Joe Mullins, a registered Land Surveyor for Gulf States Paper Corporation, Tuscaloosa, Alabama, hereby certify that we have divided the property shown on this plat and designated as "A Resurvey of Parcel 15-B of Tract Fifteen Subdivision," being located in Section 2, TSP 21 South, RNG 2 West, in Shelby County, Alabama, and that said plat is a true and correct plat of said division and the undersigned, Gulf States Paper Corporation, owner of said property shown on said plat, accepts and adopts said division plat.

WITNESS our hand and the corporate seal of Gulf States Paper Corporation, the latter executing this certificate by and through Ted Hixon, General Manager, Narrwood Division and attested by Charles Allison, as Secretary, who are duly authorized hereunto this the 15 day of July, 1987.

H. Joe Mullins, R.L.S.
Alabama Reg. No. 12709

F.T. Hixon
General Manager/Narrwood
Gulf States Paper Corporation

Charles Allison
Secretary
Gulf States Paper Corporation

STATE OF ALABAMA)
SHELBY COUNTY)

I, Diana M. Harris, a Notary Public in and for said county, in said state, hereby certify that H. Joe Mullins, F.T. Hixon and Charles Allison, whose names are signed to the foregoing certificate as Surveyor, General Manager/Narrwood and Secretary for Gulf States Paper Corporation, owner of the property shown hereon, are known to me and acknowledged before me on this day, that being informed of the contents of said certificate, they executed the same voluntarily. Given under my hand this the 17 day of July, 1987.

Notary Public

This plat approved by the Planning Commission of Shelby County, Alabama on this the 21 day of July, 1987.

Shelby County Planning Commission

BY: Bonnie B. Cox

This plat approved by Shelby County Engineering Department on this the 21 day of July, 1987.

Shelby County Engineering Department

BY: [illegible]
Shelby County Engineer

REVISIONS

Gulf States
PAPER CORPORATION
P.O. BOX 3199/1400 RIVER ROAD NE.
TUSCALOOSA, ALABAMA 35404

SCALE: 1"=400'	T002786.DBS	DRN BY: K.E.H.
DATE: JUNE 1987	RESURV15.CMD	CKD BY: R.A.P.
DESCRIPTION	A PART OF SECTIONS 2 & 3 TSP.21S., RNG 2W SHELBY CO. ALABAMA	
TRACT NAME	A RESURVEY OF TRACT 15 SHELBY CO.	DRAWING NUMBER T-679

Business Records Corporation