MAP BOOK 11 PAGE 41

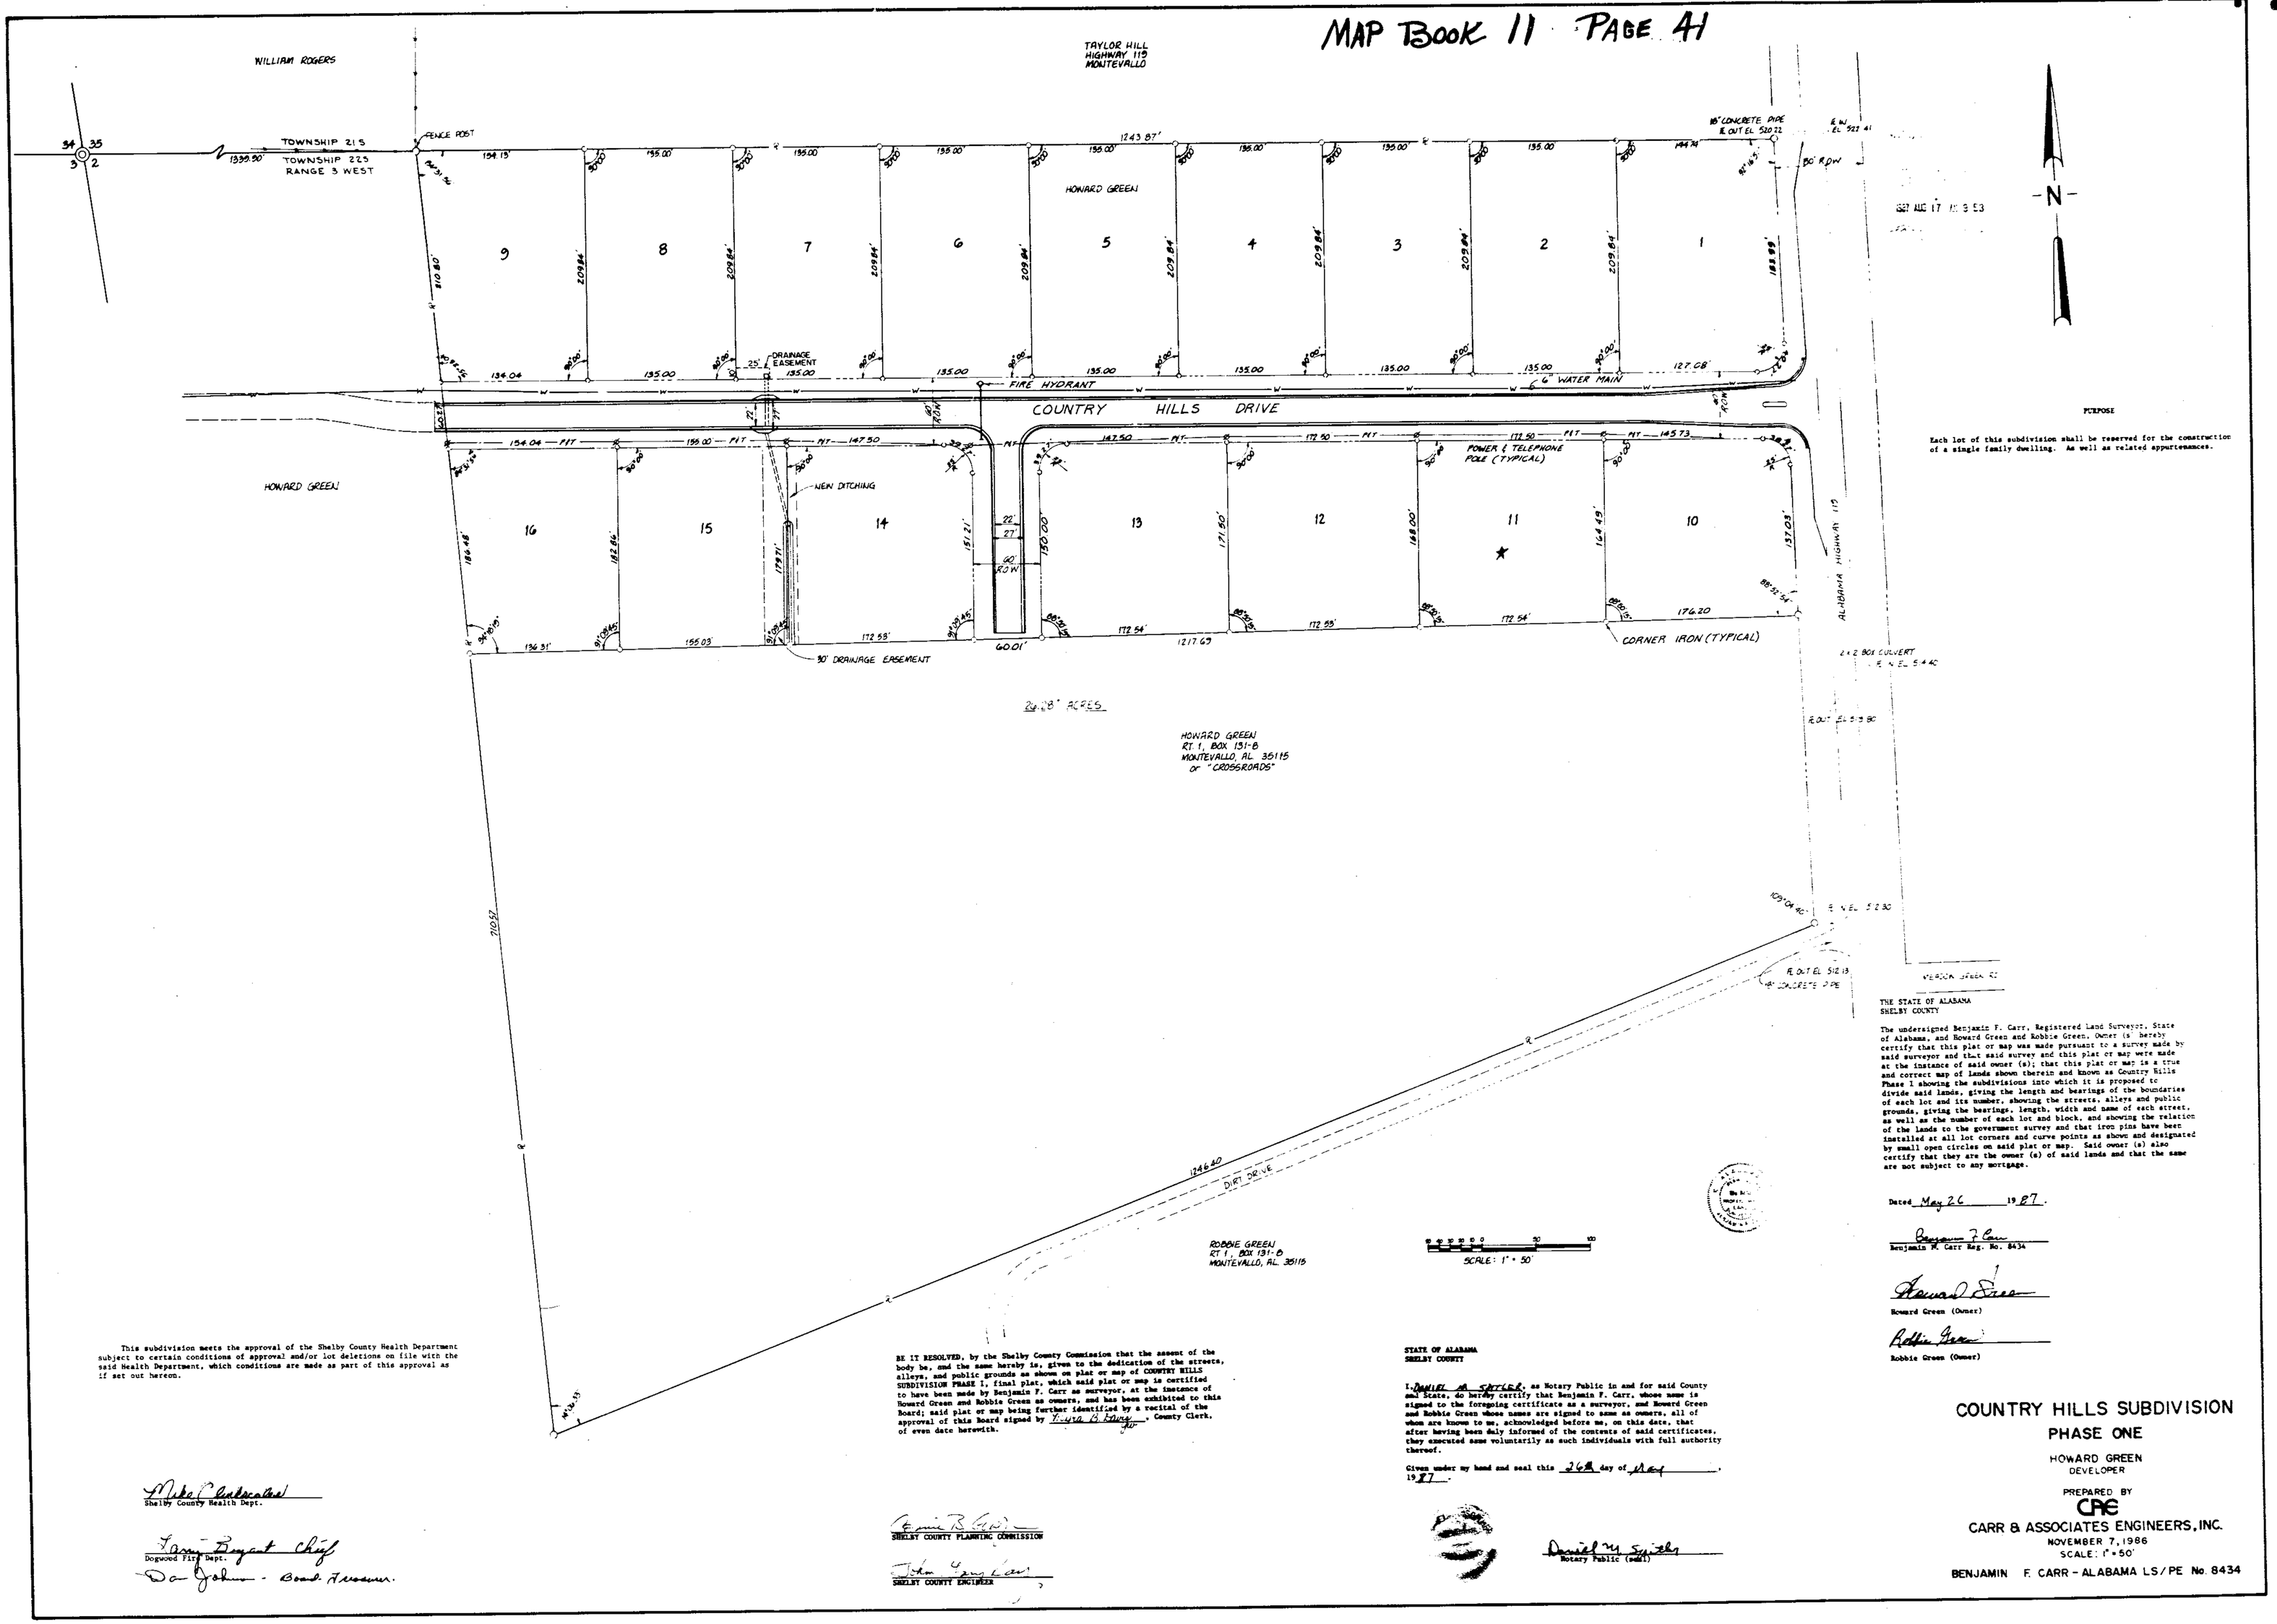

1987 AUG 17 AM 9 53

PURPOSE

Each lot of this subdivision shall be reserved for the construction of a single family dwelling. As well as related appurtenances.

THE STATE OF ALABAMA
SHELBY COUNTY

The undersigned Benjamin F. Carr, Registered Land Surveyor, State of Alabama, and Howard Green and Robbie Green, Owner (s) hereby certify that this plat or map was made pursuant to a survey made by said surveyor and that said survey and this plat or map were made at the instance of said owner (s); that this plat or map is a true and correct map of lands shown therein and known as Country Hills Phase I showing the subdivisions into which it is proposed to divide said lands, giving the length and bearings of the boundaries of each lot and its number, showing the streets, alleys and public grounds, giving the bearings, length, width and name of each street, as well as the number of each lot and block, and showing the relation of the lands to the government survey and that iron pins have been installed at all lot corners and curve points as shown and designated by small open circles on said plat or map. Said owner (s) also certify that they are the owner (s) of said lands and that the same are not subject to any mortgage.

Dated May 26 1987.

Benjamin F. Carr
Benjamin F. Carr Reg. No. 8434

Howard Green
Howard Green (Owner)

Robbie Green
Robbie Green (Owner)

This subdivision meets the approval of the Shelby County Health Department subject to certain conditions of approval and/or lot deletions on file with the said Health Department, which conditions are made as part of this approval as if set out hereon.

Mike Underwood
Shelby County Health Dept.

Tom Bryant Chief
Dogwood Fire Dept.

Don Johnson - Board Treasurer.

BE IT RESOLVED, by the Shelby County Commission that the assent of the body be, and the same hereby is, given to the dedication of the streets, alleys, and public grounds as shown on plat or map of COUNTRY HILLS SUBDIVISION PHASE I, final plat, which said plat or map is certified to have been made by Benjamin F. Carr as surveyor, at the instance of Howard Green and Robbie Green as owners, and has been exhibited to this Board; said plat or map being further identified by a recital of the approval of this Board signed by Yvonne B. Young, County Clerk, of even date herewith.

SHELBY COUNTY PLANNING COMMISSION

SHELBY COUNTY ENGINEER

STATE OF ALABAMA
SHELBY COUNTY

I, Daniel M. Sattler, as Notary Public in and for said County and State, do hereby certify that Benjamin F. Carr, whose name is signed to the foregoing certificate as a surveyor, and Howard Green and Robbie Green whose names are signed to same as owners, all of whom are known to me, acknowledged before me, on this date, that after having been duly informed of the contents of said certificates, they executed same voluntarily as such individuals with full authority thereof.

Given under my hand and seal this 26th day of May, 1987.

Daniel M. Sattler
Notary Public (seal)

COUNTRY HILLS SUBDIVISION
PHASE ONE

HOWARD GREEN
DEVELOPER

PREPARED BY
CAE
CARR & ASSOCIATES ENGINEERS, INC.
NOVEMBER 7, 1986
SCALE: 1" = 50'

BENJAMIN F. CARR - ALABAMA LS/PE No. 8434

1987081700025262O 1/1 $.00
Shelby County Judge of Probate, AL
08/17/1987 12:00:00AM FILED/CERT

Business Records Corporation