19880304000062040 1/1 $.00
Shelby Cnty Judge of Probate,AL
03/04/1988 12:00:00AM FILED/CERT

380

MAP BOOK 12 PG 3

Weaver Land
428-4139

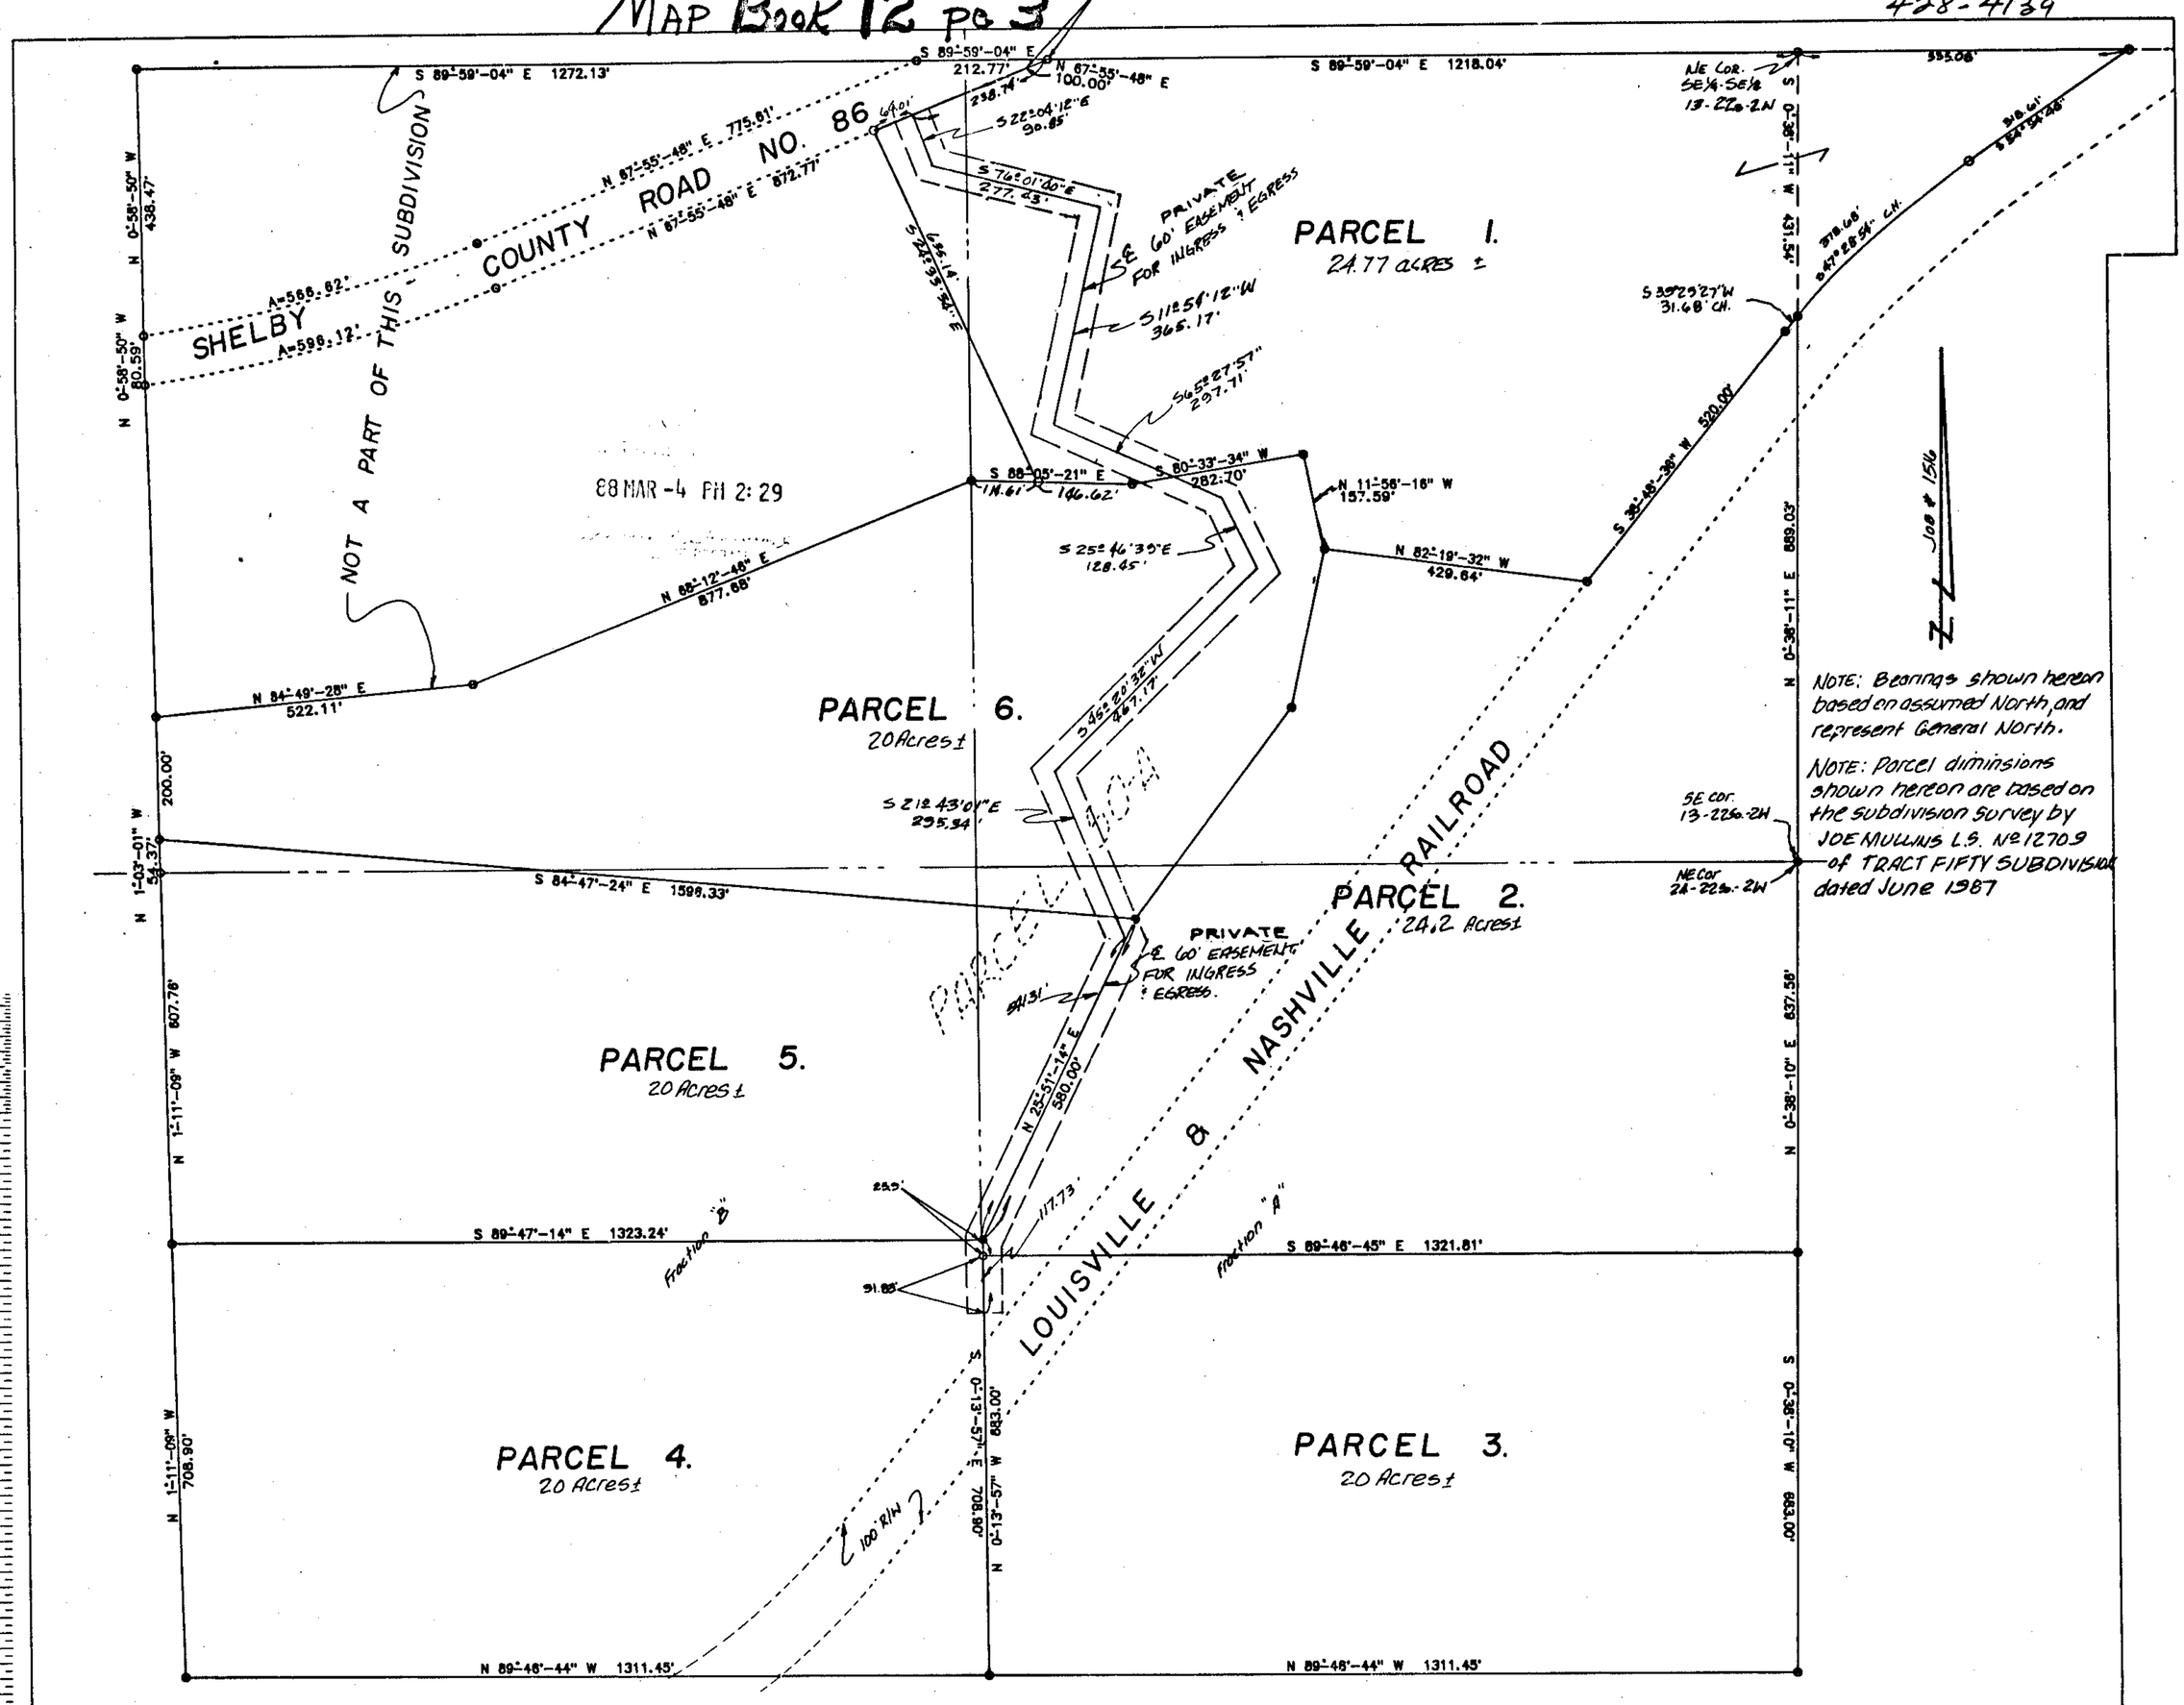


## EAST CALERA ESTATES

BEING A RESURVEY OF PARCEL 50-A OF TRACT FIFTY SUBDIVISION, SITUATED IN THE SOUTH 1/2 OF THE SOUTHEAST 1/4 OF SECTION 13, AND ALL OF FRACTIONS 'A', 'B', OF SECTION 24, TWP. 22s, R 2w, LESS AND EXEPT THAT PART LYING IN L.&N RAILROAD RIGHT-OF-WAY.

Graphic Scale
0 50 100 200 400

DATE: 12-16-87 SCALE: 1" = 200'

This plat approved by Shelby County Engineering Department on this the 19TH day of FEBRUARY, 1988.

Shelby County
Engineering Department

BY: Allen Gary Ray 3-19-88

Shelby County Engineer

This Plat approved by the Planning Commission of Shelby County, Alabama on this the 19TH day of FEBRUARY, 1988.

Shelby County Planning
Commission

BY: Connie B. Clifton 2-19-88

STATE OF ALABAMA )
SHELBY COUNTY )

I, Steven M. Allen, a registered Land Surveyor, and the undersigned owners hereby certify that we have divided the property shown on this plat and being located in Sections 13 & 24, Township 22 South, Range 2 West, in Shelby County, Alabama, and that said plat is a true and correct plat of said division and the undersigned, owners of said property shown on said plat, accept and adopts said division plat.

Given under our hand and seal this 4TH of FEBRUARY, 1988.

Steven M. Allen
Steven M. Allen, R.L.S.
Alabama Reg. No. 12944

Nilda Cofer Weaver, Pres.
Owners PRESIDENT LAY LAKE FARMS, INC.

ALABAMA REGISTERED No. 12944 LAND SURVEYOR

Owners

STATE OF ALABAMA )
SHELBY COUNTY )

I, , a Notary Public in and for said county, in said state, hereby certify that Steven M. Allen, whose name is signed to the foregoing certificate as Surveyor, and owners of the property shown hereon, are known to me and acknowledged before me on this day, that being informed of the contents of said certificate, executed the same voluntarily.
Given under my hand this the day of , 1988.

Russell W. Seavey
Notary Public
MY COMMISSION EXPIRES 9/29/91