1988051000013245 0 1/1 $ 00
Shelby County Judge of Probate,AL
05/10/1988 12:00:00AM FILED/CERT

MAP BOOK 12 PAGE 32

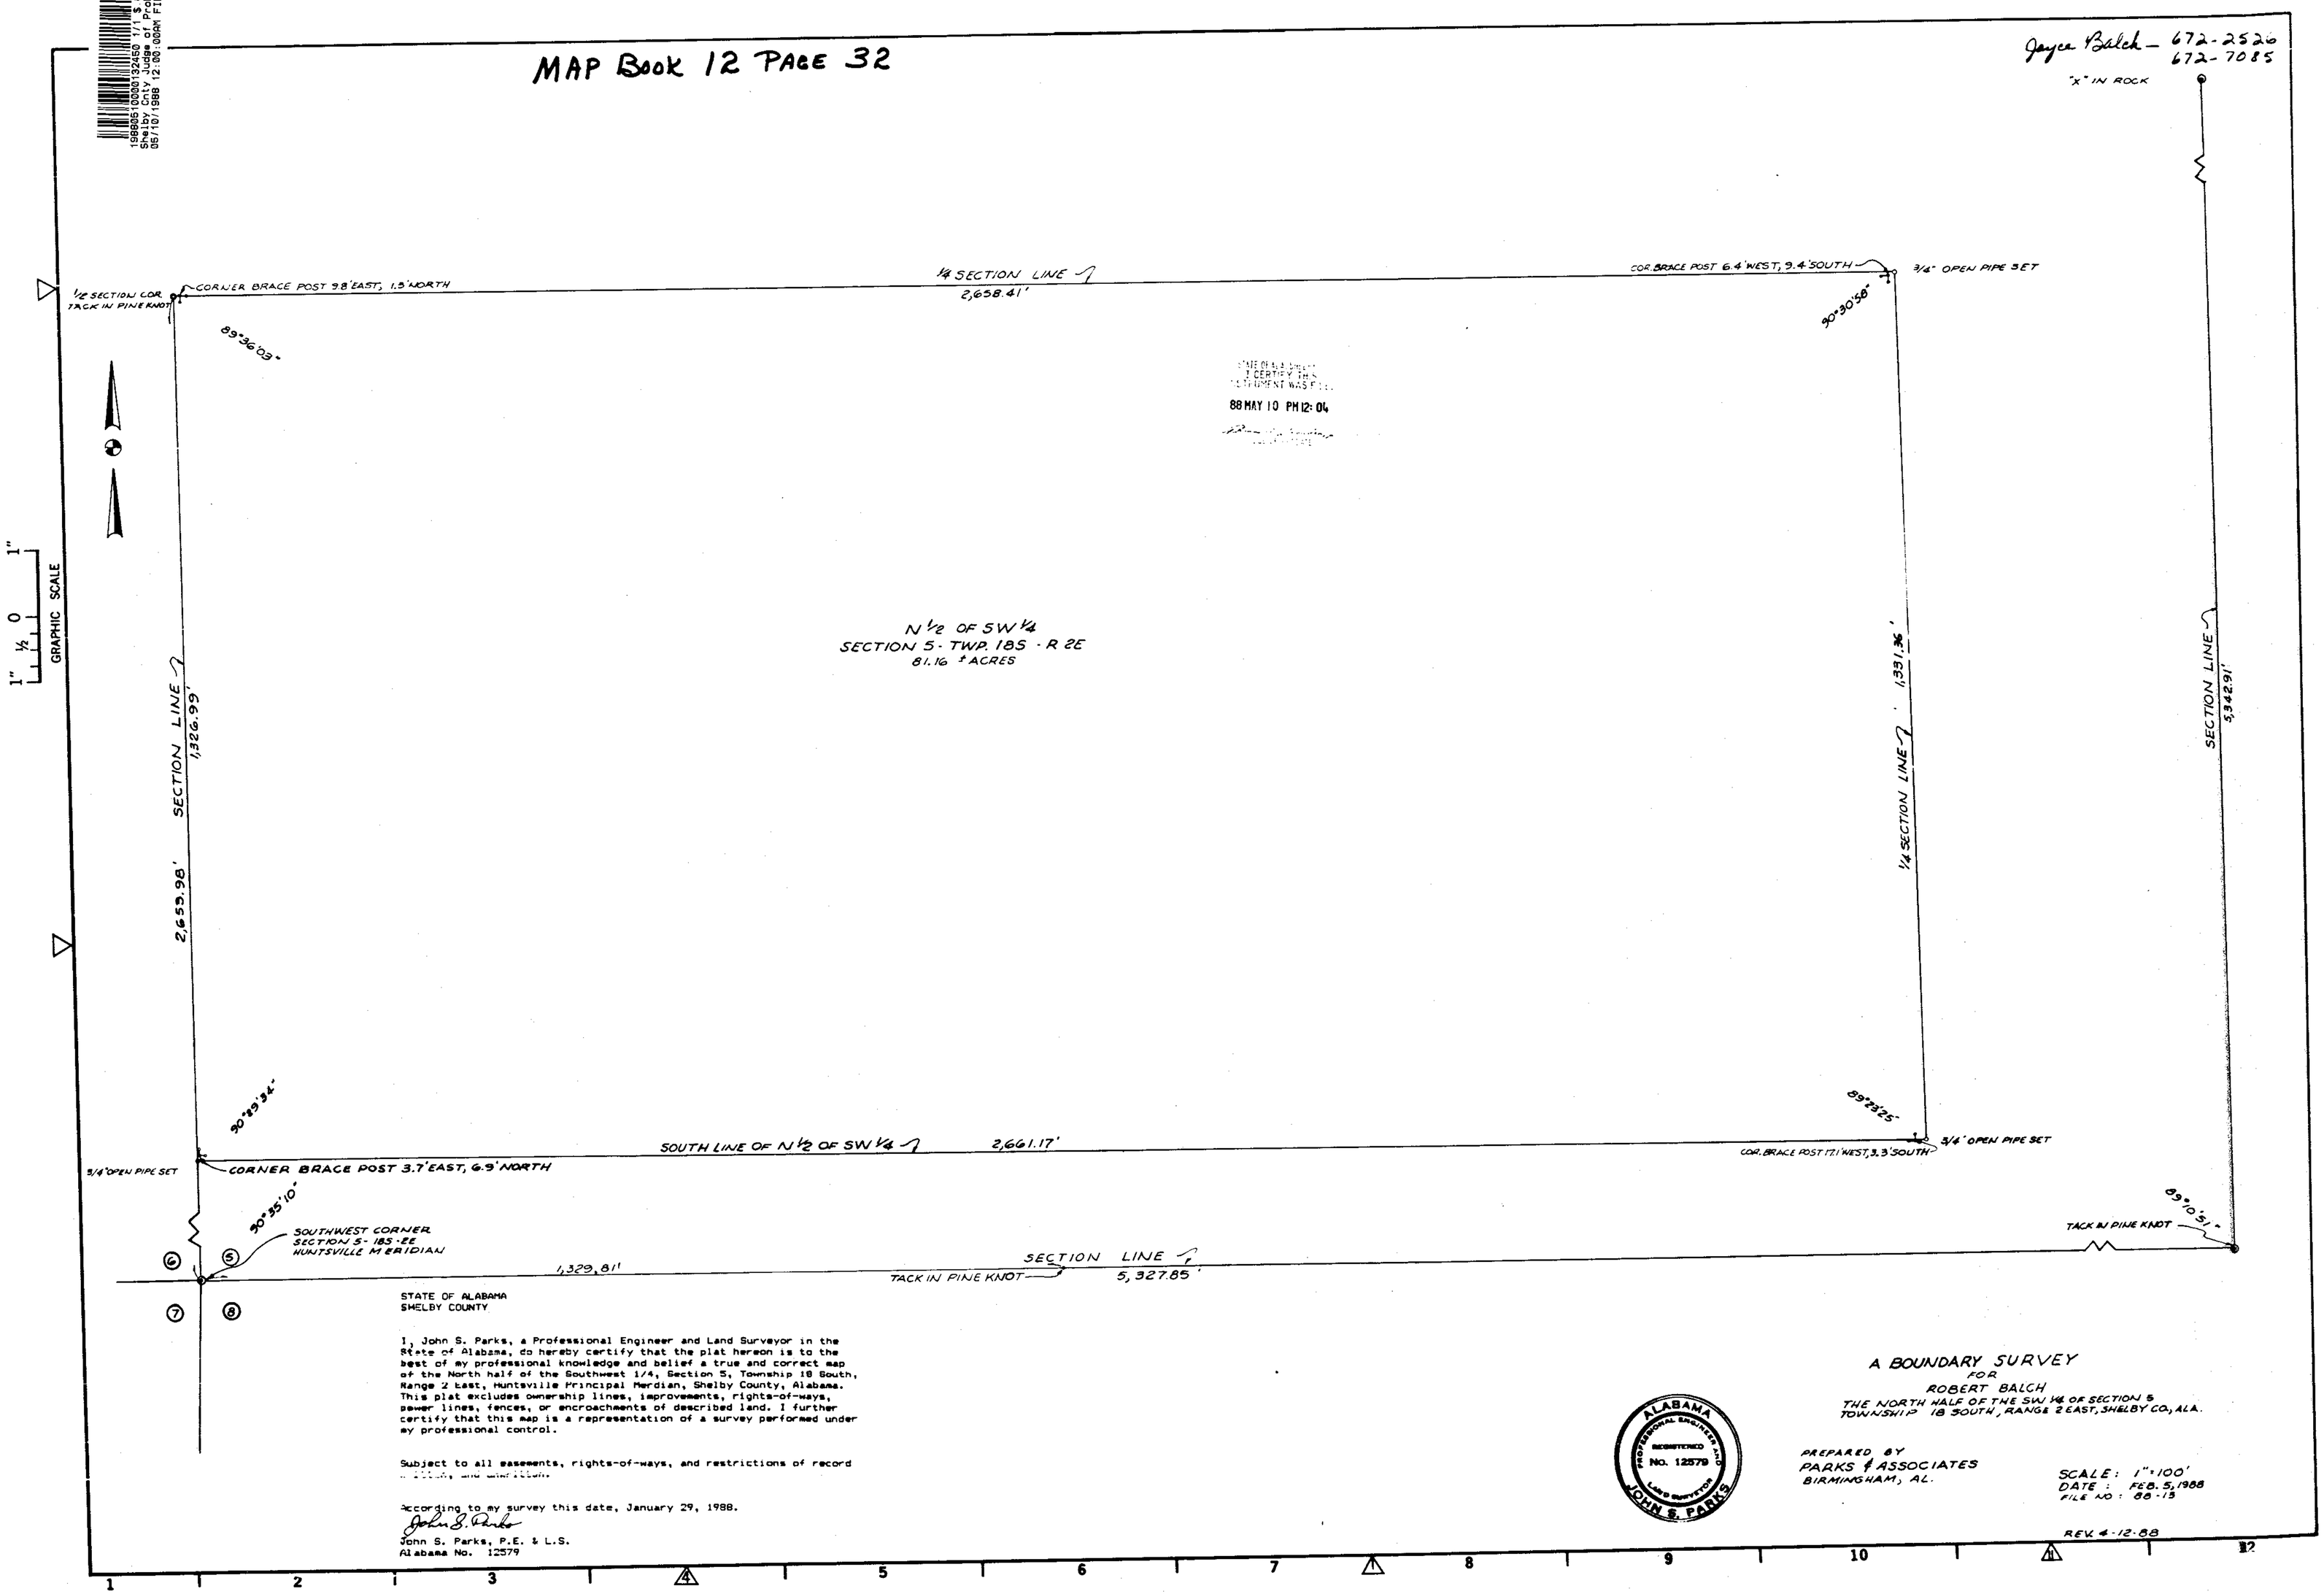

STATE OF ALABAMA
SHELBY COUNTY

I, John S. Parks, a Professional Engineer and Land Surveyor in the State of Alabama, do hereby certify that the plat hereon is to the best of my professional knowledge and belief a true and correct map of the North half of the Southwest 1/4, Section 5, Township 18 South, Range 2 East, Huntsville Principal Meridian, Shelby County, Alabama. This plat excludes ownership lines, improvements, rights-of-ways, power lines, fences, or encroachments of described land. I further certify that this map is a representation of a survey performed under my professional control.

Subject to all easements, rights-of-ways, and restrictions of record [illegible]

According to my survey this date, January 29, 1988.

John S. Parks

John S. Parks, P.E. & L.S.
Alabama No. 12579

ALABAMA PROFESSIONAL ENGINEER AND LAND SURVEYOR REGISTERED No. 12579 JOHN S. PARKS

A BOUNDARY SURVEY
FOR
ROBERT BALCH
THE NORTH HALF OF THE SW 1/4 OF SECTION 5
TOWNSHIP 18 SOUTH, RANGE 2 EAST, SHELBY CO., ALA.

PREPARED BY
PARKS & ASSOCIATES
BIRMINGHAM, AL.

SCALE: 1" = 100'
DATE: FEB. 5, 1988
FILE NO: 88-13

REV. 4-12-88

THE OFFICE OF THE JUDGE OF PROBATE I CERTIFY THIS INSTRUMENT WAS FILED
88 MAY 10 PM 12:04