MAP BOOK 12 PAGE 72

19880729000227060 1/2 $.00
Shelby Cnty Judge of Probate,AL
07/29/1988 12:00:00AM FILED/CERT

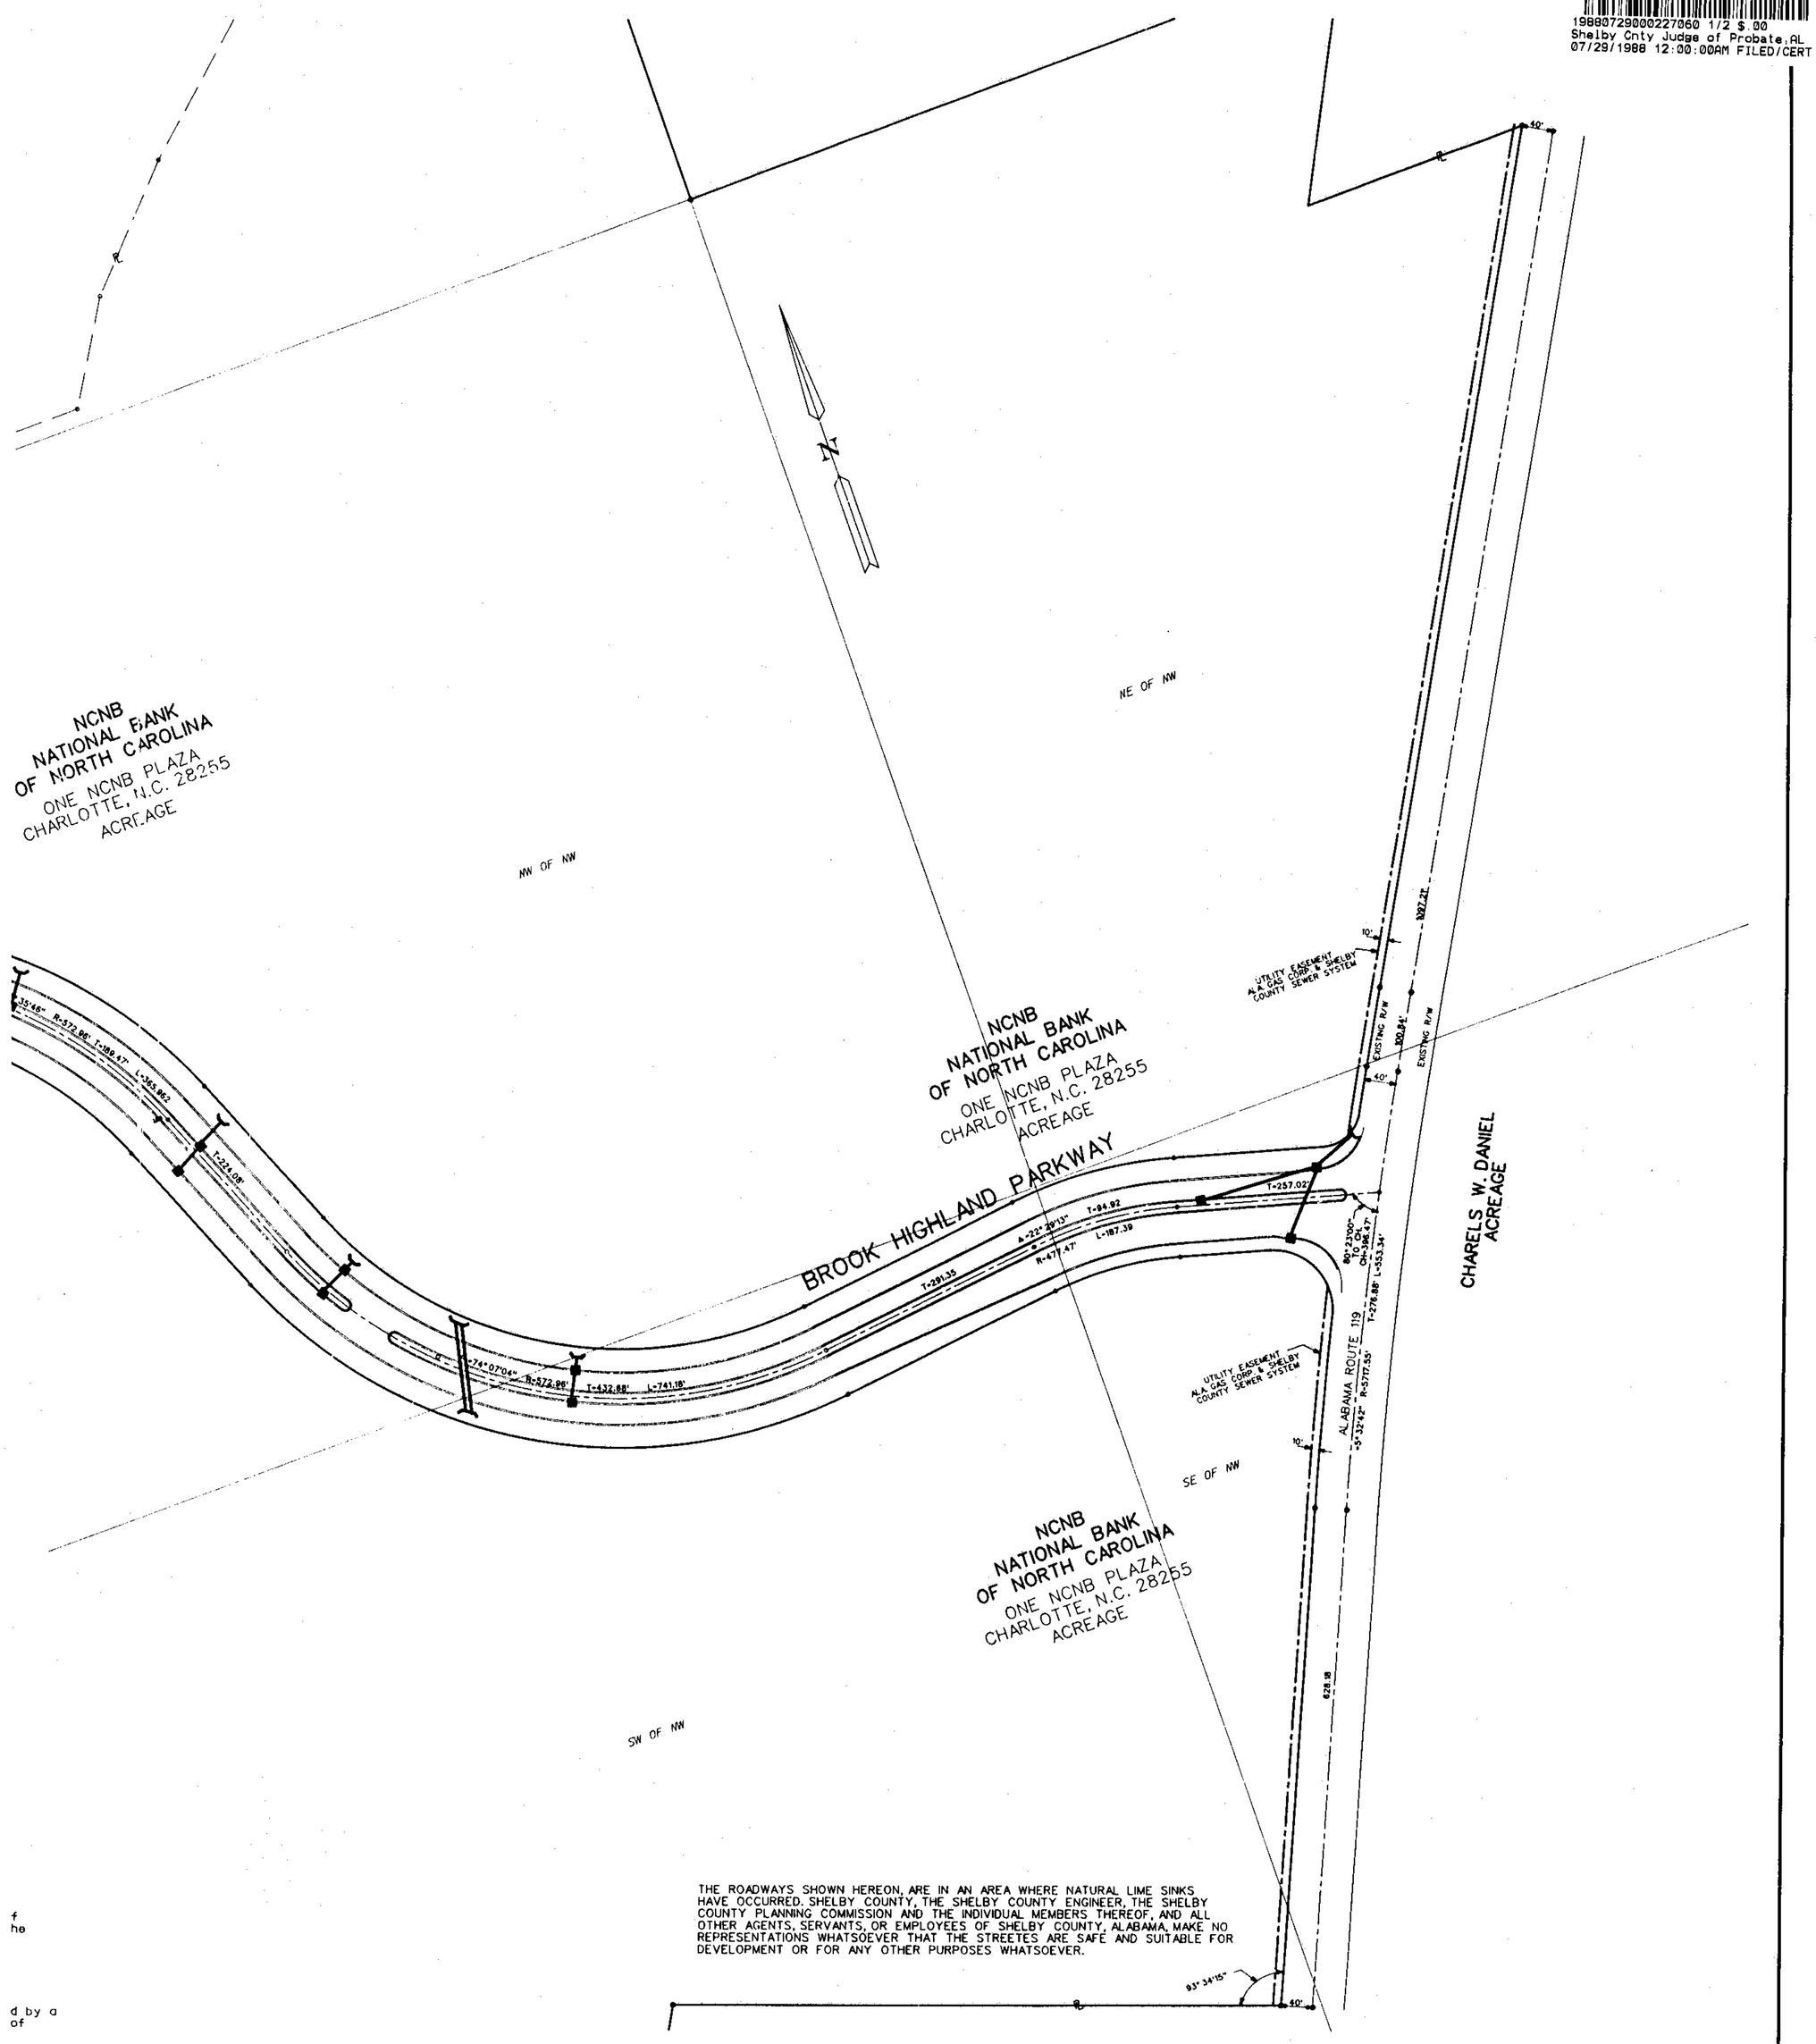


# BROOK HIGHLAND PARKWAY

MAP II

SITUATED IN THE SW 1/4, NW 1/4, AND NE 1/4, SECTION 31, TOWNSHIP 18 S., RANGE 1 W., ALSO SE 1/4, SECTION 30, TOWNSHIP 18 S., RANGE 1 W., AND NW 1/4, SECTION 32, TOWNSHIP 18 S., RANGE 1 W., SHELBY COUNTY, ALABAMA.

100 0 100 200

SCALE 1"=100'

FRANK COLEMAN & ASSOCIATES
BOBBY J. KEMP, ENGINEER SURVEYOR, REG. #4487
400 RIVER HILLS BUSINESS PARK
SUITE 460
BIRMINGHAM, ALABAMA 35242
(205) 991 6434

DEVELOPED BY NCNB NATIONAL BANK OF NORTH CAROLINA
ONE NCNB PLAZA
CHARLOTTE, N.C. 28255

FILE:\PROJECT\DGN \PT02.DGN
PLOT DATE: 2/29/88

72A

MAP BK 13 PG 72

19880729000227060 2/2 $.00
Shelby Cnty Judge of Probate,AL
07/29/1988 12:00:00AM FILED/CERT

88 JUL 29 PM 4:02

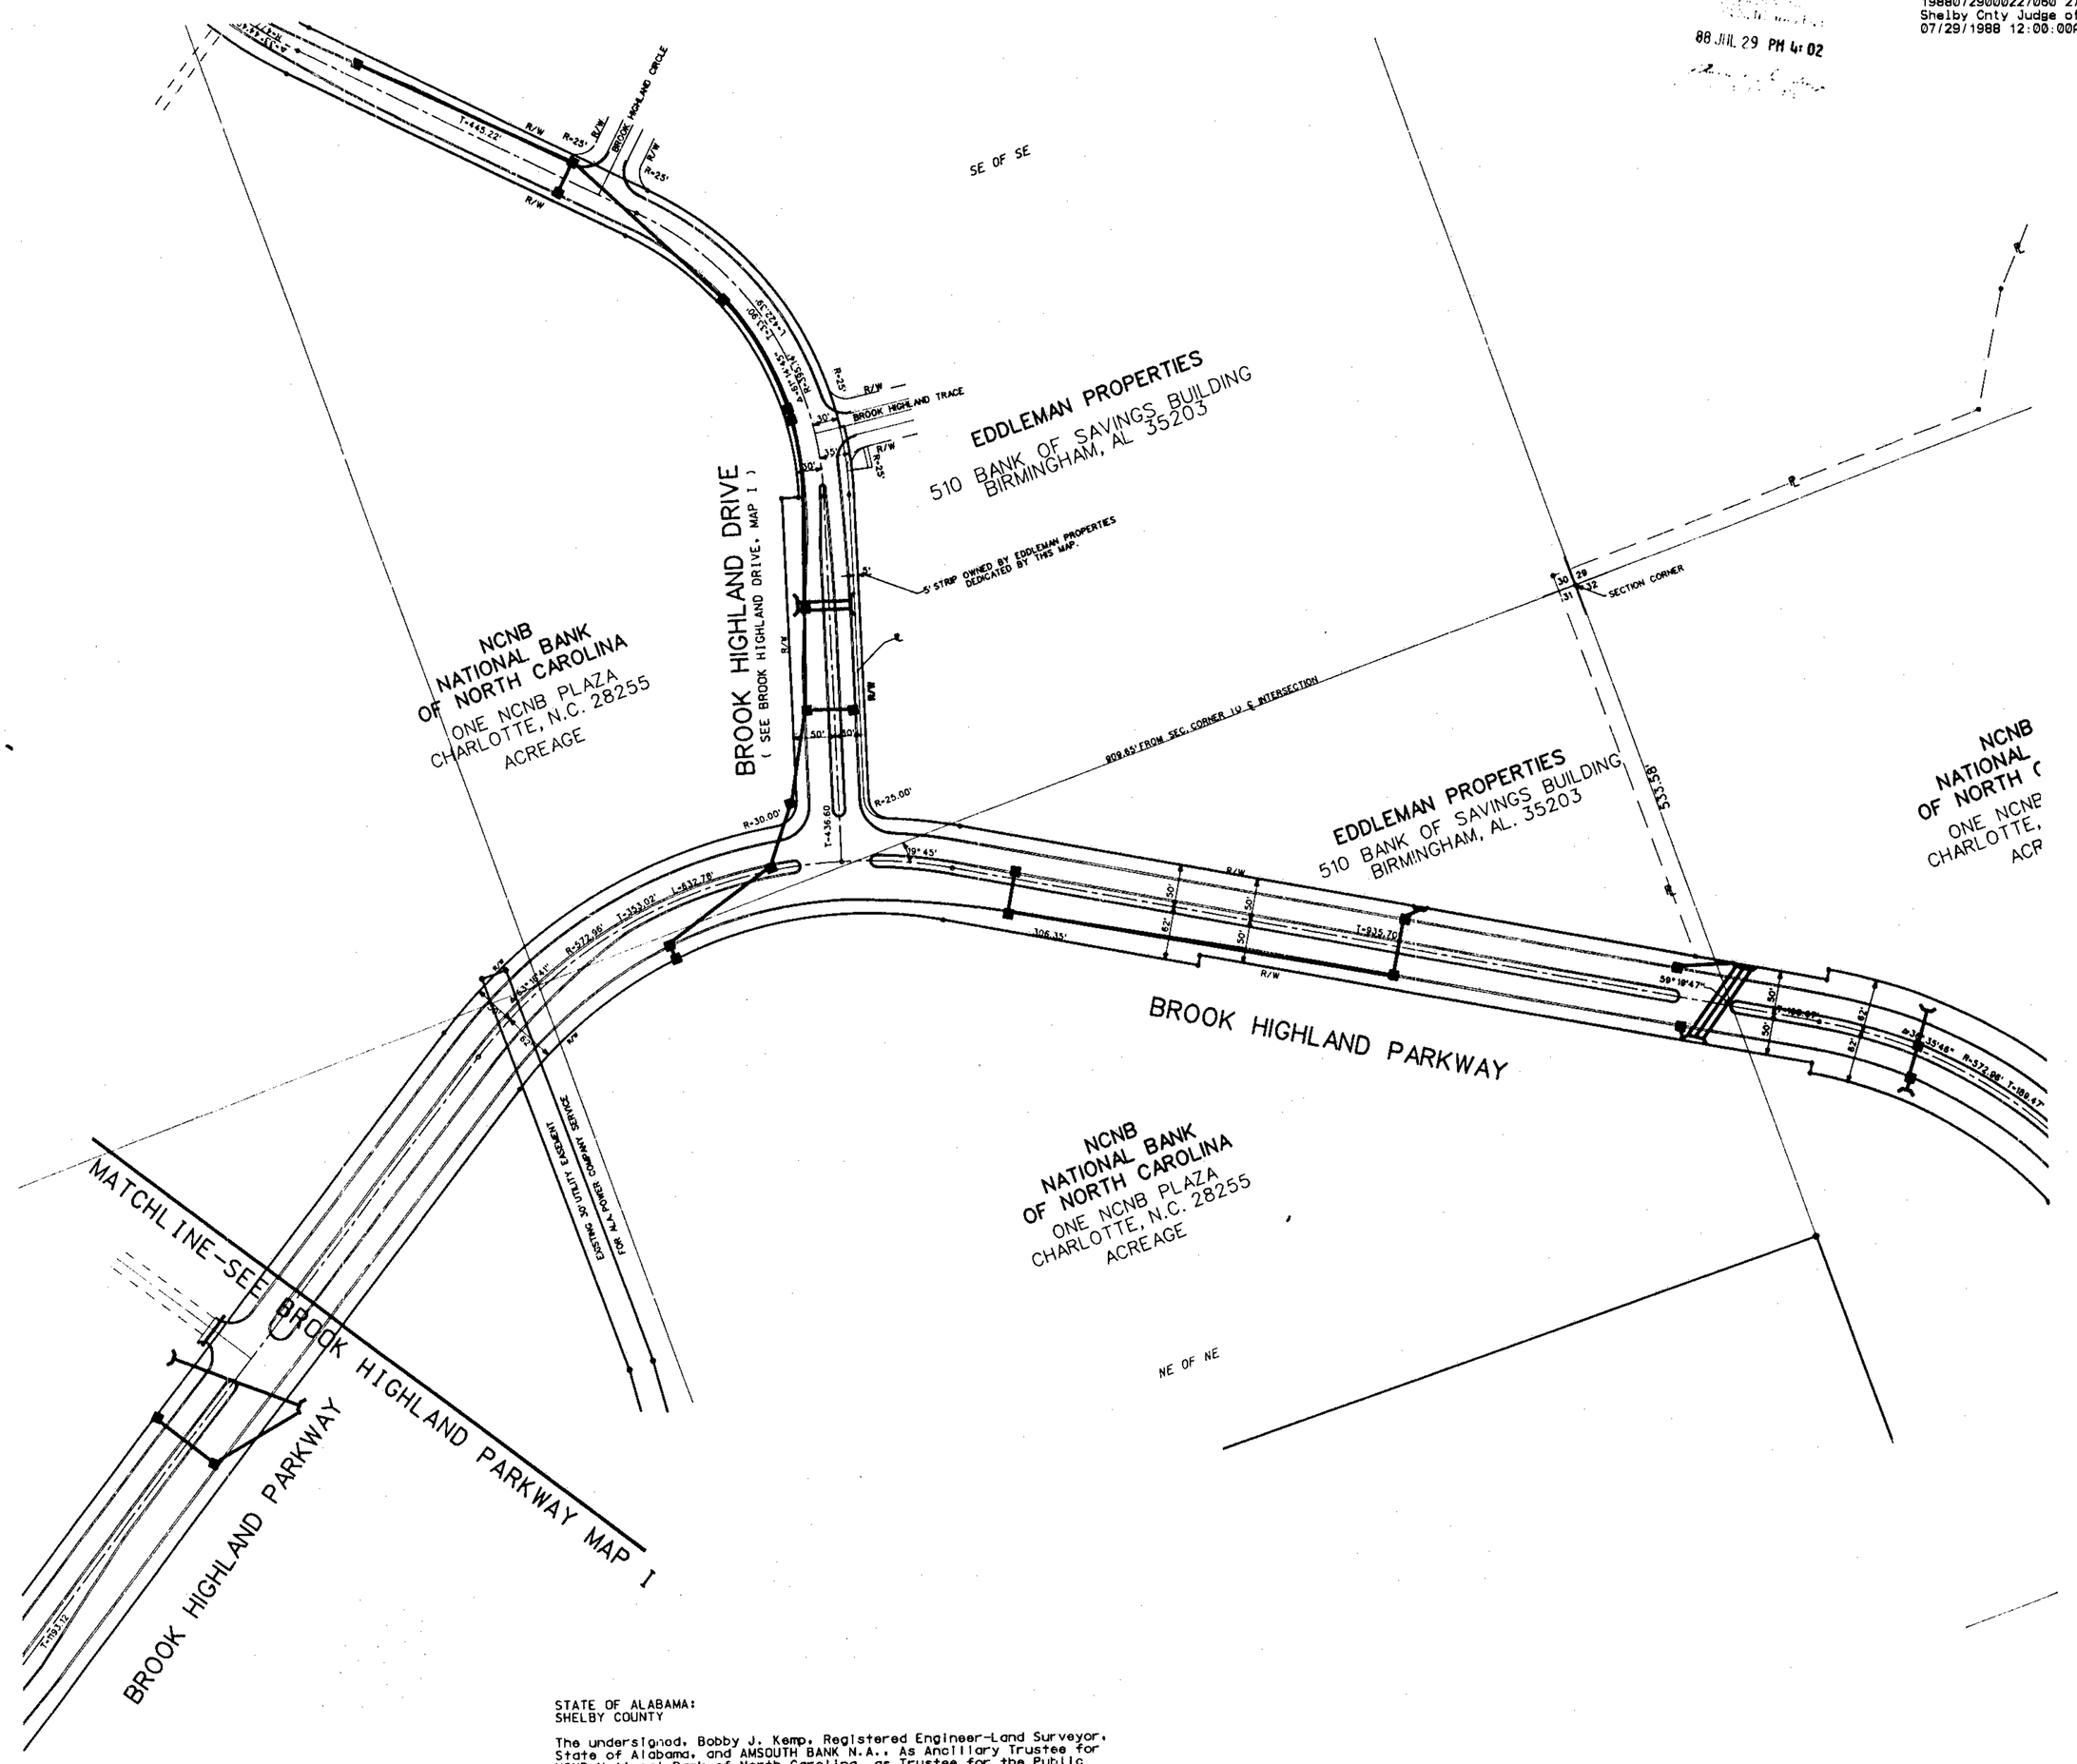


STATE OF ALABAMA:
SHELBY COUNTY

The undersigned, Bobby J. Kemp, Registered Engineer-Land Surveyor, State of Alabama, and AMSOUTH BANK N.A., As Ancillary Trustee for NCNB National Bank of North Carolina, as Trustee for the Public Employees Retirement System of Ohio, as Owners, hereby certify that this plat or map was made pursuant to a survey made by said surveyor and that said survey and this plat or map were made at the instance of said owner; that this plat or map is a true and correct map of lands shown therein and know as "BROOK HIGHLAND PARKWAY" - MAP II, showing the subdivisions into which it is proposed to divide said lands, giving the length and bearings of the boundaries of each lot and its number, showing the streets, alleys and public grounds, giving the bearings, length, width and name of each street, as well as the number of each lot and block, and showing the relation of the lands to the government survey; and that iron pins have been installed at all lot corners and curve points as shown and designated by small open circles on said plat or map. Said owners also certify that they are the owners of said lands and that the same are not subject to any mortgage.

DATED: March 3, 1988

BY: Bobby J. Kemp
BOBBY J. KEMP,
Reg. Engineer-Land Surveyor #4487

AMSOUTH BANK N.A., As Ancillary Trustee for NCNB National Bank of North Carolina, as Trustee for the Public Employees Retirement System of Ohio.

BY: John A. Bostwick
John A. Bostwick, Its Vice President and Estate Planning Officer

STATE OF ALABAMA
SHELBY COUNTY

I, Margarete Ruth Peters, as Notary Public in and for said County and State do hereby certify that Bobby J. Kemp, whose name is signed to the foregoing certificate as Engineer-Land Surveyor, being known to me, acknowledged before me, on this date, that after being duly informed of the contents of said certificate, he executed same voluntarily as such Engineer-Land Surveyor and with full authority therefore

Given under my hand and seal this 4 day of March, 1988

BY: Margarete Ruth Peters
Notary Public

My commission expires
December 30, 1991

STATE OF ALABAMA:
SHELBY COUNTY:

I, Margarete Ruth Peters, as Notary Public in and for said County and State do hereby certify that John A. Bostwick, whose name is signed to the foregoing certificate as Vice President and Estate Planning Officer of AMSOUTH BANK N.A., As Ancillary Trustee for NCNB National Bank of North Carolina, as Trustee for the Public Employees Retirement System of Ohio, as Owner of "BROOK HIGHLAND PARKWAY" - MAP II, being known to me, acknowledged before me, on this date, that after having been duly informed of the contents of said certificate, he executed same voluntarily as such officer with full authority therefore

Given under my hand and seal this 4 day of March, 1988

BY: Margarete Ruth Peters
Notary Public

My commission expires
December 30, 1991

RESOLUTION

BE IT RESOLVED, by the Shelby County Commission that the assent of the body be, and the same hereby is, given to the dedication of the streets, alleys, and public grounds as shown on plat or map is certified to have been made by Bobby J. Kemp as Engineer-Surveyor at the instance of John A. Bostwick, Vice President and Estate Planning Officer of AMSOUTH BANK N.A., As Ancillary Trustee for NCNB National Bank of North Carolina, as Trustee for the Public Employees Retirement System of Ohio, as Owner, and has been exhibited to this Board; said plat or map being further identified by a recital of the approval of the Board signed Shelby County Clerk, of even date herewith.

DATED: _____ By: _____ County Clerk

APPROVED: _____ County Engineer DATE: 7-29-88

APPROVED: _____ Shelby County Health Officer DATE: 4-8-88

APPROVED: _____ Planning Commission DATE: 7-29-88

APPROVED: _____ Cahaba Valley Fire Chief DATE: _____

NOTE: All rights-of-way on this map are for public utilities, sanitary sewers, storm ditches, and may be used for such purposes to serve the property both within and without the subdivision.

72