1988081 20002442.10 (1) $.00
Shelby County, Judge of Probate, AL
08/12/1988 12:06:00AM FILED/CERT

MAP BOOK 12 PAGE 80

Kenneth Harris

STATE OF ALA. SHELBY CO.
I CERTIFY THIS INSTRUMENT WAS FILED
88 AUG 12 PM 2:57
JUDGE OF PROBATE

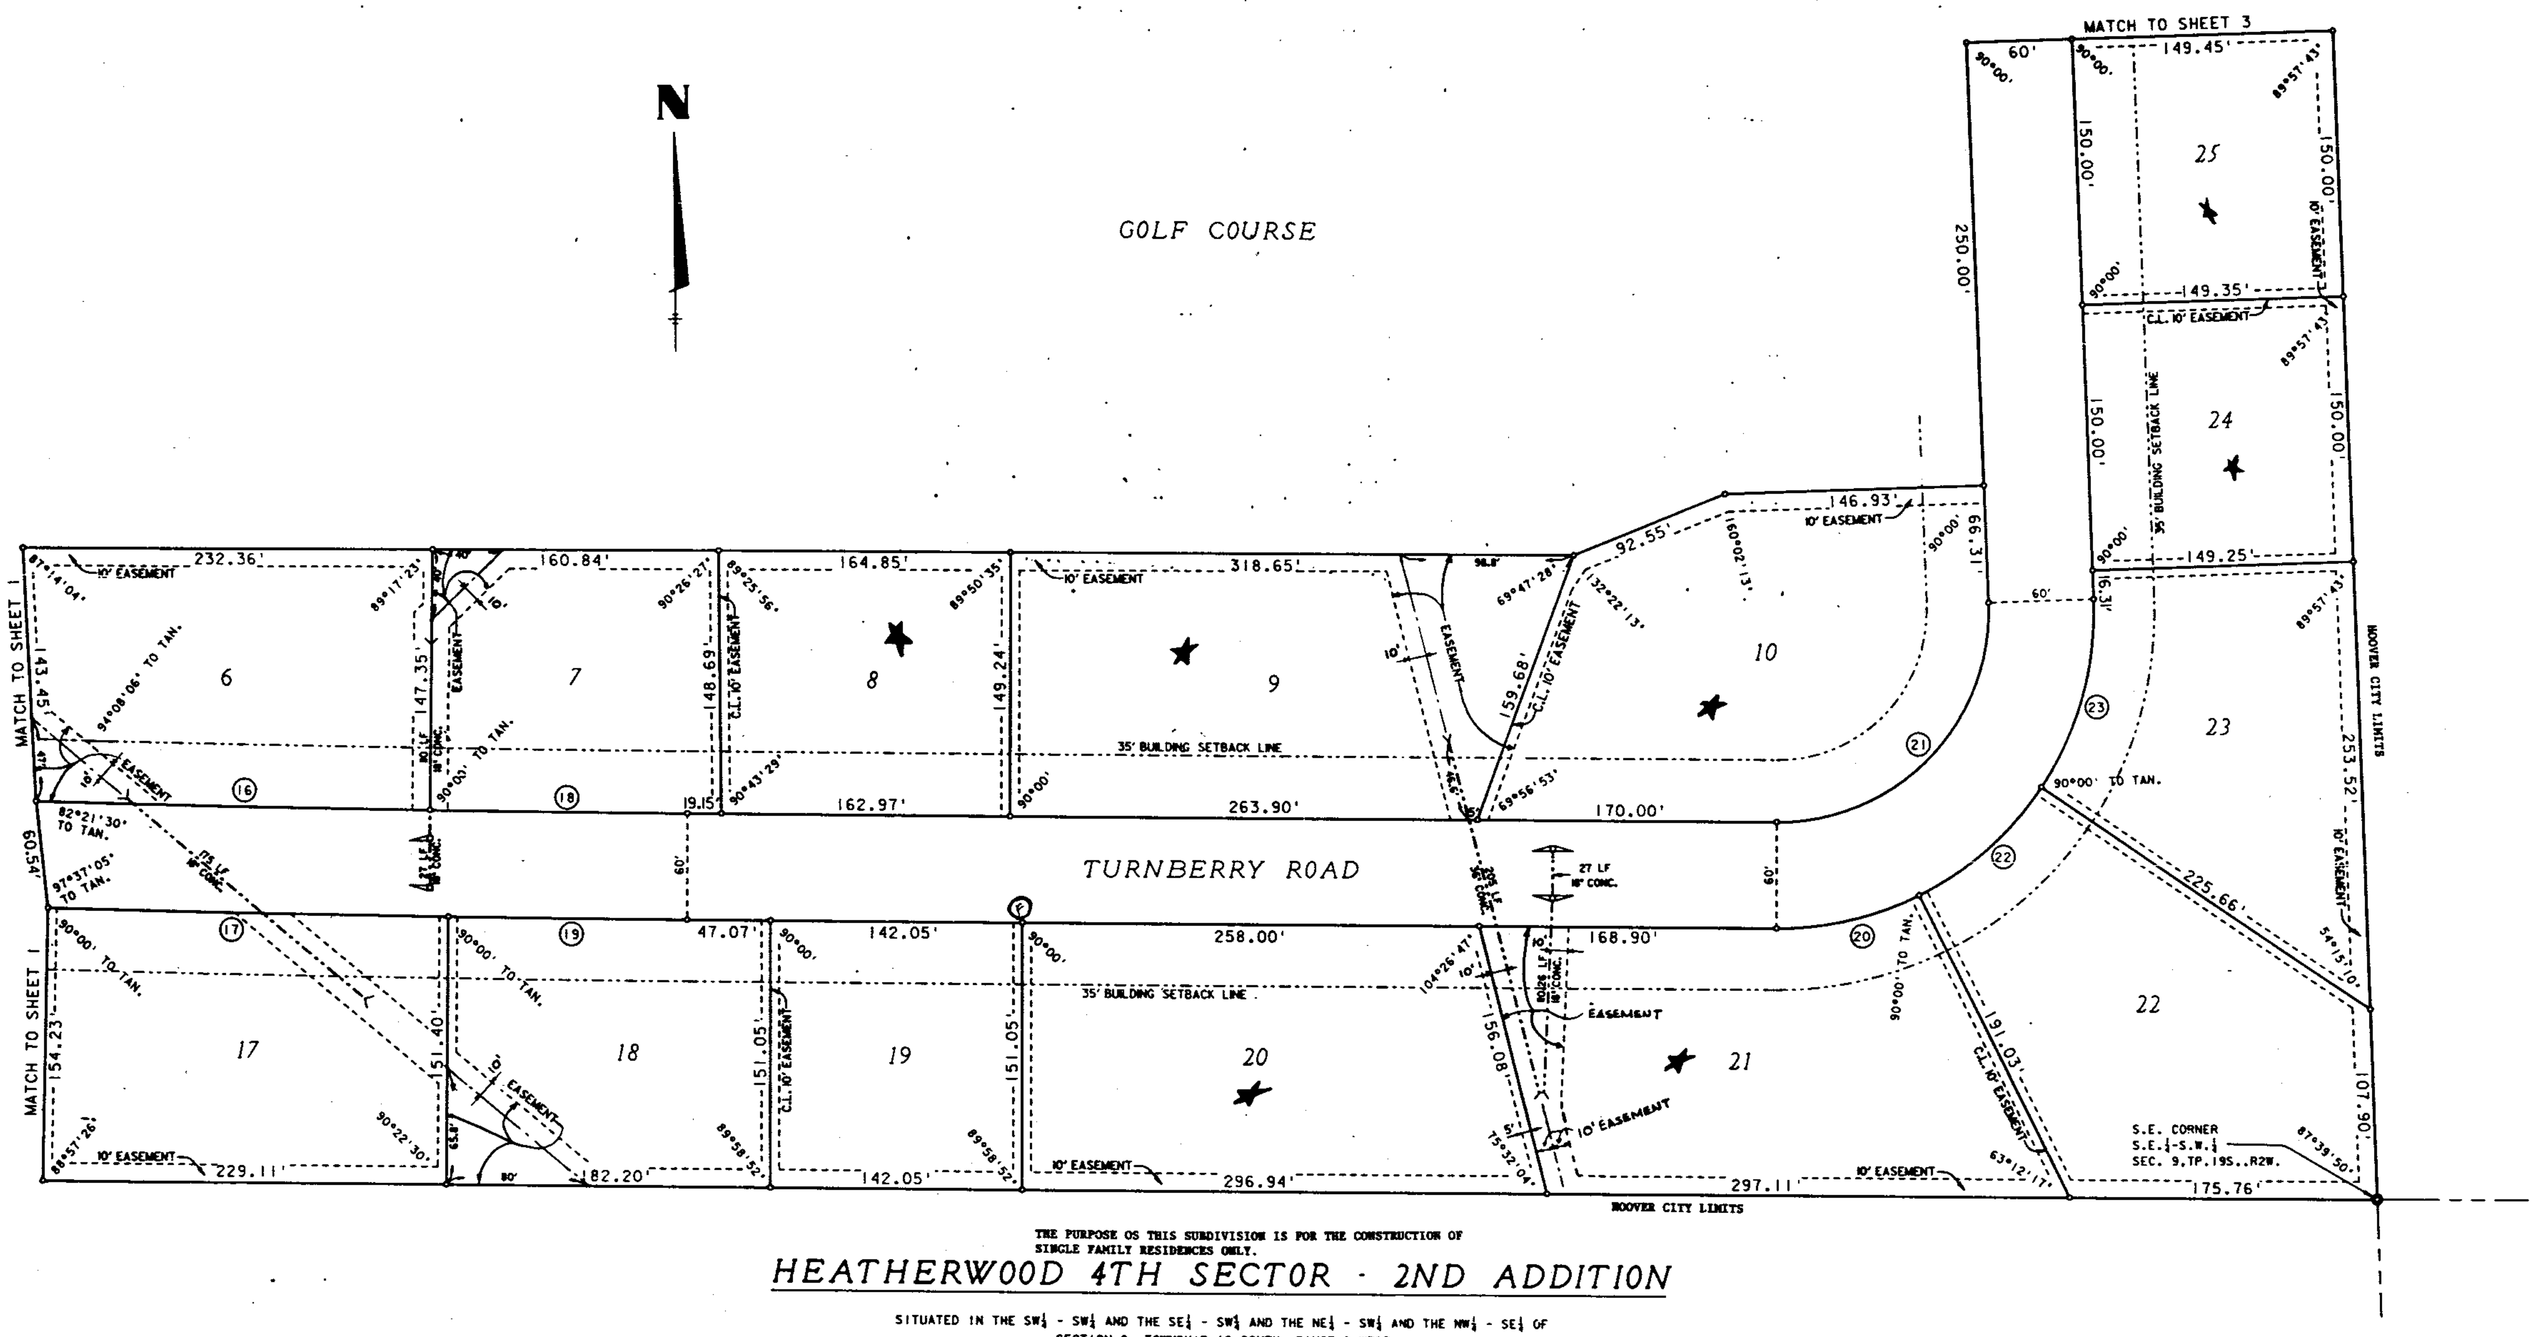

THE PURPOSE OS THIS SURDIVISION IS FOR THE CONSTRUCTION OF SINGLE FAMILY RESIDENCES ONLY.

HEATHERWOOD 4TH SECTOR - 2ND ADDITION

SITUATED IN THE SW¼ - SW¼ AND THE SE¼ - SW¼ AND THE NE¼ - SW¼ AND THE NW¼ - SE¼ OF SECTION 9, TOWNSHIP 19 SOUTH, RANGE 2 WEST
SHELBY COUNTY, ALABAMA

JUNE, 1988

0 50 100 150
GRAPHIC SCALE .SCALE: 1"=50'

PREPARED BY:
DOUGLAS ENGINEERING CO. INC.
ENGINEERS-SURVEYORS
BIRMINGHAM, ALABAMA

SHEET 2 OF 3

o DENOTES ¾" IRON SET.

ALL EASEMENTS SHOWN ON THIS PLAT ARE FOR PUBLIC UTILITIES, SANITARY SEWERS, STORM SEWERS, STORM DITCHES AND MAY BE USED FOR SUCH PURPOSES TO SERVE PROPERTY BOTH WITHIN AND WITHOUT THIS SUBDIVISION.

ALL EASEMENTS 10' WIDE, EXCEPT AS SHOWN.

CURVE DATA

CURVE	RADIUS	Δ	ARC	TANGENT
16	19441.95'	00°39'33"	223.67'	111.84'
17	19501.95'	00°40'04"	227.29'	113.65'
18	19441.95'	00°25'35"	144.68'	72.34'
19	19501.95'	00°23'38"	134.07'	67.03'
20	180.00'	26°46'34"	84.12'	42.84'
21	120.00'	92°21'19"	193.43'	125.04'
22	180.00'	29°47'38"	93.60'	47.88'
23	180.00'	35°47'07"	112.42'	58.11'

DRAINAGE LEGEND

- YARD INLET
- SINGLE WING TYPE INLET
- DOUBLE WING TYPE INLET
- C.L. OF PIPE - SIZE & TYPE NOTED
- C.L. OF PIPE & U SHAPED HEADWALL