MAP BOOK 12 PAGE 81

Kenneth Mann

19980812000244240 1/1 $.00
Shelby Cnty Judge of Probate,AL
08/12/1998 12:00:00AM FILED/CERT

STATE OF ALA.
I CERTIFY THIS
INSTRUMENT WAS FILED
98 AUG 12 PM 12:00

CURVE DATA				
CURVE	RADIUS	Δ	ARC	TANGENT
24	455.39'	01°41'38"	13.46'	6.73'
25	515.39'	03°42'02"	33.29'	16.65'
26	455.39'	27°11'19"	216.10'	110.12'
27	515.39'	25°10'55"	226.52'	115.12'
28	1509.65'	03°26'02"	90.47'	45.25'
29	1569.65'	03°26'02"	94.07'	47.05'
30	2840.18'	02°47'58"	138.77'	69.40'
31	25.00'	46°34'03"	20.32'	10.76'
32	55.00'	123°08'27"	118.21'	101.59'
33	55.00'	88°28'36"	84.93'	53.56'
34	55.00'	61°31'03"	59.05'	32.73'
35	25.00'	46°34'03"	20.32'	10.76'

THE PURPOSE OF THIS SUBDIVISION IS FOR THE CONSTRUCTION OF SINGLE FAMILY RESIDENCES ONLY.

HEATHERWOOD 4TH SECTOR - 2ND ADDITION

SITUATED IN THE SW¼ - SW¼ AND THE SE¼ - SW¼ AND THE NE¼ - SW¼ AND THE NW¼ - SE¼ OF
SECTION 9, TOWNSHIP 19 SOUTH, RANGE 2 WEST
SHELBY COUNTY, ALABAMA

JUNE 27, 1988
SCALE: 1"=50'

0 50 100 150
GRAPHIC SCALE

PREPARED BY:
DOUGLAS ENGINEERING CO. INC.
ENGINEERS-SURVEYORS
BIRMINGHAM, ALABAMA

SHEET 3 OF 3

DRAINAGE LEGEND

- YARD INLET
- SINGLE WING TYPE INLET
- DOUBLE WING TYPE INLET
- C.L. OF PIPE - SIZE & TYPE NOTED
- C.L. OF PIPE & U SHAPED HEADWALL

⊙ DENOTES ½" IRON SET.

ALL EASEMENTS SHOWN ON THIS PLAT ARE FOR PUBLIC UTILITIES, SANITARY SEWERS, STORM SEWERS, STORM DITCHES AND MAY BE USED FOR SUCH PURPOSES TO SERVE PROPERTY BOTH WITHIN AND WITHOUT THIS SUBDIVISION.
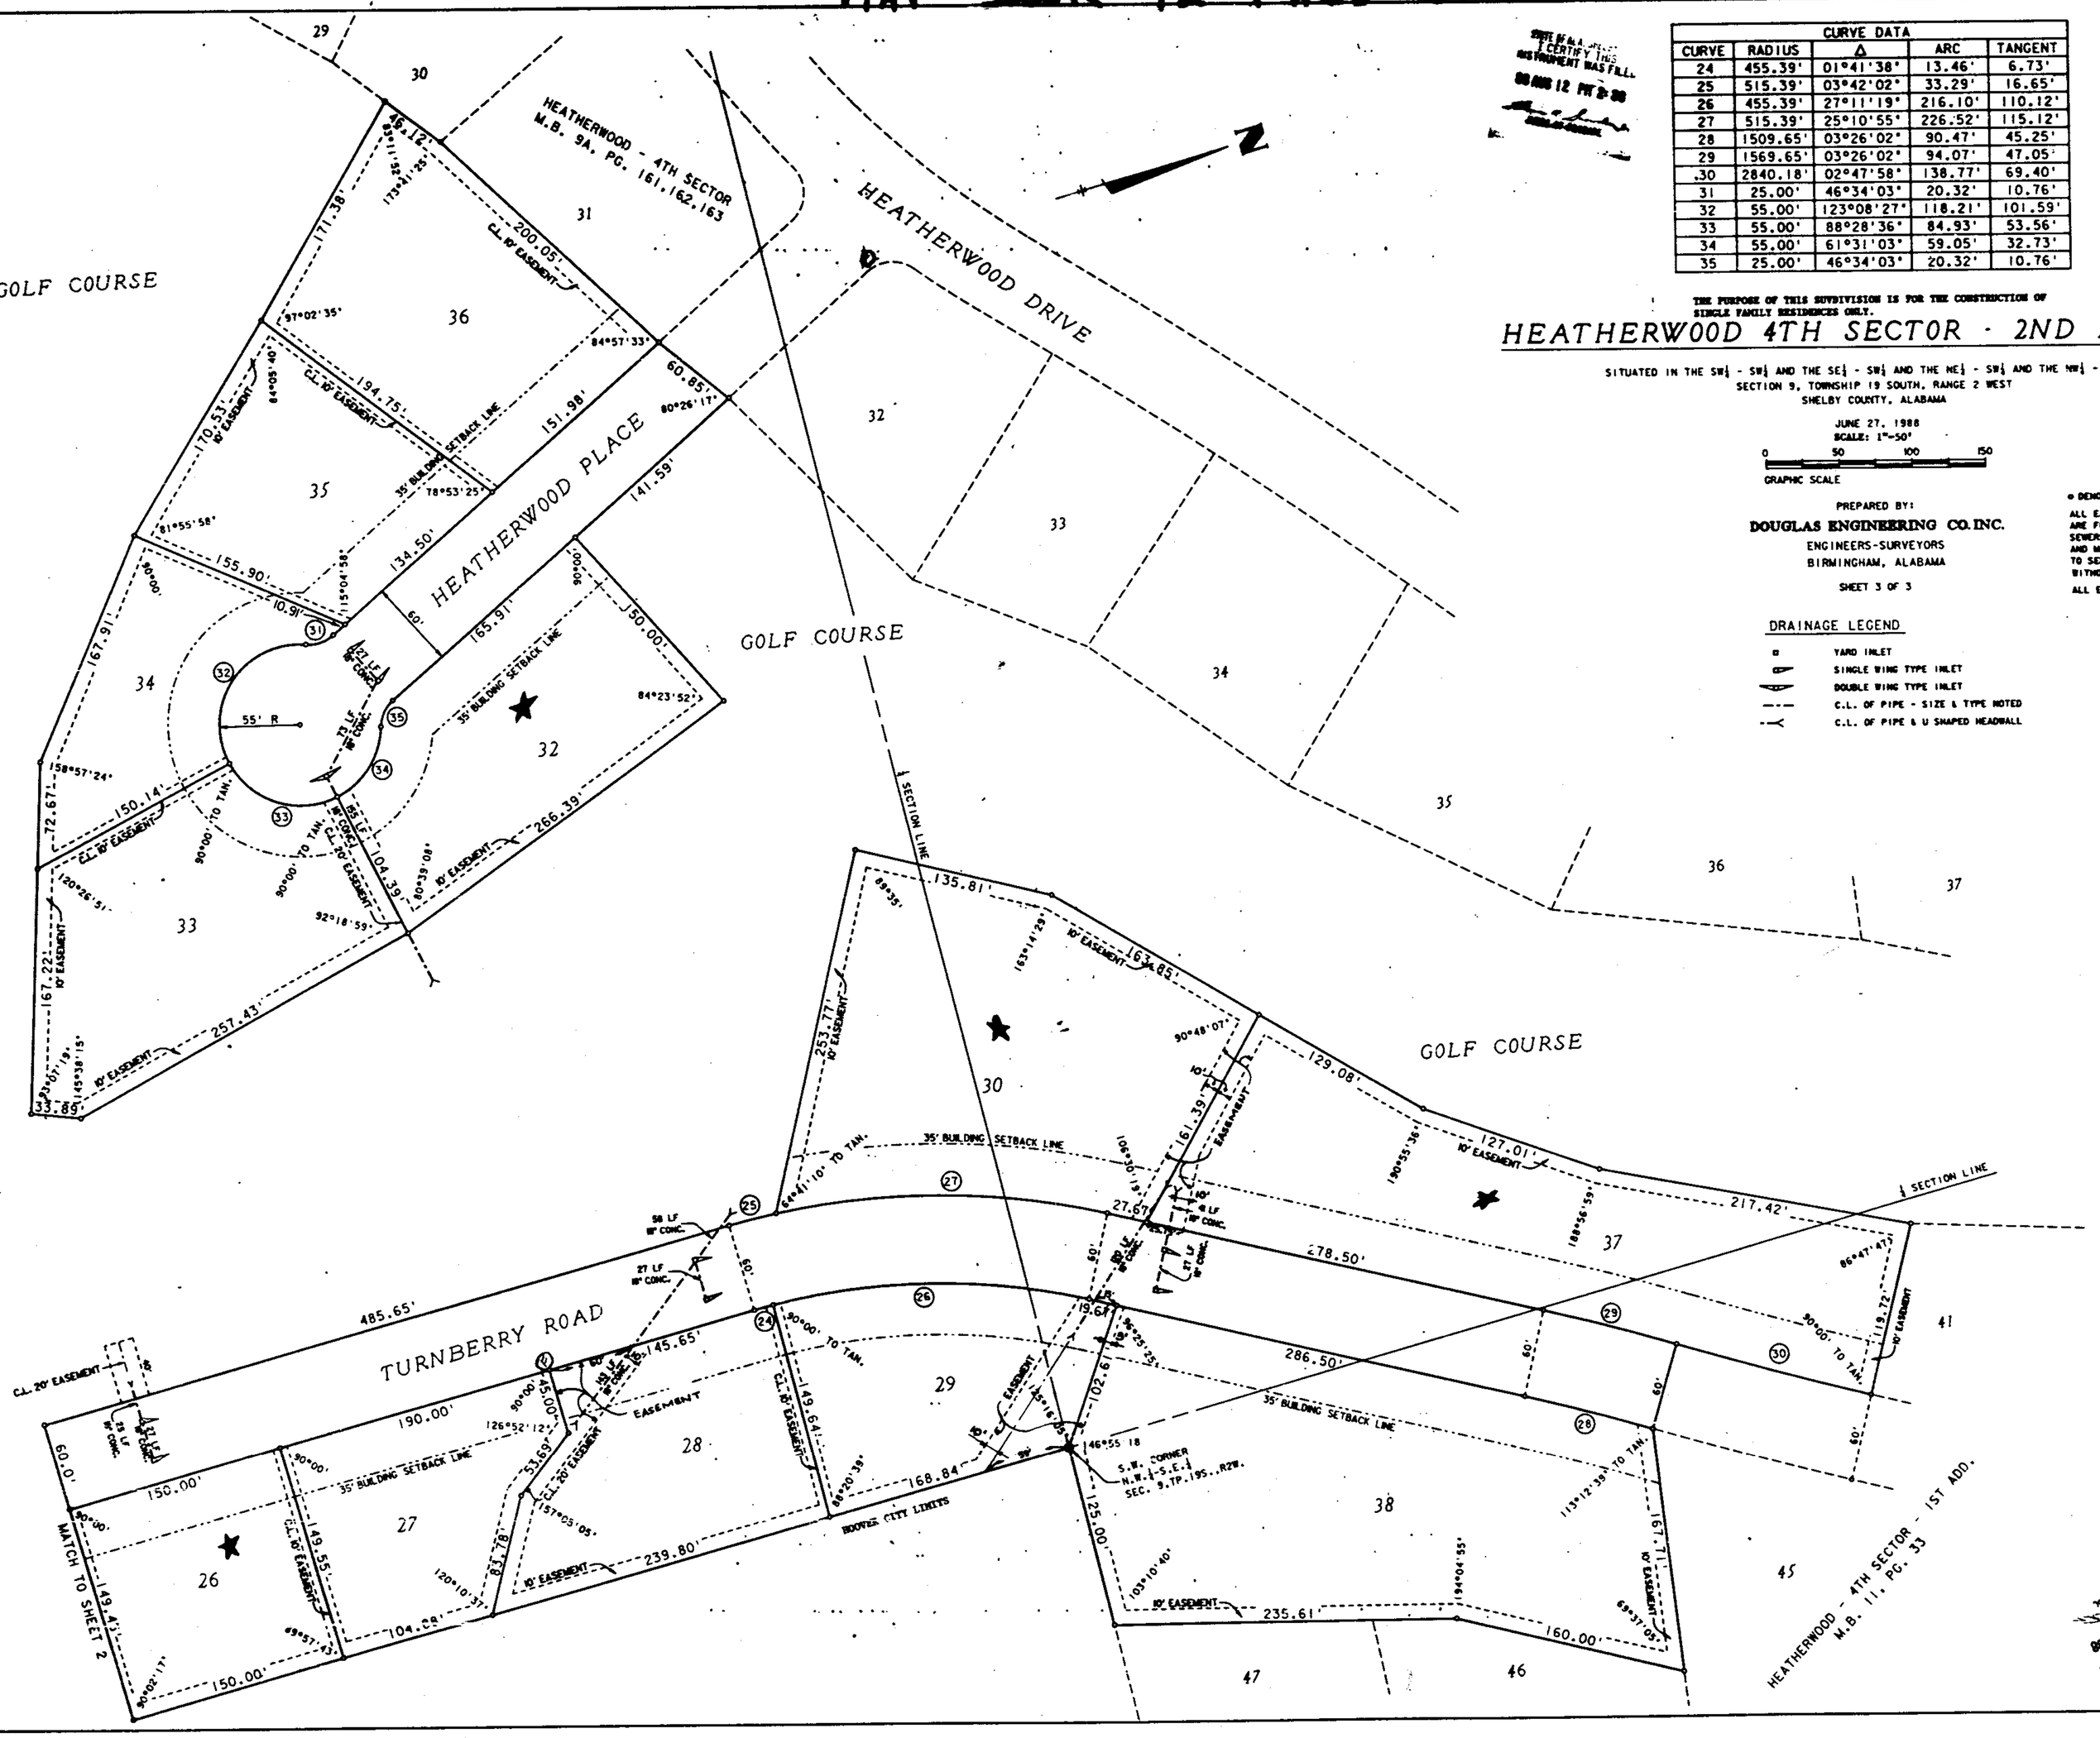
ALL EASEMENTS 10' WIDE, EXCEPT AS SHOWN.