1988101800031413O 1/1 $.00
Shelby Cnty Judge of Probate,AL
10/18/1988 12:00:00AM FILED/CERT

MAP Book 13 PAGE 2

STATE OF ALABAMA
I CERTIFY THIS
INSTRUMENT WAS FILED
88 OCT 18 PM 12:00
JUDGE OF PROBATE

A RESURVEY OF LOT I COUNTRY ESTATES

SITUATED IN THE SW 1/4 OF THE SE 1/4 OF SECTION 17 AND
THE NW 1/4 OF THE NE 1/4 OF SECTION 16, TOWNSHIP 21 SOUTH.
RANGE 3 WEST, SHELBY COUNTY, ALABAMA

AN ESTATE SIZE, RESIDENTIAL SUBDIVISION

25 50 100 200 250
GRAPHIC SCALE SCALE 1"=50'

AMOS CORY & ASSOCIATES LAND SURVEYORS
P.O. BOX 684
PELHAM, ALABAMA
663-9379

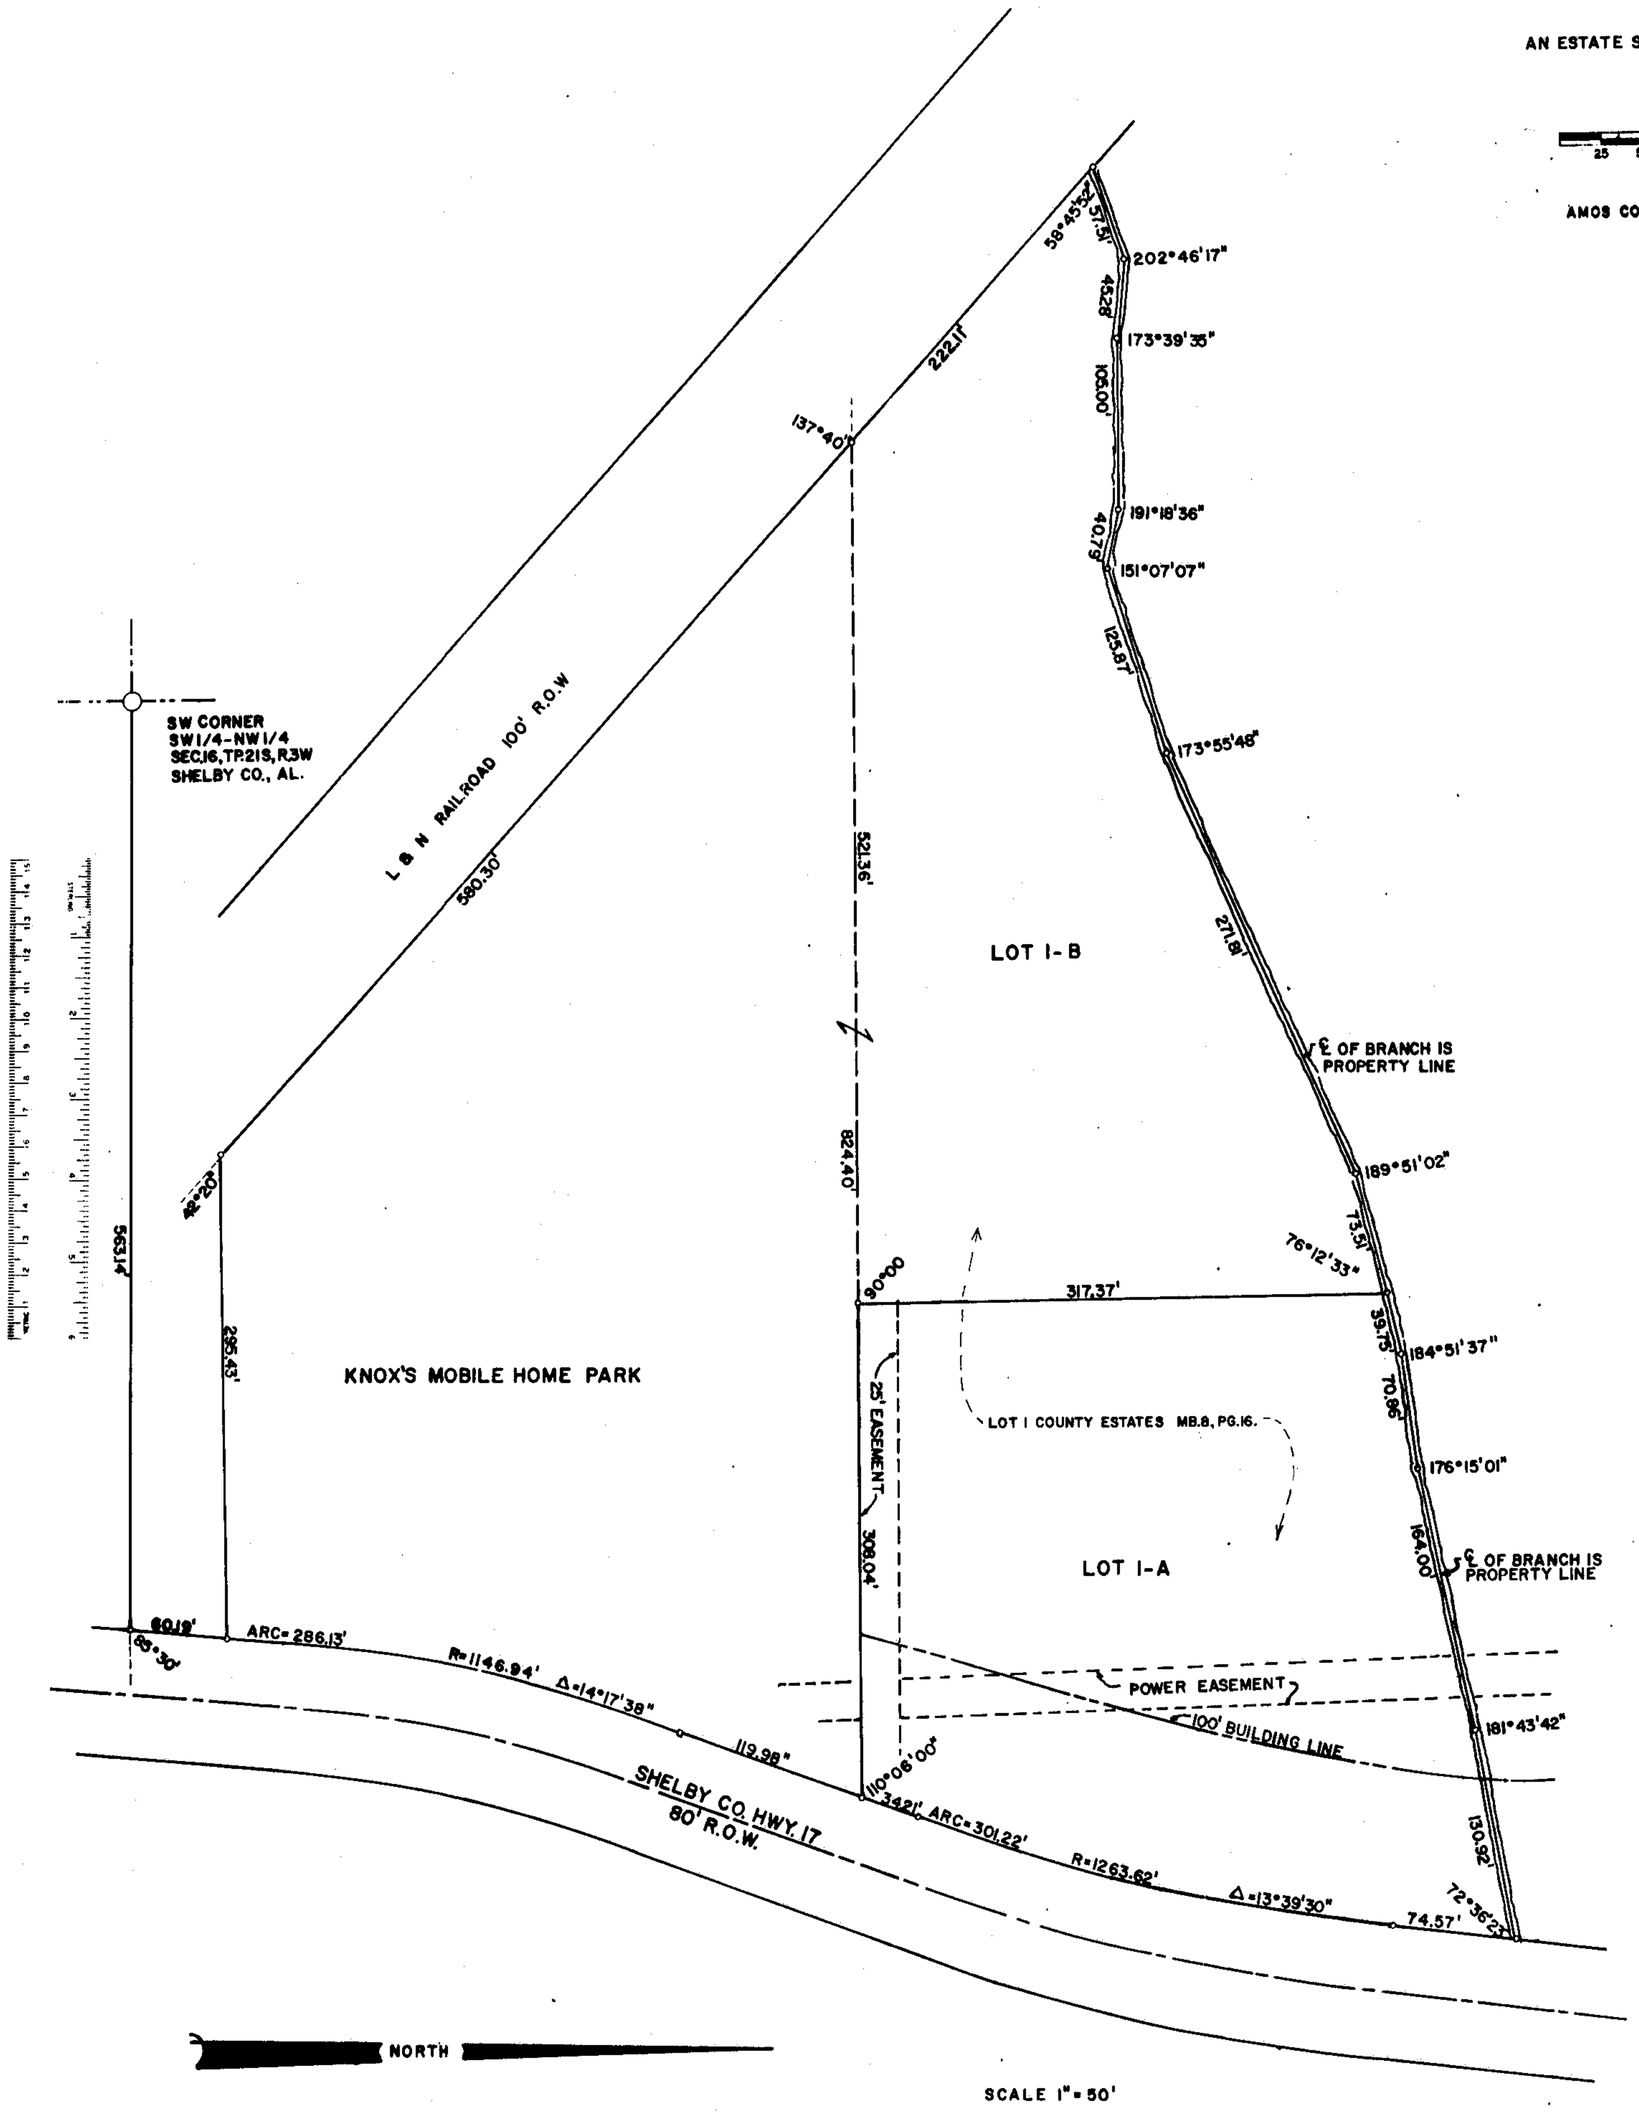

State of Alabama
Shelby County

The undersigned, AMOS CORY, Registered Land Surveyor and BEA WOOD DAVENPORT owner; hereby certify that this plat or map was made pursuant to a survey made by said surveyor and that said survey and this map were made at the instance of said owner; that this map is a true and correct map of lands shown therein and known as a RESURVEY OF LOT ONE OF COUNTRY ESTATES as recorded in map book 8, page 16 in the office of the Judge of Probate of Shelby County, Alabama; showing the subdivisions into which it is proposed to divide said lands; giving the length and bearings of the boundaries of each lot and its number; showing the streets; alleys; and public grounds; giving the bearings, length, width and name of each street; as well as the number of each lot and block; showing the relation of the lands to the government survey; and that iron pins have been installed at all lot corners and curve points as shown and designated by small open circles on said map. Said owner also certifies that she is owner of said lands and that the same are not subject to any mortgage; EXCEPT a mortgage with JEFFERSON FEDERAL SAVINGS AND LOAN ASSOCIATION, INC.

Amos Cory, R.L.S. #10880 Date: 11 October 1988

Bea Wood Davenport, Owner Date: 10/12/88

Charles B. Bernhardt Asst. Vice President 10/14/88
~~President~~, Designated Loan Officer Date:
Jefferson Federal Savings and Loan Association, Inc.

State of Alabama
Shelby County

I, the undersigned, a Notary Public in and for said County and State, hereby certify that Amos Cory, whose name is signed to the foregoing certificate as Surveyor, is known to me and acknowledged before me on this day, that being informed of the contents of said certificate, he executed the same voluntarily as such individual, with full authority thereof.
Given under my hand and seal this 11th day of October, 1988

Martha Noyes
Notary Public, My commission Expires: 10-11-88

State of Alabama
Shelby County

I, the undersigned, a Notary Public in and for said County and State, hereby certify that BEA WOOD DAVENPORT whose name is are signed to the foregoing certificate as Owner, is known to me and acknowledged before me on this day, that being informed of the contents of said certificate, she executed the same voluntarily as such individual, with full authority thereof
Given under my hand and seal this 12 day of October, 1988

Mary B. Brecht
Notary Public, My commission Expires: 7/19/91

State of Alabama
Shelby County

I, the undersigned, a Notary Public in and for said County and State, hereby certify that ~~FRED MILLER~~ Charles B. Bernhardt, whose name is signed to the foregoing certificate as DESIGNATED LOAN OFFICER FOR JEFFERSON FEDERAL SAVINGS AND LOAN ASSOCIATION, INC., is known to me and acknowledged before me on this day, that being informed of the contents of said certificate, he executed the same voluntarily as such individual, with full authority thereof.

Given under my hand and seal this 14th day of October, 1988.

Camilla Jeffer Notary Public, My Commission expires 4/25/89

BE IT RESOLVED, by the Shelby County Commission that the assent of the body be, and the same hereby is, given to the streets, alleys and public grounds as shown on this map of A RESURVEY OF LOT ONE OF COUNTRY ESTATES as recorded in map book 8, page 16, in the office of the Judge of Probate of Shelby County, Alabama; which map is certified to have been made by Amos Cory as surveyor, at the instance of BEA WOOD DAVENPORT as owner; and has been exhibited to this Board; said map being further identified by a recital of the approval of this Board signed by Myra Davis, County Clerk, of even date herewith.

Myra Davis, County Clerk Myra B. Davis

This subdivision meets the approval of the Shelby County Health Department subject to certain conditions of approval and/or lot deletions on file with said health department, which conditions are made a part of this approval as if set out hereon.
For recording purposes only.

Approved: Jim Holliman Jr. Date: 10-11-88
Shelby County Health Department

APPROVED: Connie B. Cole Date: 10-17-88
Shelby County Planning Commission

APPROVED: John Henry Ray Date: 10-17-88
Shelby County Engineer

APPROVED: Ray H. Atchison Date: 10-12-88
Mayland Fire Chief

2