1989052400011 0640 1/1 $.00
Shelby Cnty Judge of Probate,AL
04/24/1989 12:00:00AM FILED/CERT

62

MAP BOOK 15 Page 62

1240

John Wilder
669-9003

STATE OF ALA. SHELBY CO.
I CERTIFY THIS
INSTRUMENT WAS FILED
89 APR 24 PM 2:35

1895

* EACH LOT WILL HAVE TO BE APPROVED BY THE SHELBY COUNTY HEALTH DEPT. PRIOR TO CONSTRUCTION.

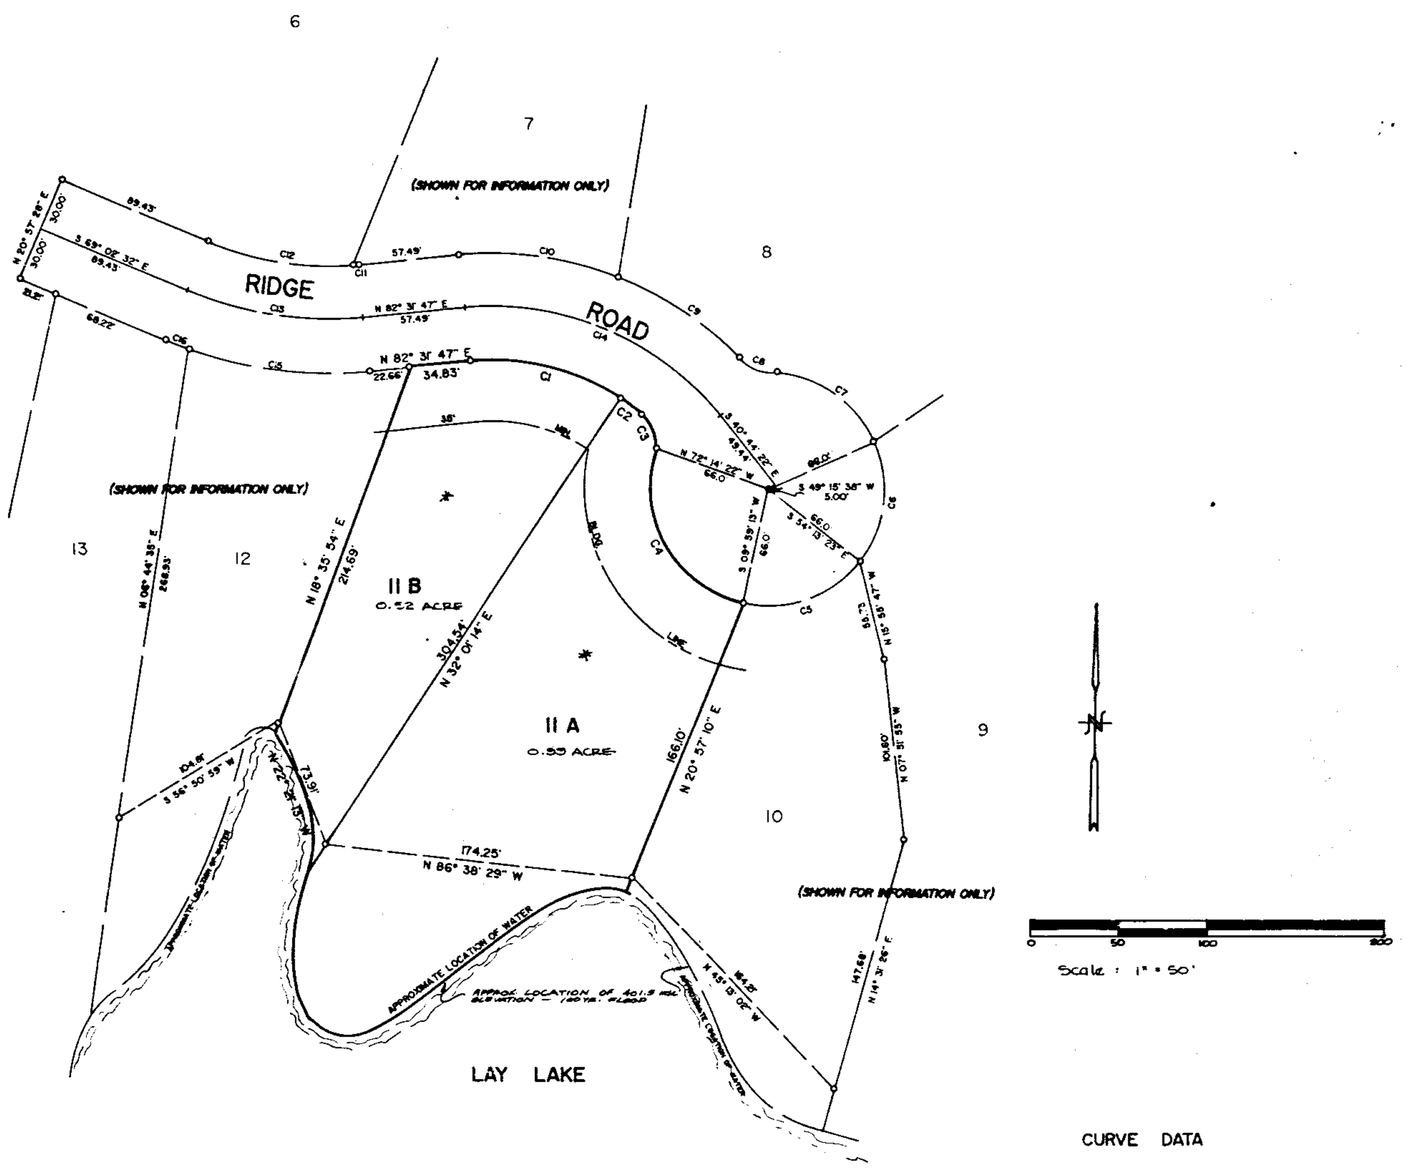

CURVE DATA

CURVE	DELTA	RADIUS	TANGENT	ARC	CHORD	BEARING
C1	38° 37' 55"	133.75'	46.87'	90.17'	88.46'	N 78° 09' 15" W
C2	06° 40' 45"	133.75'	7.80'	15.59'	15.57'	S 55° 18' 33" E
C3	49° 09' 53"	25.00'	11.44'	21.46'	20.80'	N 21° 31' 31" W
C4	97° 46' 25"	66.00'	73.62'	112.63'	99.46'	S 31° 07' 54" E
C5	64° 12' 57"	66.00'	41.41'	73.97'	70.19'	N 67° 12' 11" E
C6	67° 44' 31"	66.00'	38.45'	71.12'	67.73'	S 04° 54' 07" W
C7	67° 46' 56"	66.00'	38.49'	71.17'	67.77'	N 56° 50' 56" W
C8	49° 44' 42"	25.00'	11.59'	21.71'	21.03'	N 70° 16' 04" W
C9	24° 19' 58"	193.70'	41.76'	82.26'	81.64'	S 57° 34' 28" E
C10	27° 43' 48"	193.70'	47.81'	93.73'	92.83'	N 83° 38' 19" W
C11	00° 22' 16"	174.63'	0.57'	1.13'	1.13	N 82° 42' 53" E
C12	28° 03' 25"	174.63'	43.63'	85.51'	84.64'	N 83° 06' 16" W
C13	28° 25' 41"	204.63'	51.83'	101.53'	100.48'	S 83° 13' 22" E
C14	56° 43' 51"	163.70'	88.38'	162.09'	155.56'	S 69° 06' 18" E
C15	25° 15' 29"	234.63'	52.57'	103.45'	102.60'	S 8° 50' 29" E
C16	03° 10' 12"	234.63'	6.48'	12.96'	12.96'	S 70° 37' 38" E

STATE OF ALABAMA
SHELBY COUNTY

I, RALPH E. CHAPPELL, of RALPH E. CHAPPELL LAND SURVEYOR, do hereby certify that I am a licensed land surveyor and licensed in Huntsville, Alabama, and that I have surveyed the lands embraced in the within plat or map designated as RESURVEY OF LOT II OF WILDWOOD SHORES FIRST SECTOR all lying within SHELBY County, Alabama. It is further certified that said plat or map is a true plat or map of lands embraced therein, giving the length and bearings of the boundaries of each block and lot and block number; showing the streets, alleys and public grounds; giving the bearings, length, width and name of each street; showing the relation of the lands to the government survey; and that monuments shown hereon shall be installed at all lot corners and curve points prior to final inspection by the Engineer of Public Works of Alabama.

I, [signature] the owner of the lands embraced in said plat, hereby join in this certificate as required by law for the purpose of giving full force and effect to the platting of said lands embraced in said plat as contemplated and required by law.

In witness whereof, said RALPH E. CHAPPELL, surveyor, and _____ owner have caused these presents to be duly executed and hereunto set our hand and affix our seals this the 24 day of April, 19 89.

MORTGAGE
FIRST NATIONAL BANK OF COLumbiana

[signature]
RALPH E. CHAPPELL
ALA. L.S. REG. NO. 10649

[signature]
OWNER

[signature]
OWNER

[signature]
OWNER

[signature]
OWNER

STATE OF ALABAMA
SHELBY COUNTY

I, [signature], a Notary Public in and for said county of said state, hereby certify that RALPH E. CHAPPELL whose name is signed to the foregoing certificate and who is known to me, acknowledged before me on this day, that being informed of the contents of said certificate he has executed the same voluntarily on the day the same bears date.

In witness whereof, I hereunto set my hand and seal, this the 7th day of April, 19 89.

[signature]
Notary Public

STATE OF ALABAMA
SHELBY COUNTY

I, [signature], a notary public in and for said county of said state, hereby certify that _____ whose name is signed to the foregoing certificate and who is known to me, acknowledged before me on this day, that being informed of the contents of said certificate he has executed the same voluntarily on the day the same bears date.

In witness whereof, I hereunto set my hand and seal, this the _____ day of _____, 19__.

[signature]
Notary Public
My Commission Expires

The within plat of RESURVEY OF LOT II OF WILDWOOD SHORES FIRST SECTOR SHELBY County, Alabama is hereby approved by the Planning Commission of SHELBY COUNTY Alabama, for recording of same in the Probate Office of _____ County, Alabama, this the 24 day of April, 1989

The recording must be accomplished by the 24 day of October, 1989. If the plat is not recorded by this date, the approval of the plat by the Planning Commission shall be deemed to have expired.

PLANNING COMMISSION FOR
SHELBY COUNTY, ALABAMA

[signature]
SHELBY COUNTY ENGINEER

[signature] 4-24-89
Chairman

[signature] Jr. 4-7-89 SHELBY COUNTY HEALTH DEPT FOR RECORDING PURPOSE ONLY

STATE OF ALABAMA
SHELBY COUNTY

Probate Judge

I, _____, Judge of Probate of the county and state aforesaid, certify that the within and foregoing instrument of writing was filed for record in this office on the _____ day of _____, 1989 at _____ o'clock and duly recorded in Plat Book _____, Page _____.

_____
Judge of Probate

MAP OF
RESURVEY OF LOT II OF
WILDWOOD SHORES FIRST SECTOR
MAPBOOK 11, PAGE 42
SECTION 35, T 24 N, R 15 E
SHELBY COUNTY, ALABAMA

RALPH E. CHAPPELL
LAND SURVEYOR
3915 DRAKE AVENUE S.W.
HUNTSVILLE, ALABAMA 35805
(205) 534-6570

REVISED:				
	DRAWN BY: H.A.K.	SCALE: 1" = 50'	SHEET NO.	
	APPROVED BY: R.E.C.	DATE: FEB. 1989	1 OF 1	
	CHECKED BY: R.E.C.	WORK ORDER NO.:		